
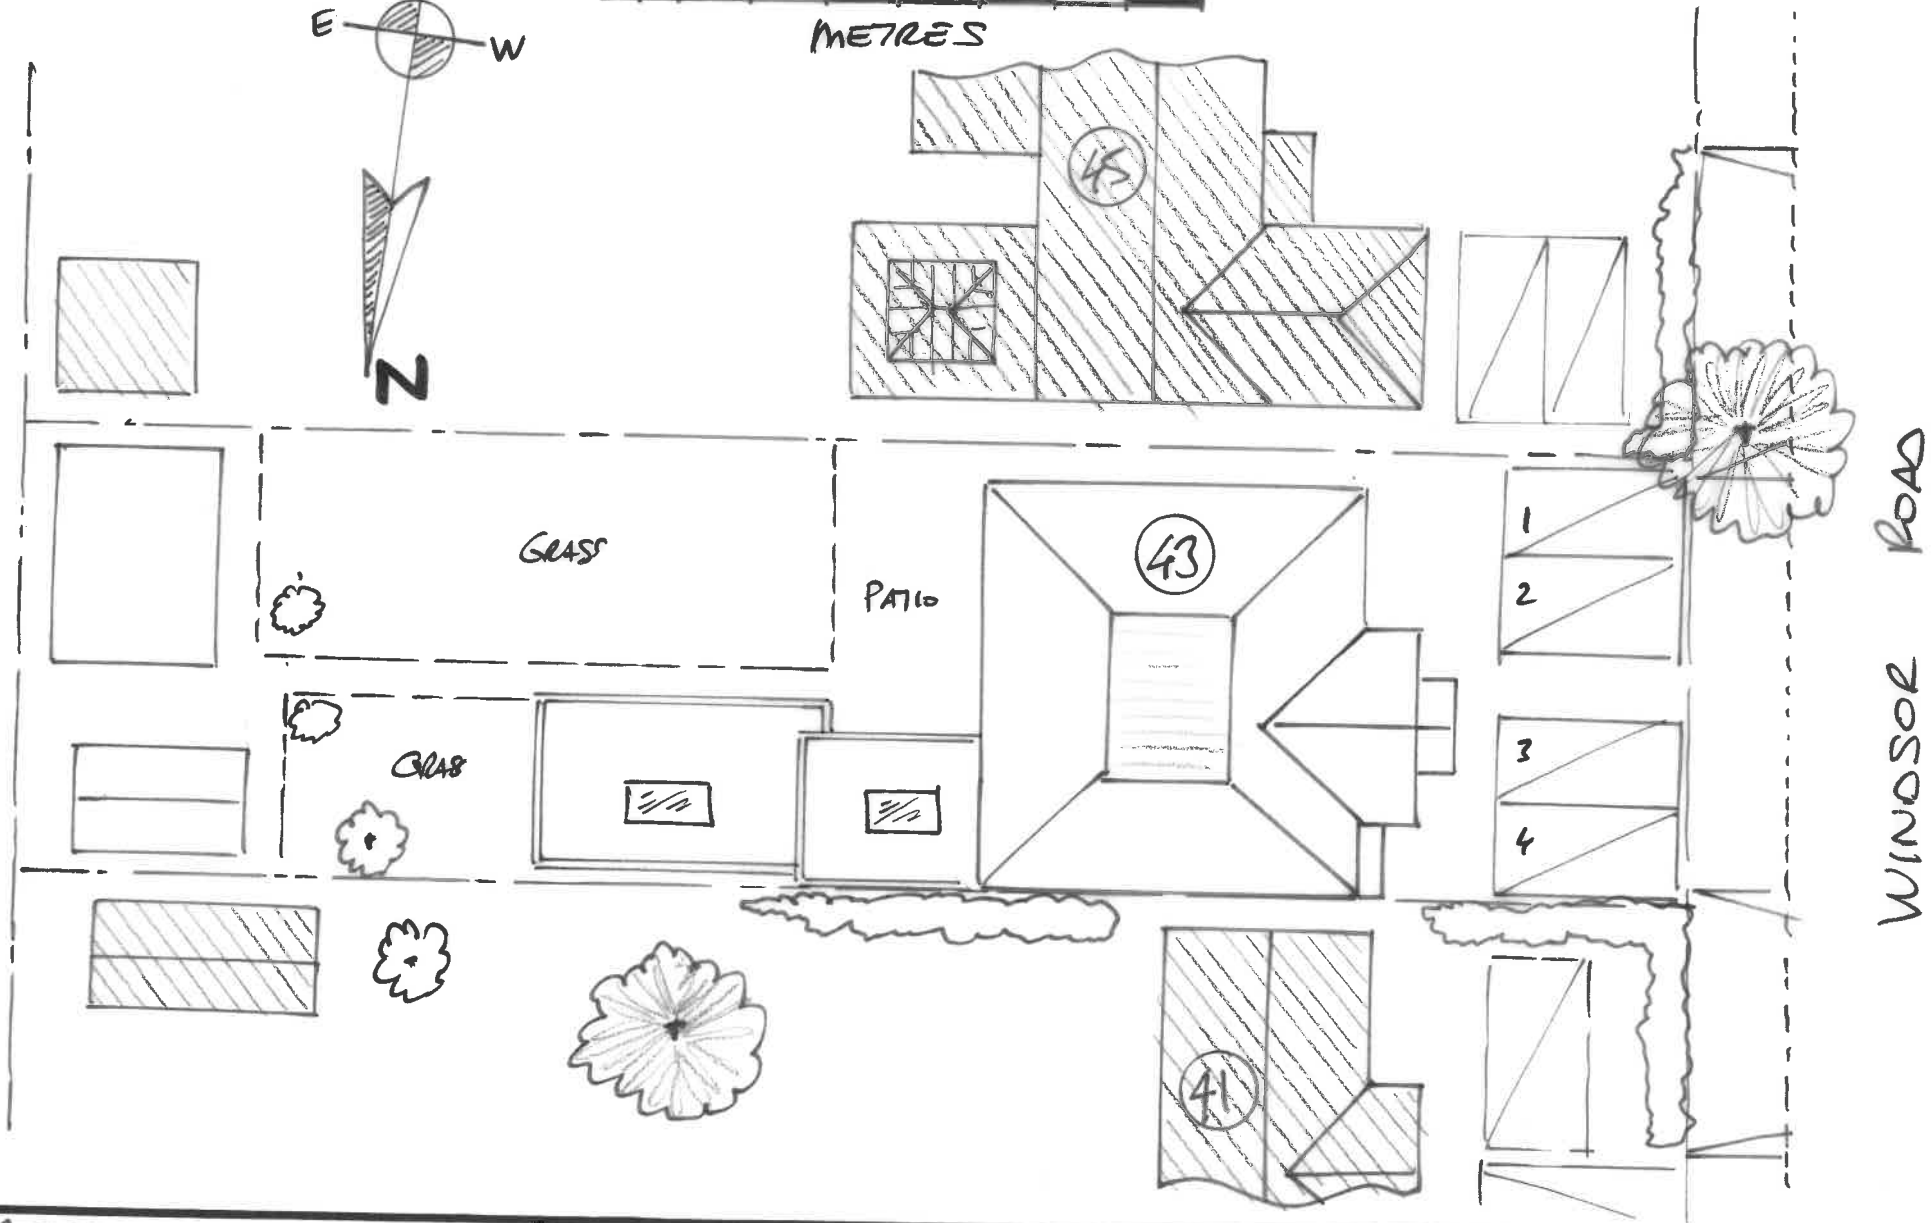
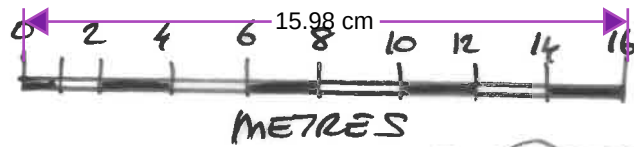


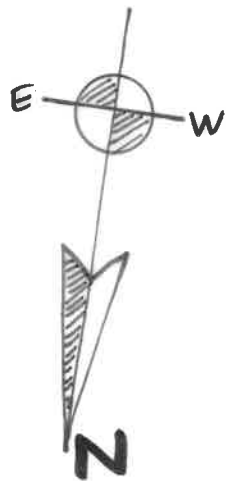

PROJECT	TITLE	DATE	SCALE	DRAWING	REV
43 WINDSOR ROAD	PROPOSED BLOCK PLAN	SEP 7 / 2024	1:200 @ A4	DKM / 7744 / 04	01