



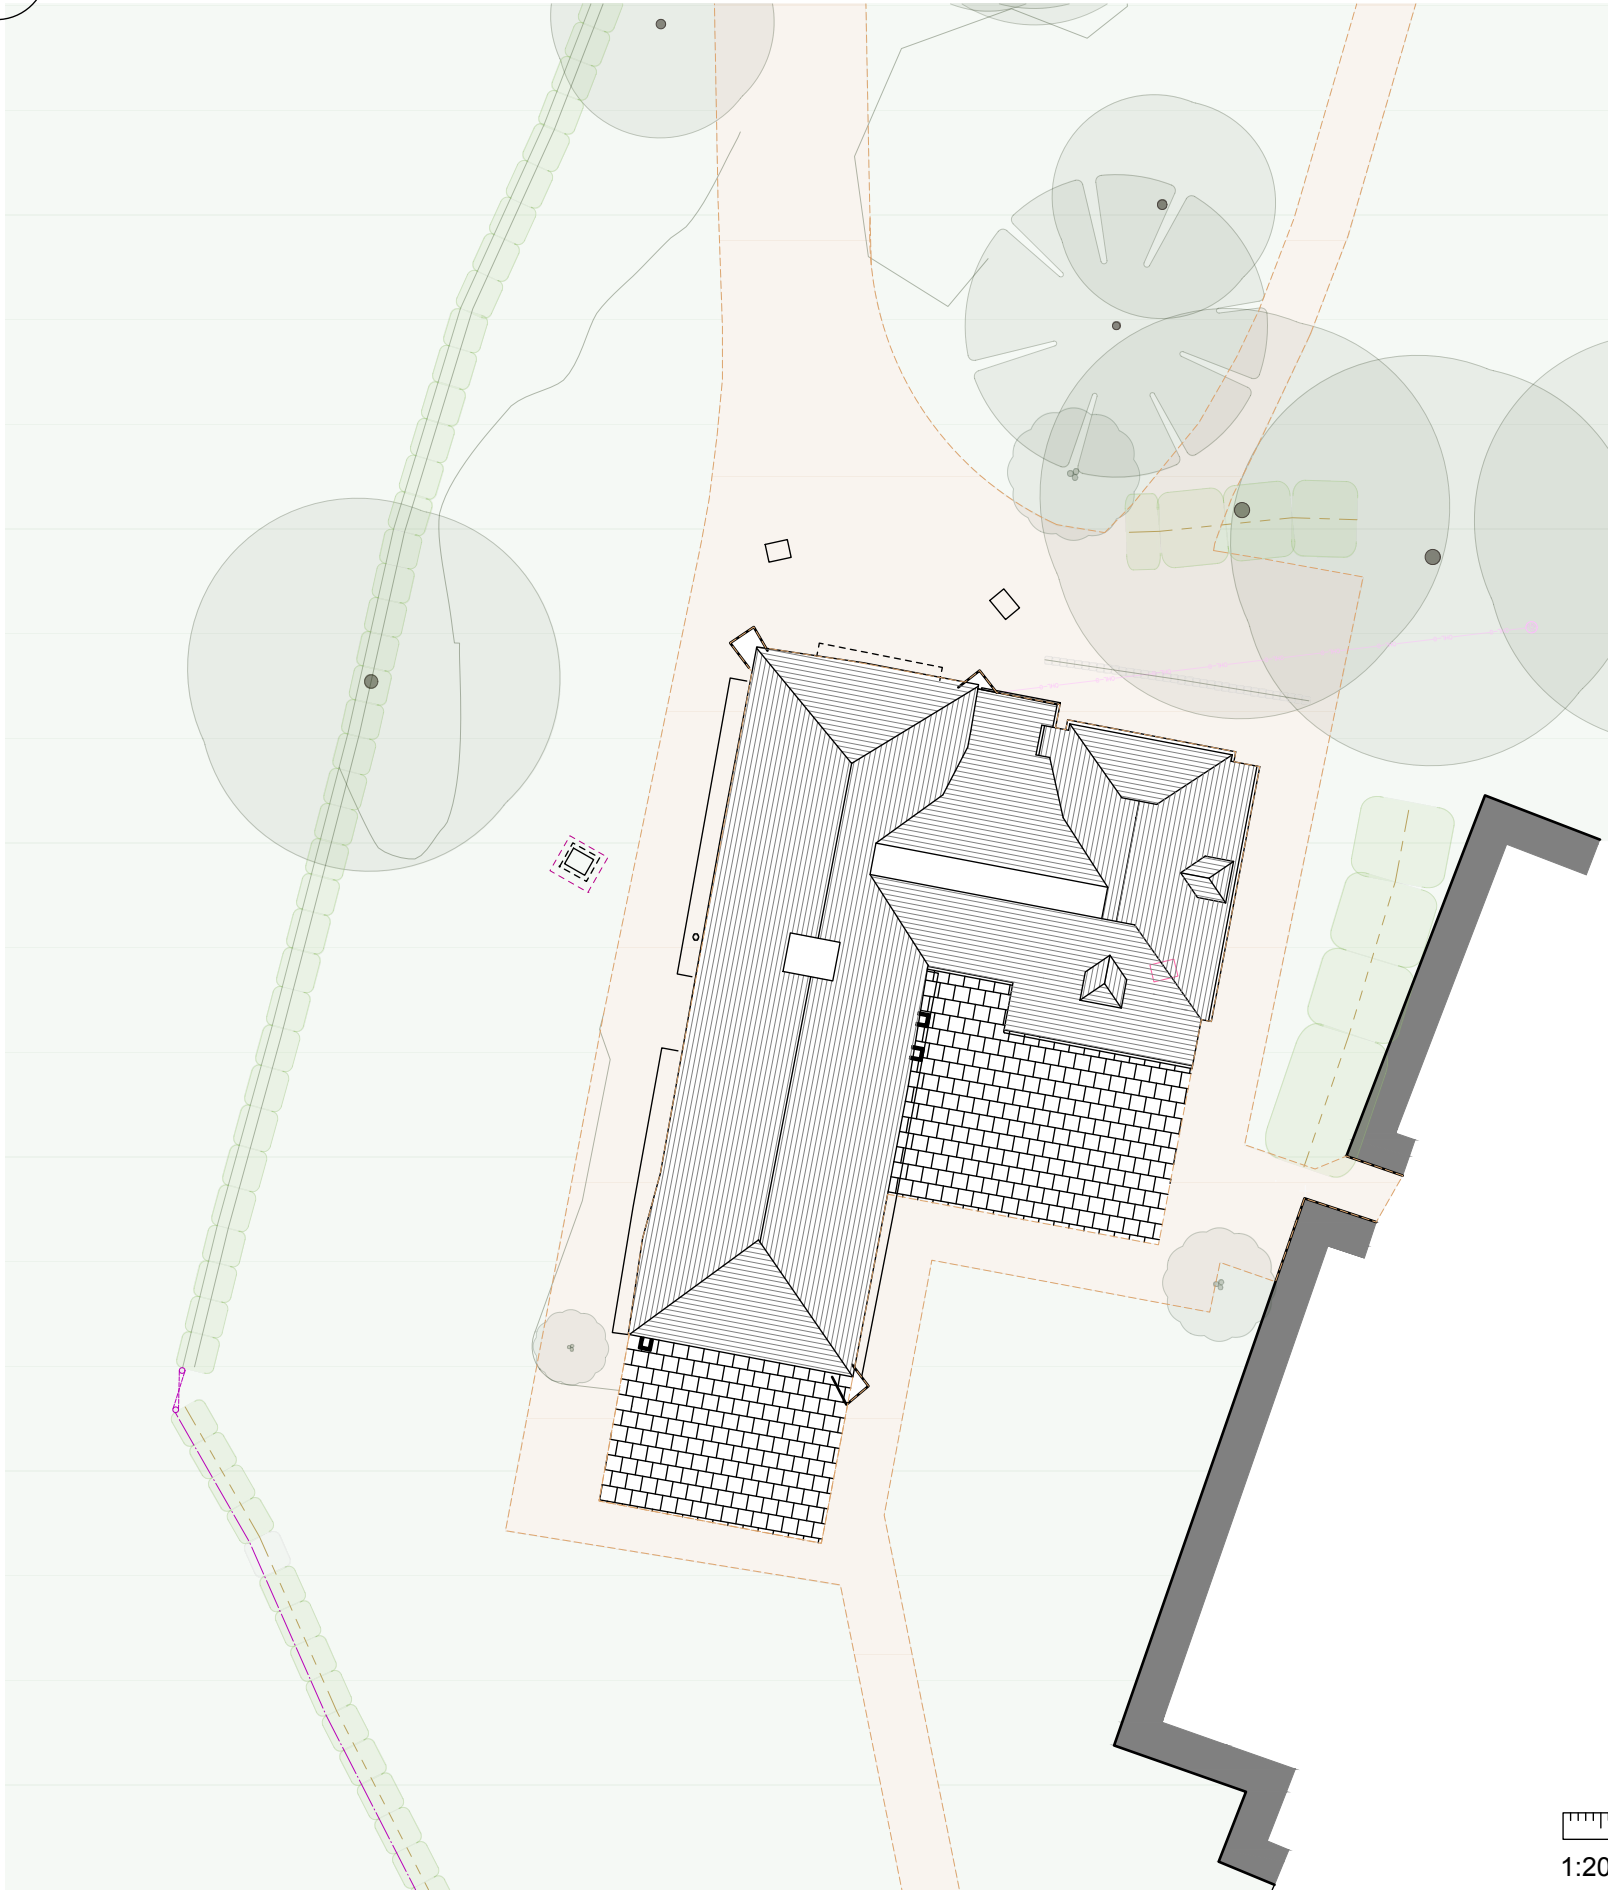

Note: Gravel resurfacing will extend to the parking area/proposed car port as per application reference: 20231000. All existing pathways will be updated with gravel finish. Existing patios will also be resurfaced in yorkstone paving.

Bat boxes to be added to trees to ecologist specification.

Key:

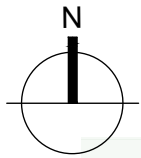

Gravel




Paving



Resin bound gravel in amber colour



Yorkstone paving in natural colour to be installed flush with thresholds

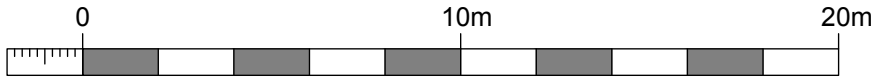

1:200 Scale Bar

NOTES:

Report all discrepancies, errors and omissions.

Verify all dimensions on site before commencing any work on site or preparing shop drawings.

All materials, components and workmanship are to comply with the relevant British Standards, Codes of Practice and appropriate manufacturers recommendations.

See relevant drawings for all specialist work.

This drawing and design are copyright of James Clague Architects Ltd, company registration number 8664802

Rev	Date	Description
-----	------	-------------

Project Title
Mr Ohlson & Mr Till
Boughurst Farm
Leywood Road
Meopham
Gravesend
Kent DA13 0UD

Drawing Description
Proposed Landscape Plan

Scale
1:200@A3

Date
May 2026

Drawn By
JC

JAMES CLAGUE
ARCHITECTS

Latchmere House, 26 Watling Street,
Canterbury, Kent CT1 2UD
T: 01227 649 073
E: hello@jamesclague.co.uk
W: jamesclague.co.uk

Drawing Number
27680_PL_30

Revision
-