
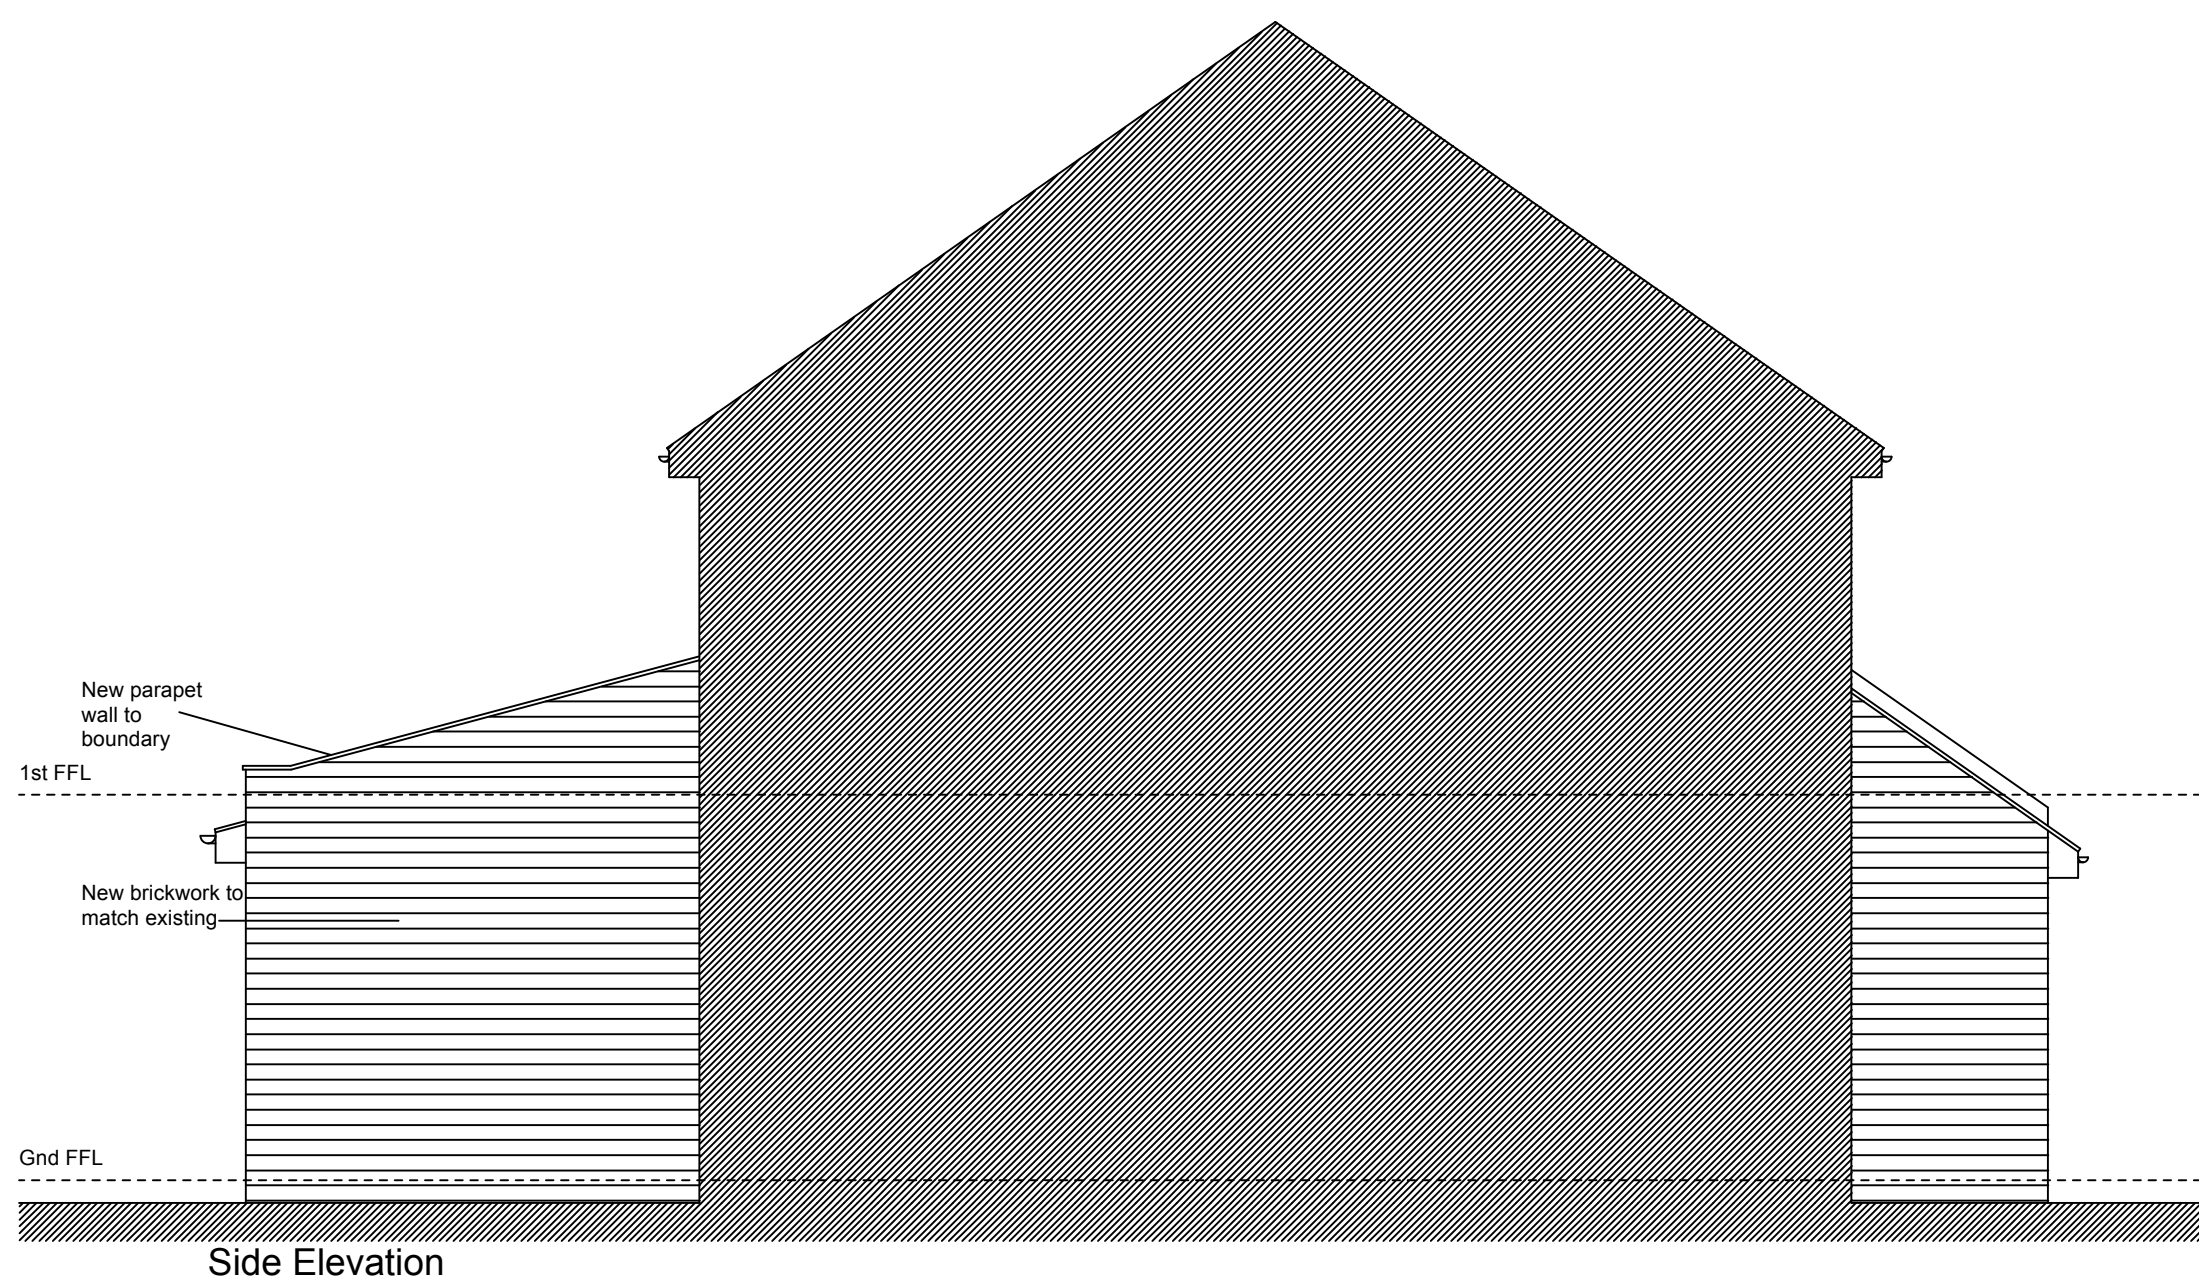
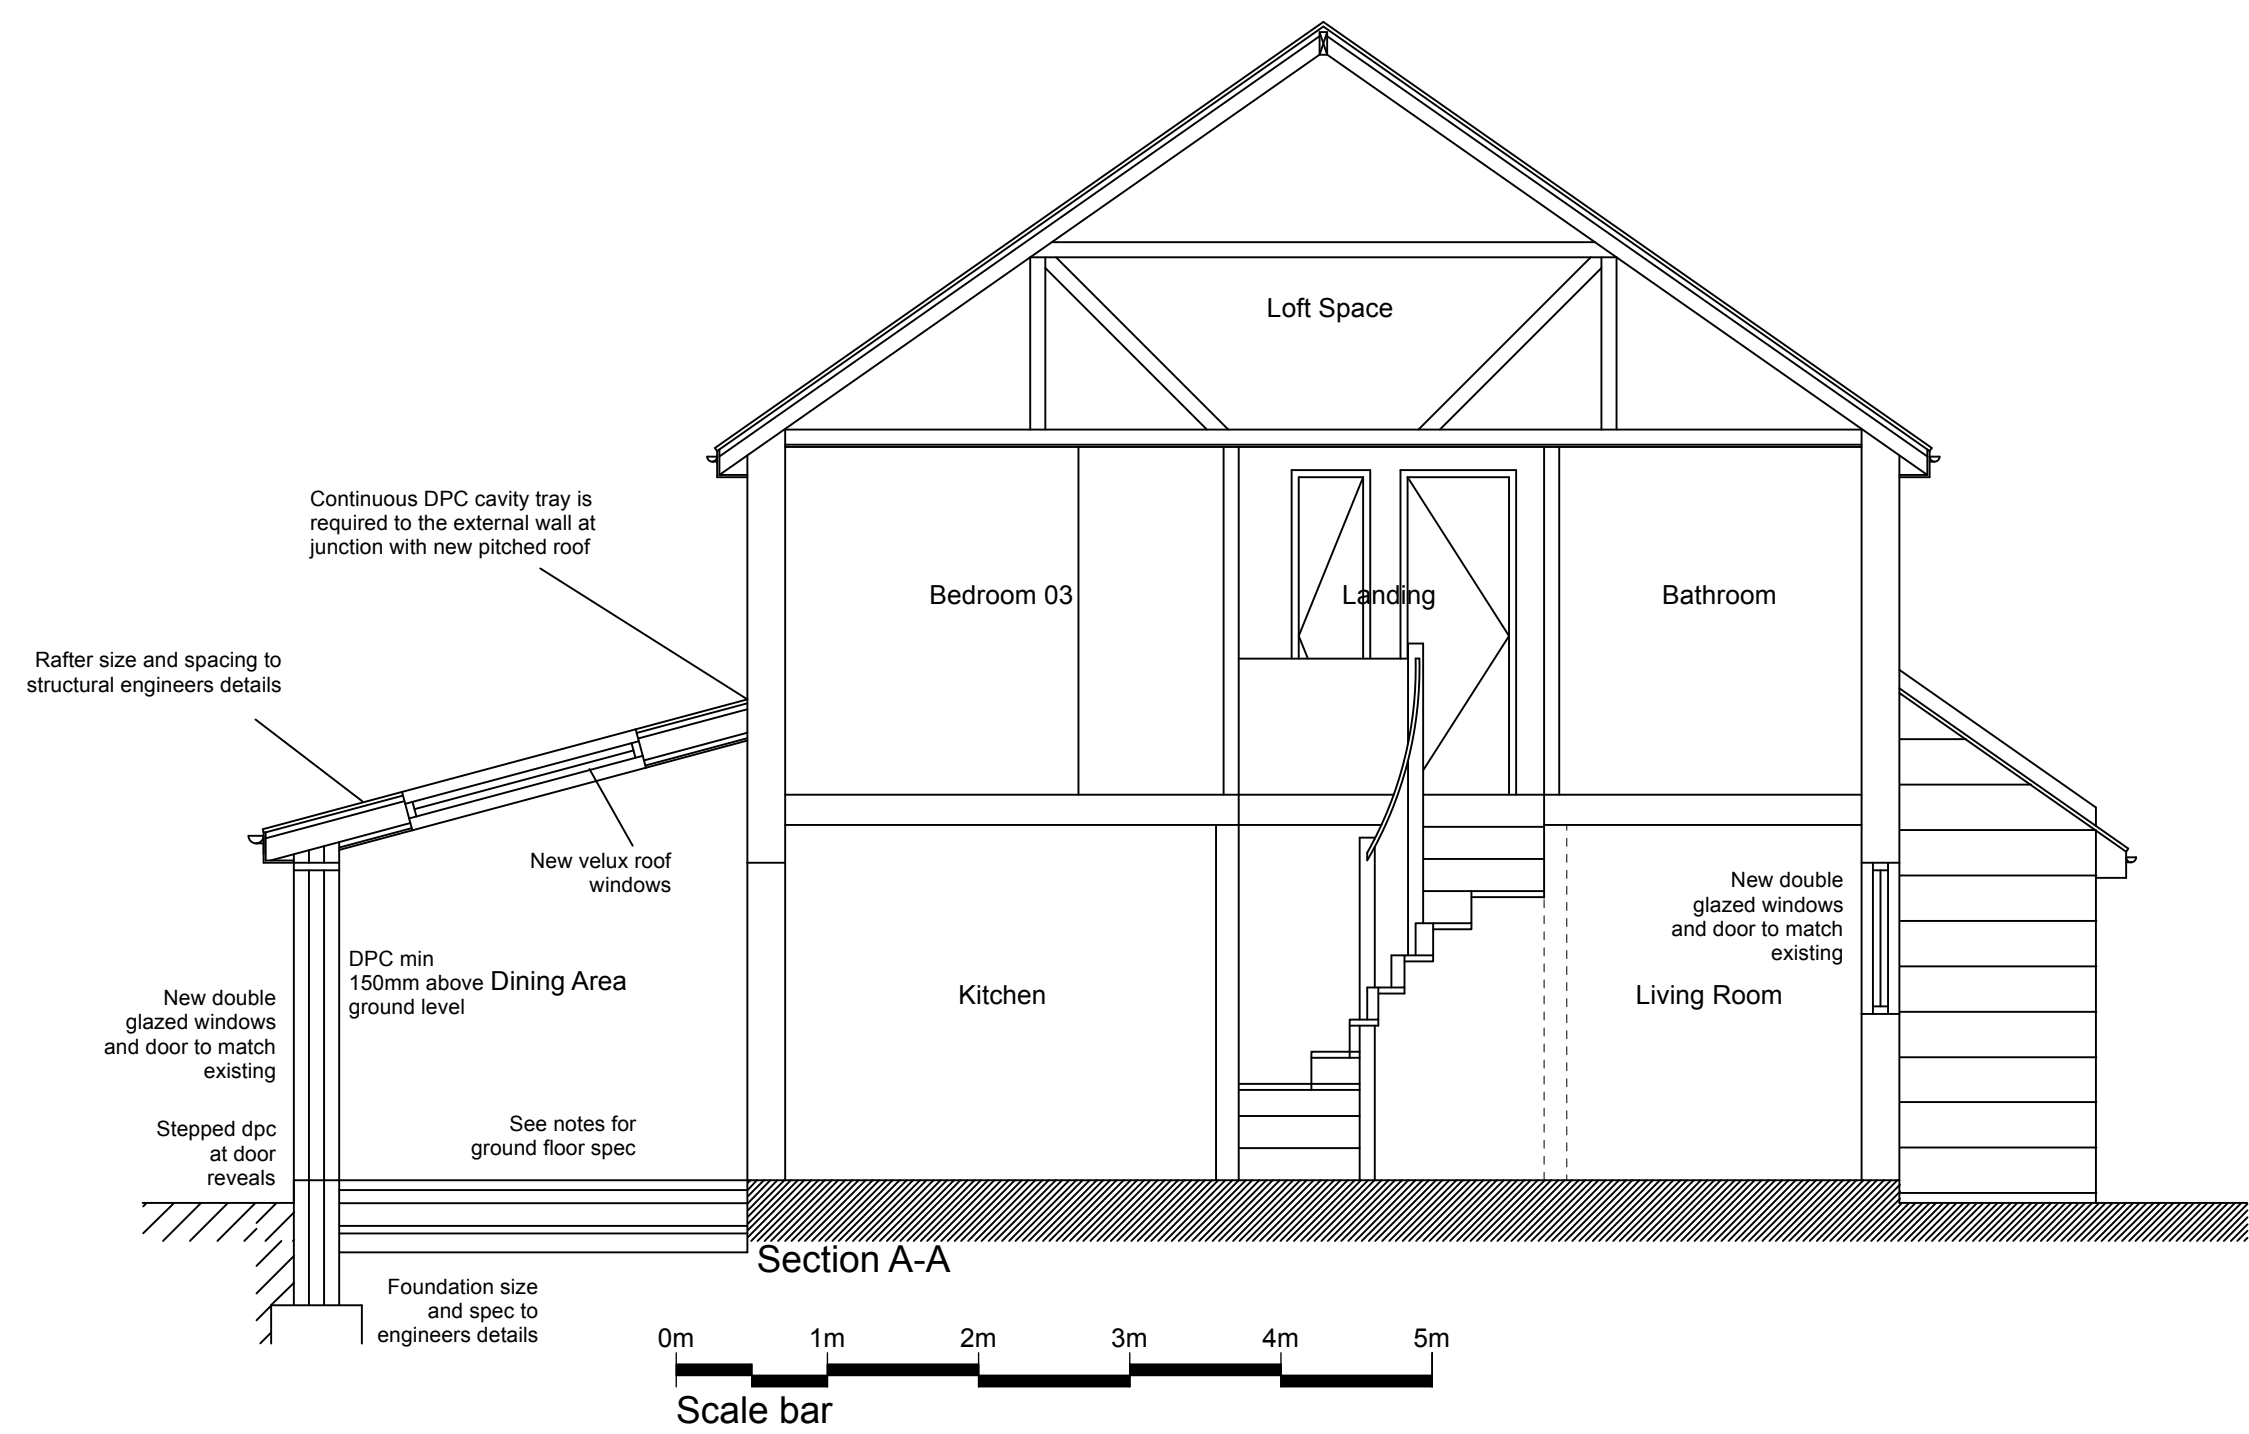
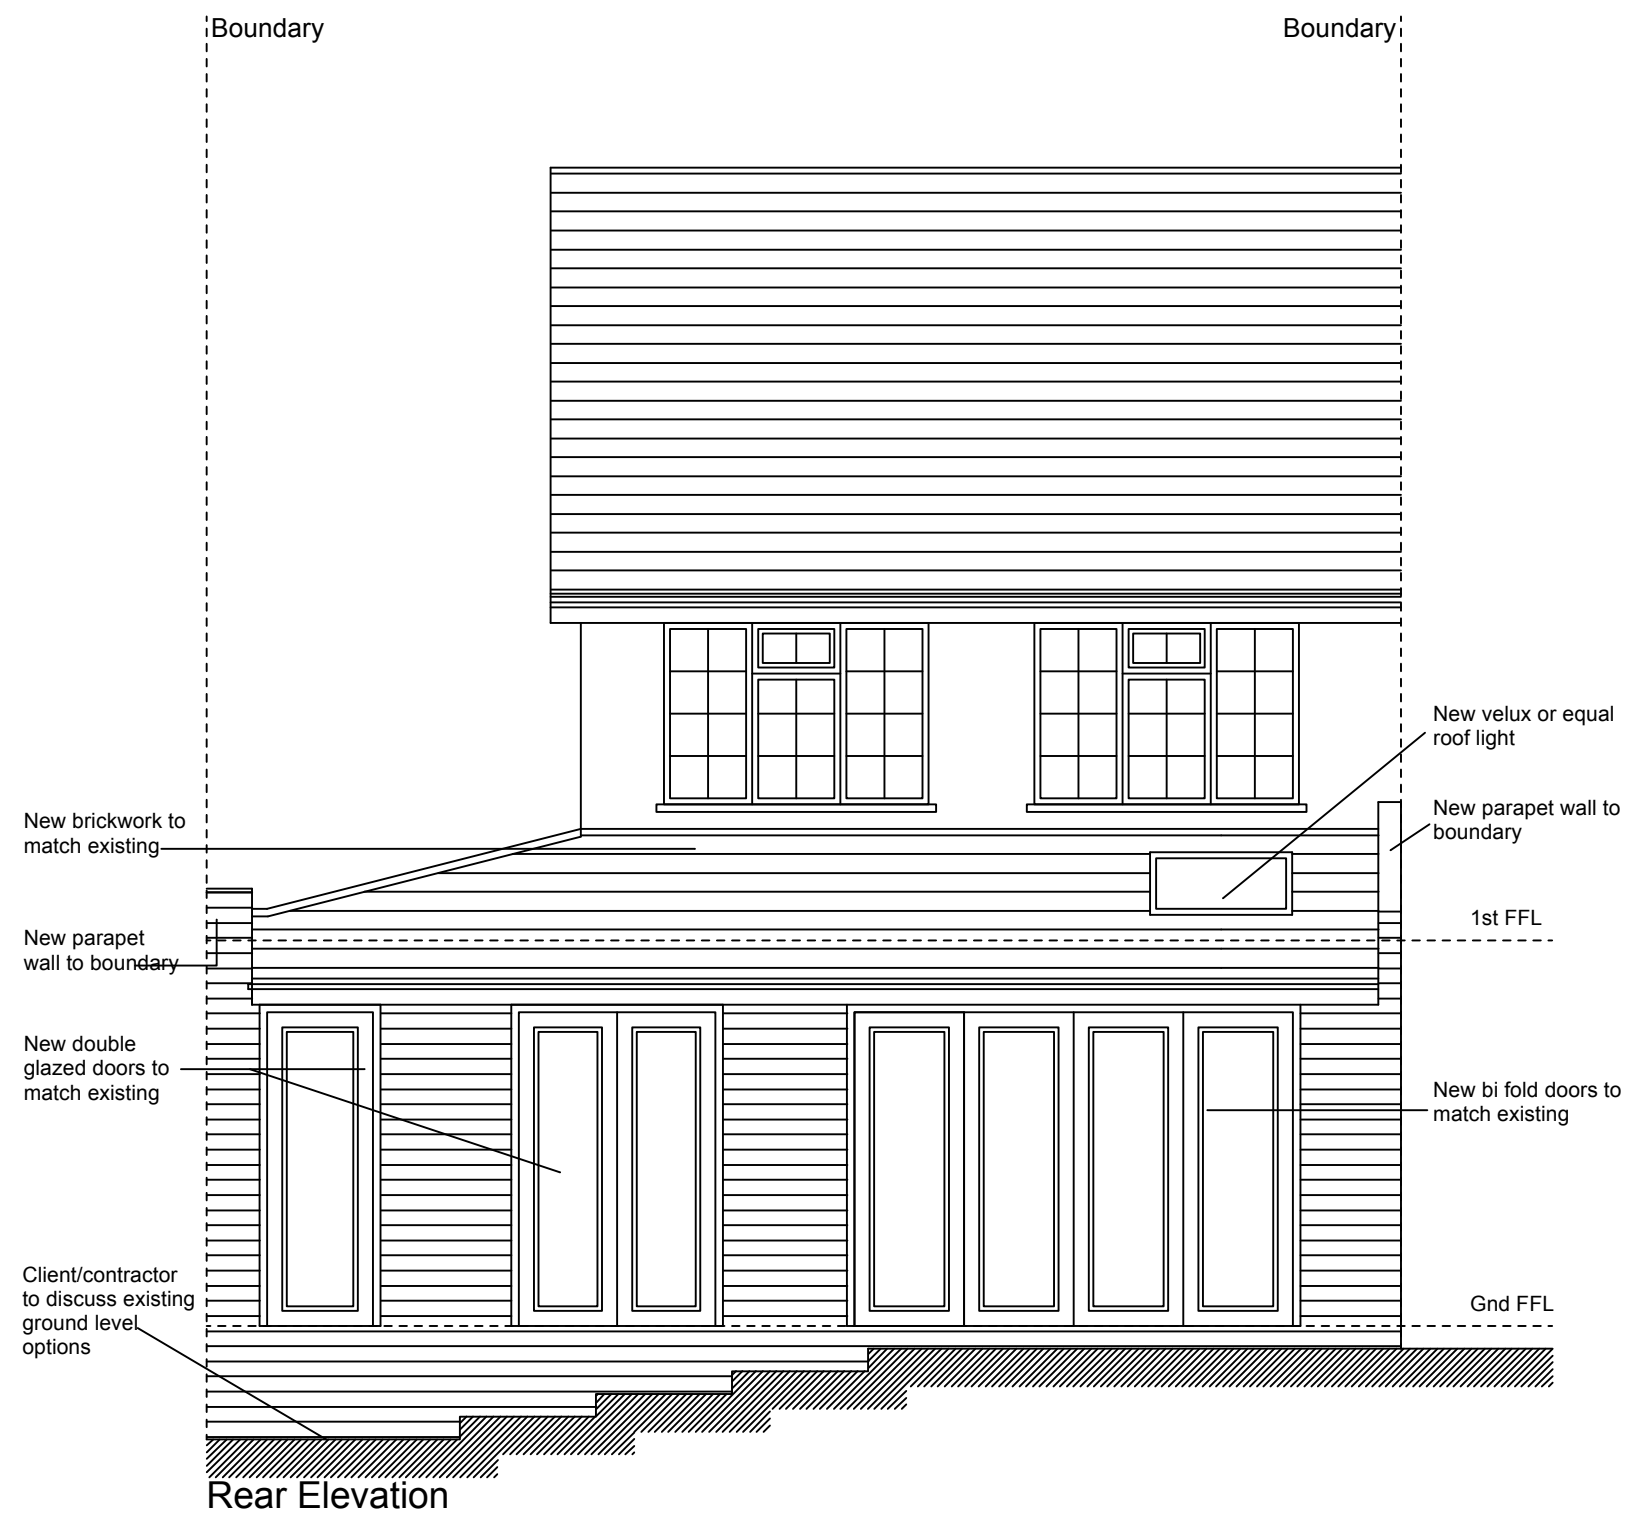
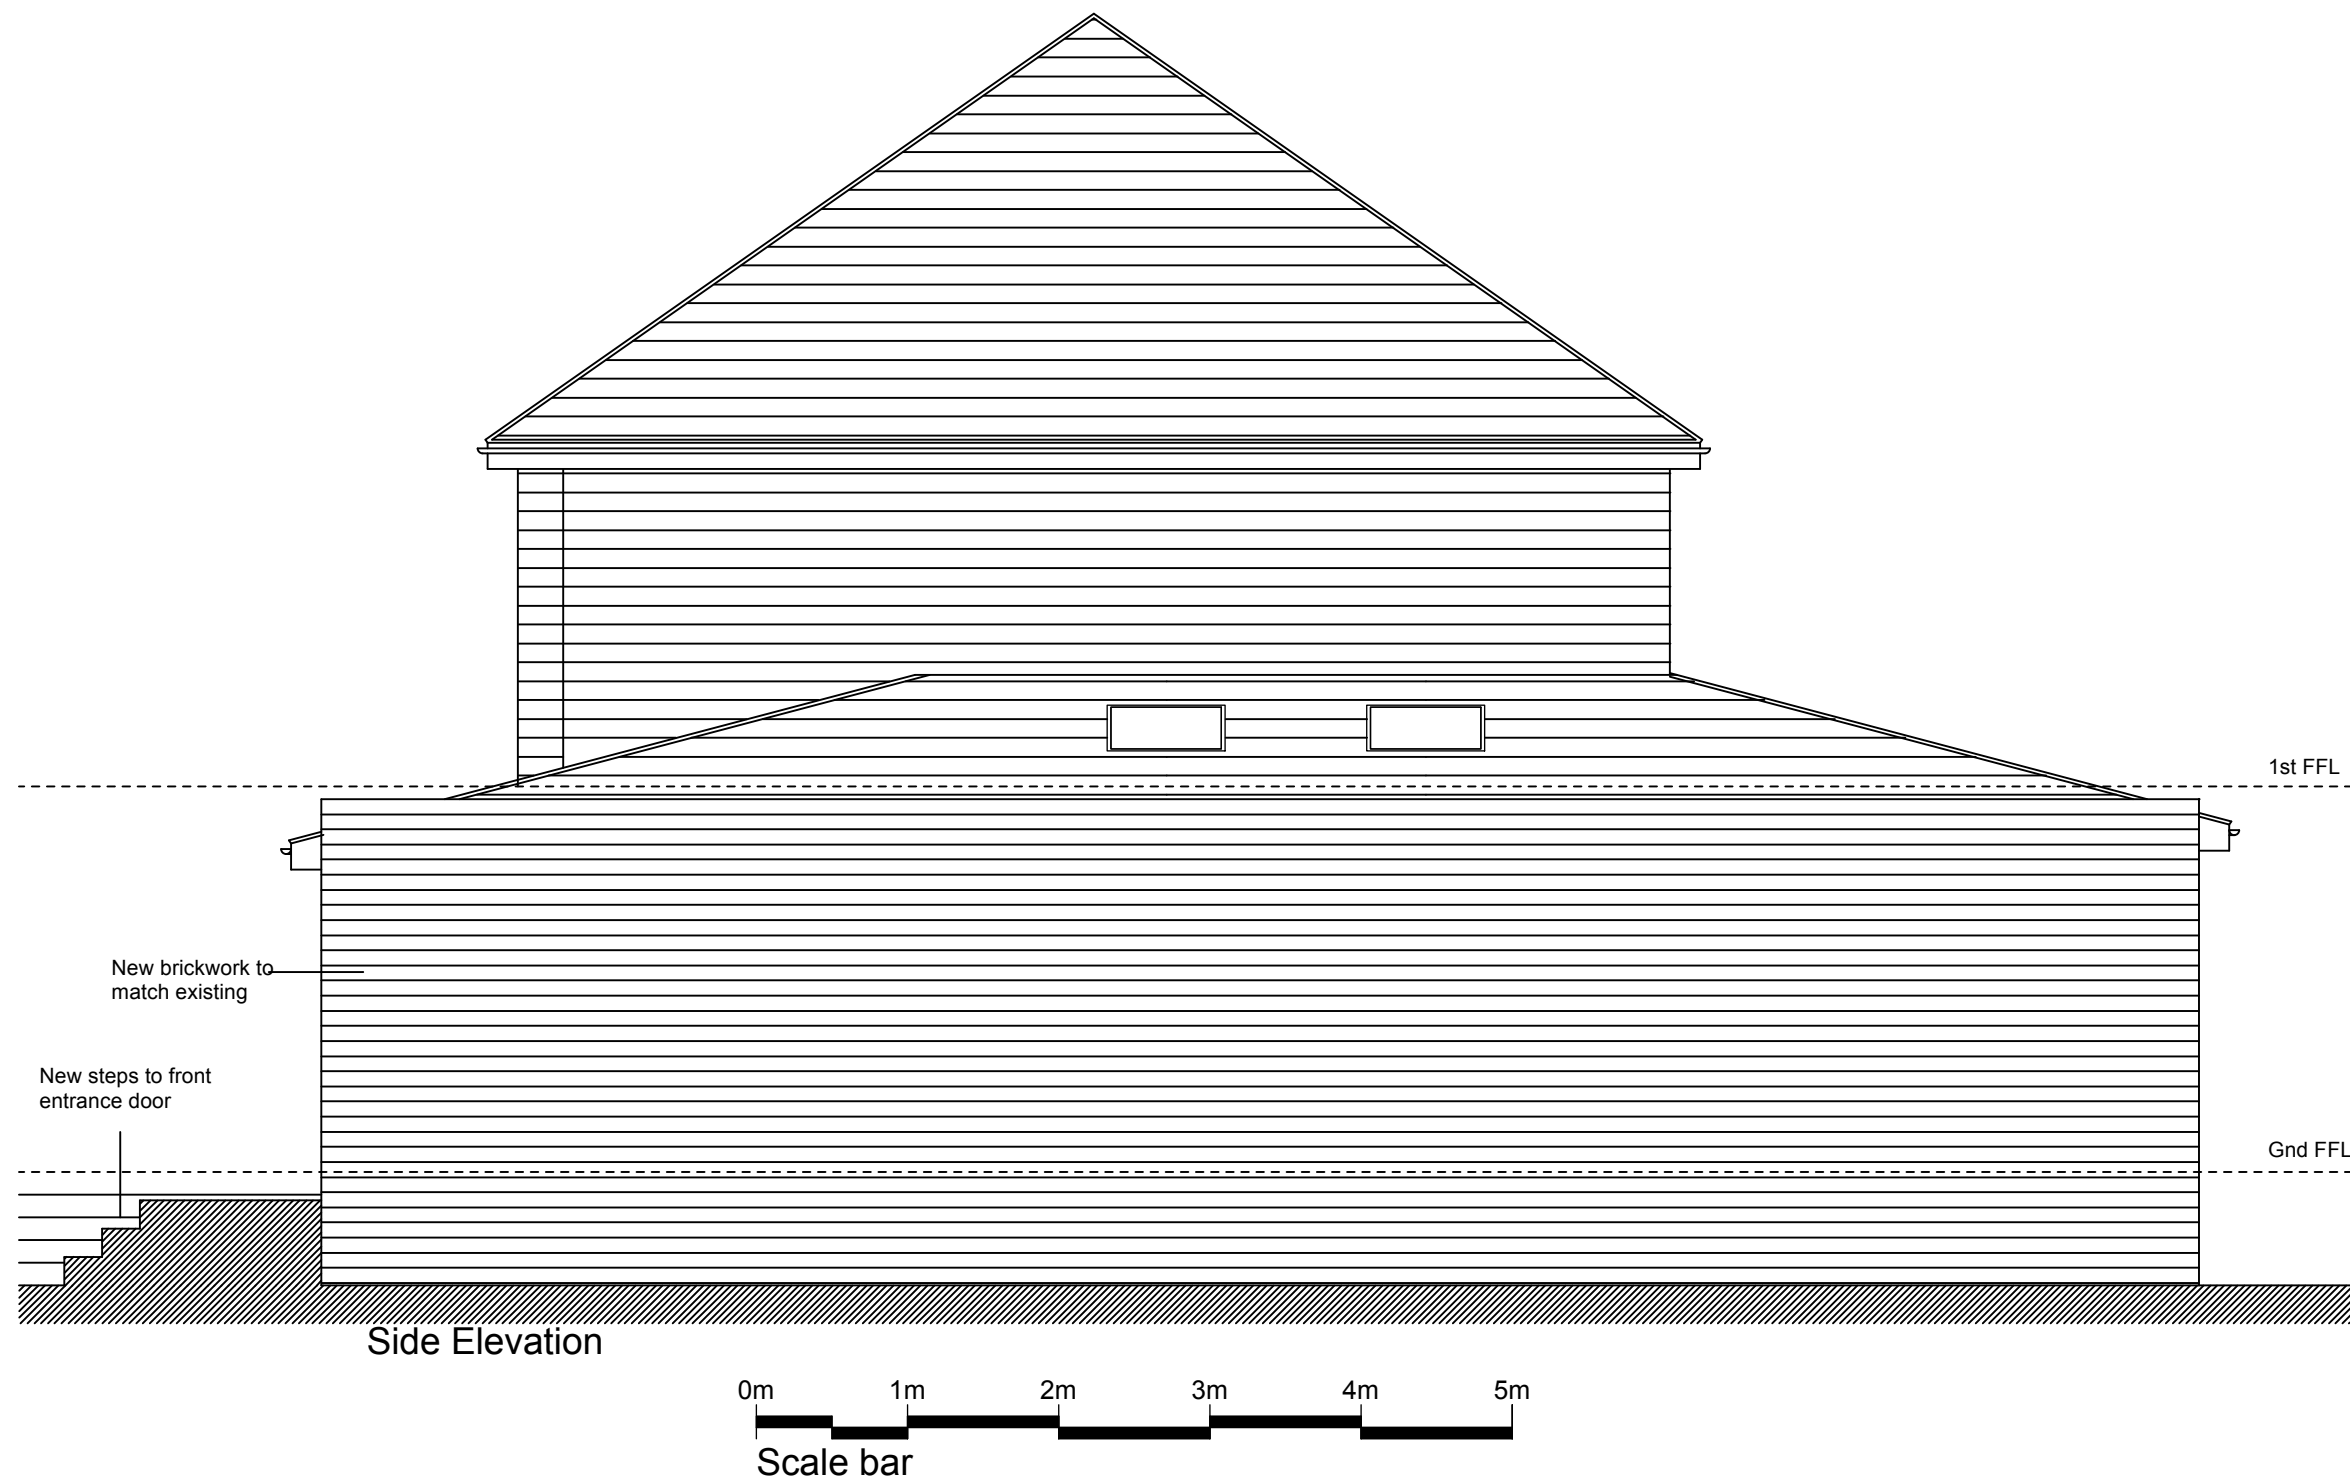


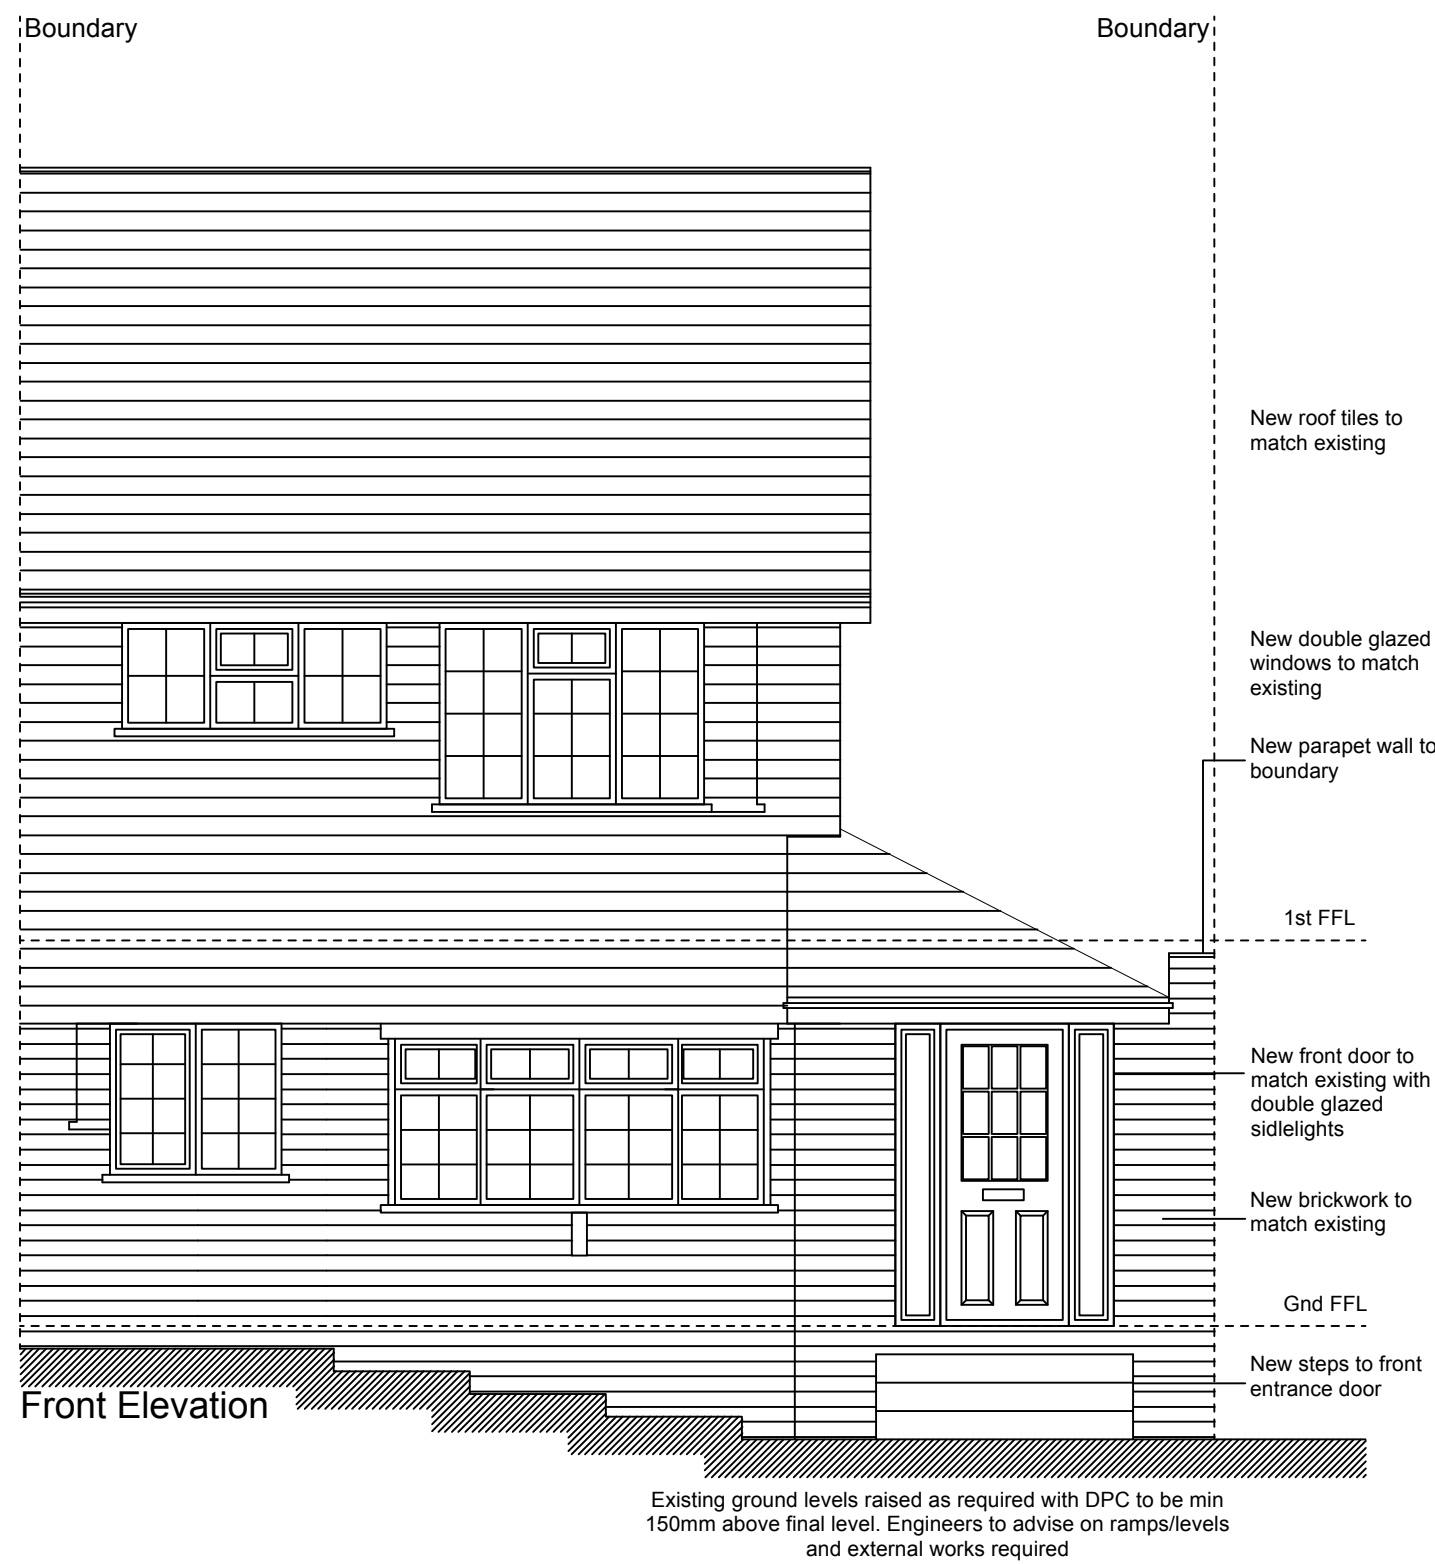

REV	DESCRIPTION	DATE	INIT	CHKD
STATUS	FOR INFORMATION			

Client
Mr & Mrs. Stanton & Mrs. Stevens

Project
**11 Lake Drive, High, Rochester
Kent ME3 7LZ**

Title
Proposed Elevations & Section

Scale	Date	Drawn	Checked
1:100 @ A3	17.04.2026	N/A	N/A
1:50 @ A1			

Project No:	Drawing No.	Revision
2026-046	005	