

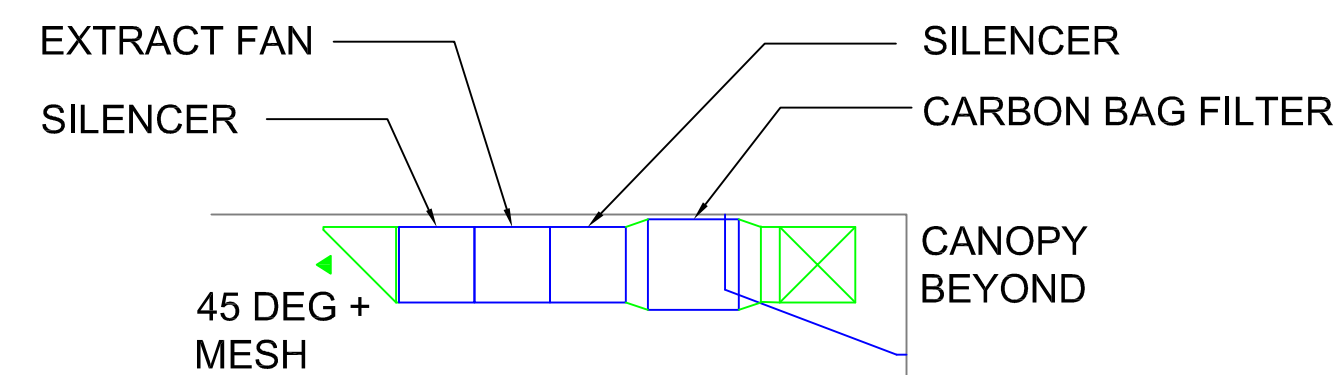


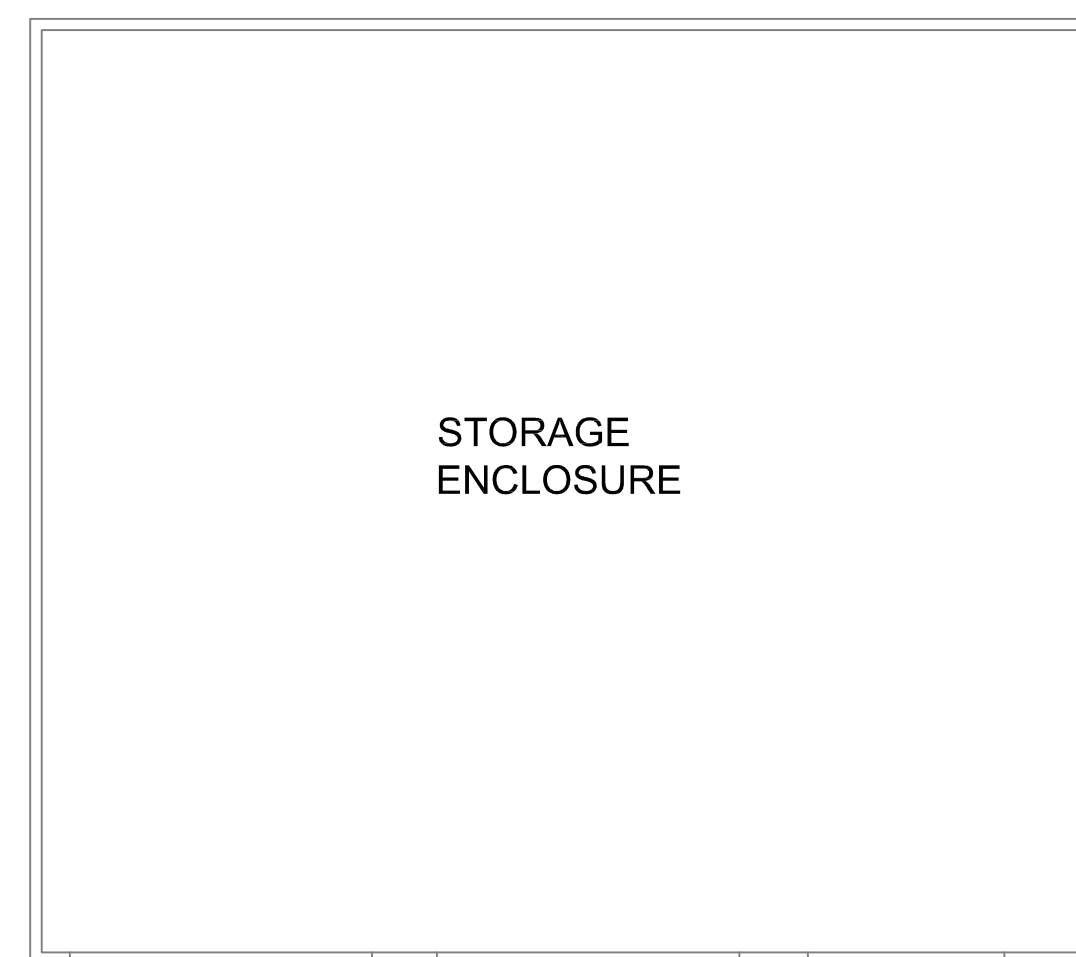

ELEVATION

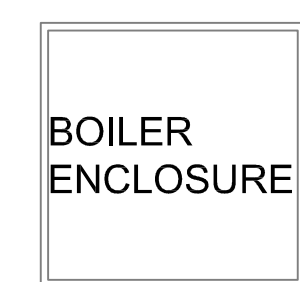

CARBON BAG
FILTER MODULE

GALVANISED SHEET
METAL DUCTWORK

45 DEG +
MESH
SILENCER
SILENCER

SEATING AREA

ACCESSIBLE WC

WC

SEATING AREA

COUNTER

KITCHEN

EXTRACT FAN = 355
GIGABOX EC
3408 M3/H
30 dBA @ 4.00M

3200L X 1200W
STAINLESS STEEL
EXTRACT CANOPY
WITH BAFFLE
GREASE FILTERS

PATIO

CHURCH LANE

PLAN

Rev	Item	Date
Project ROSE'S TEA BARN CHURCH LANE GRAVESEND DA12 2NL		
Title Proposed New Kitchen Ventilation System		
Date Jun 2022	Scale 1:50 @ A1	
DWG No CV/RTB/V1	Rev SJ	CHK TT
CLASSIC VENTILATIONS LTD 221-227 Greytown House High St Orpington Kent BR6 0NZ tele: 07557 442463		