



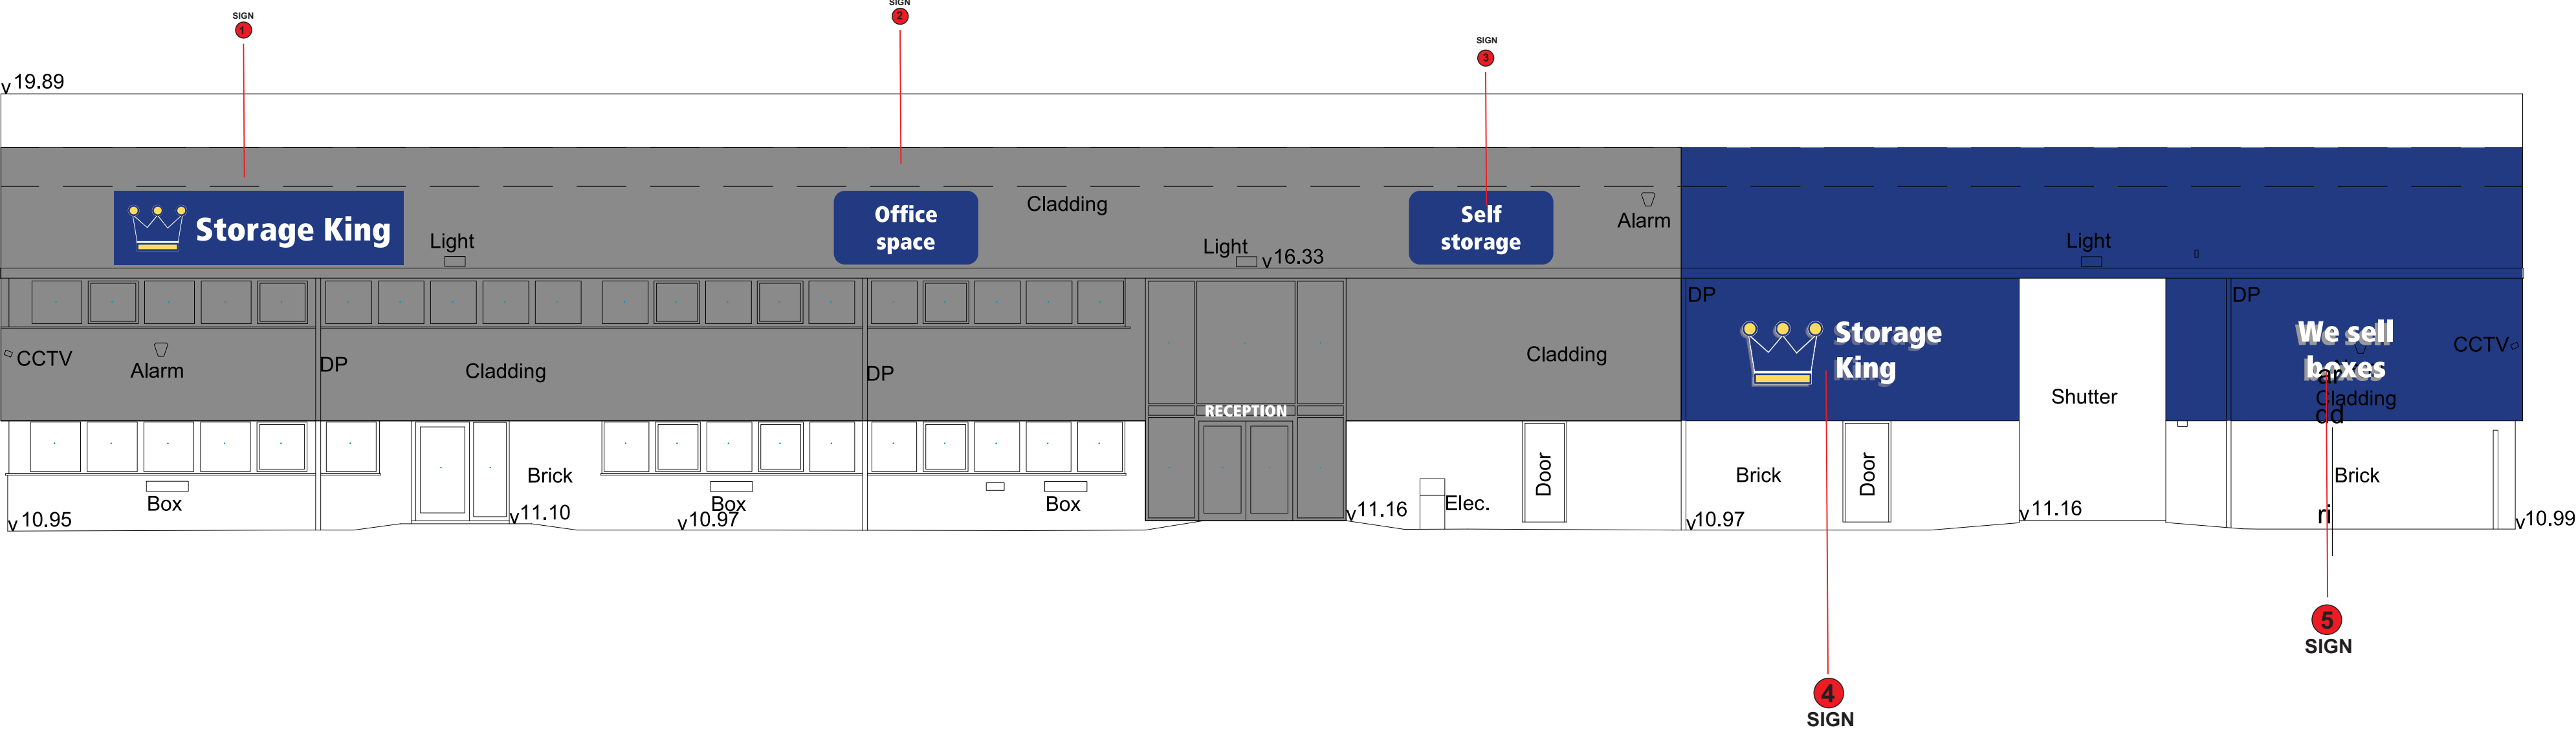

Datum 0.00m

ELEVATION 1

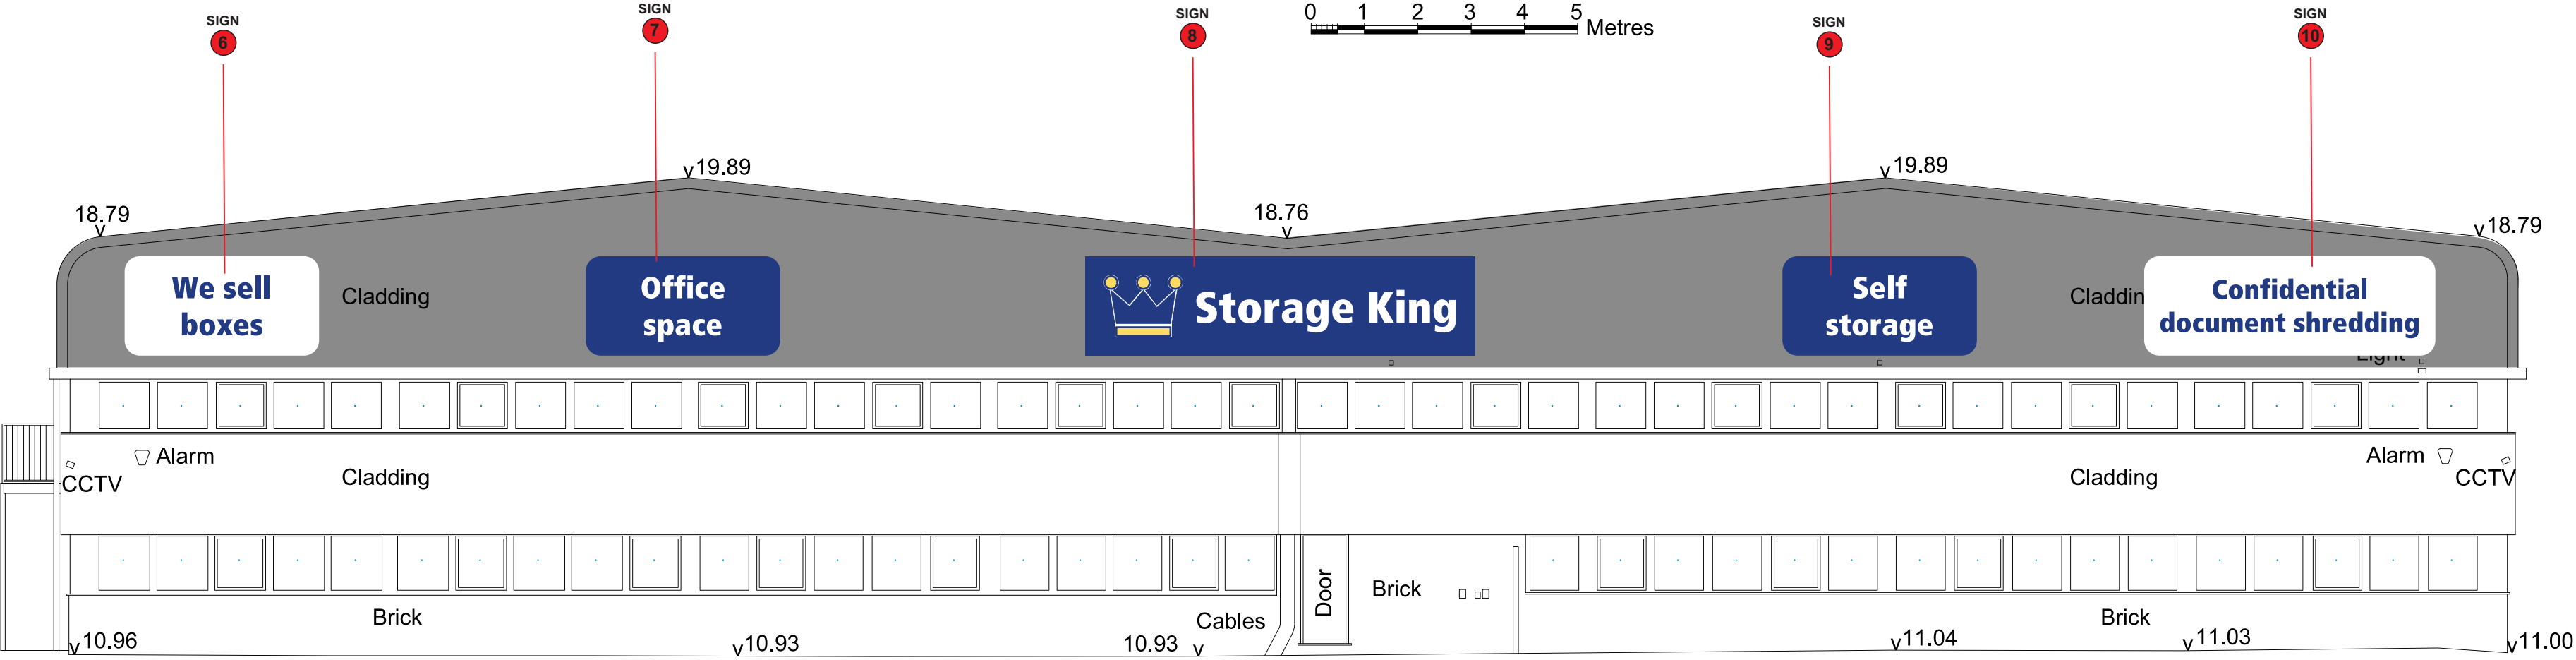

Datum 0.00m

ELEVATION 4



scale 1:100 at A1 paper size

CLIENT:	DATE:	SCALE::	DRAWING NUMBER::
STORAGE KING EBSFLEET	02.10.24	1:100 @ A1	EBS001

