



© This drawing is protected by copyright and must not be copied or reproduced without the written consent of Penfold Project Services

MATERIALS


ROOF
ROOF TILES TO MATCH MAIN DWELLING

WALLS
FACING BRICKWORK TO MATCH MAIN DWELLING

WINDOWS
COLOURED uPVC TO MATCH MAIN DWELLING

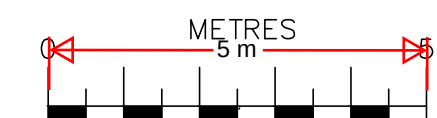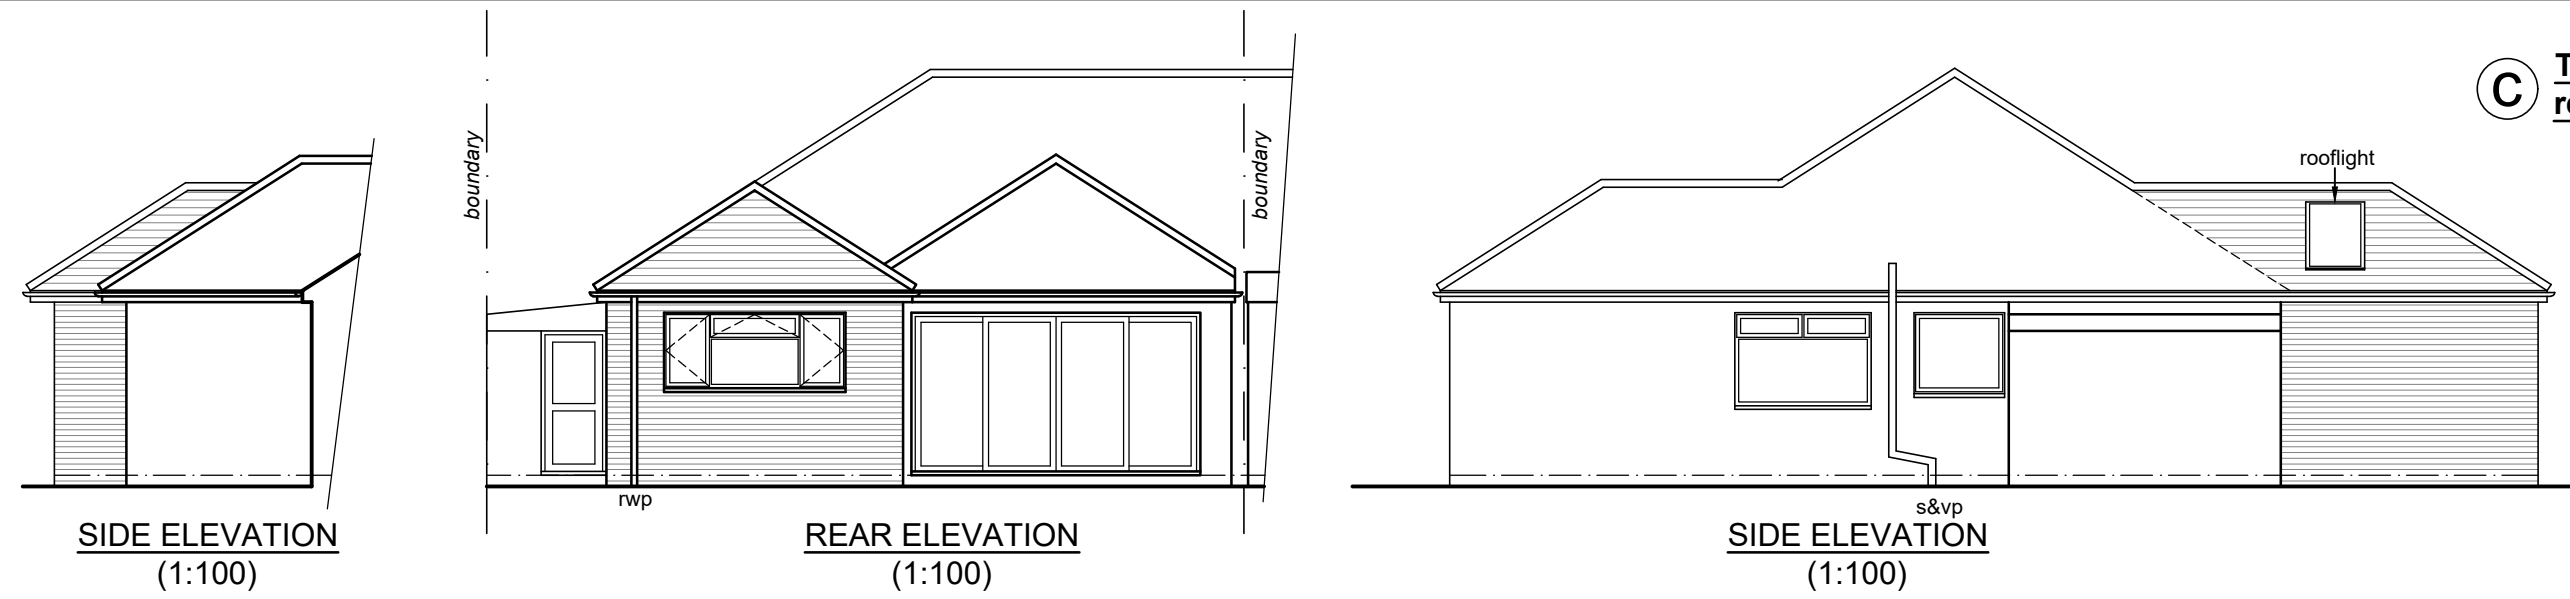


SCALE BAR @ 1:100

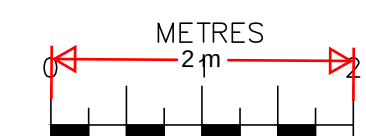

SCALE BAR @ 1:50

DRAINAGE LEGEND

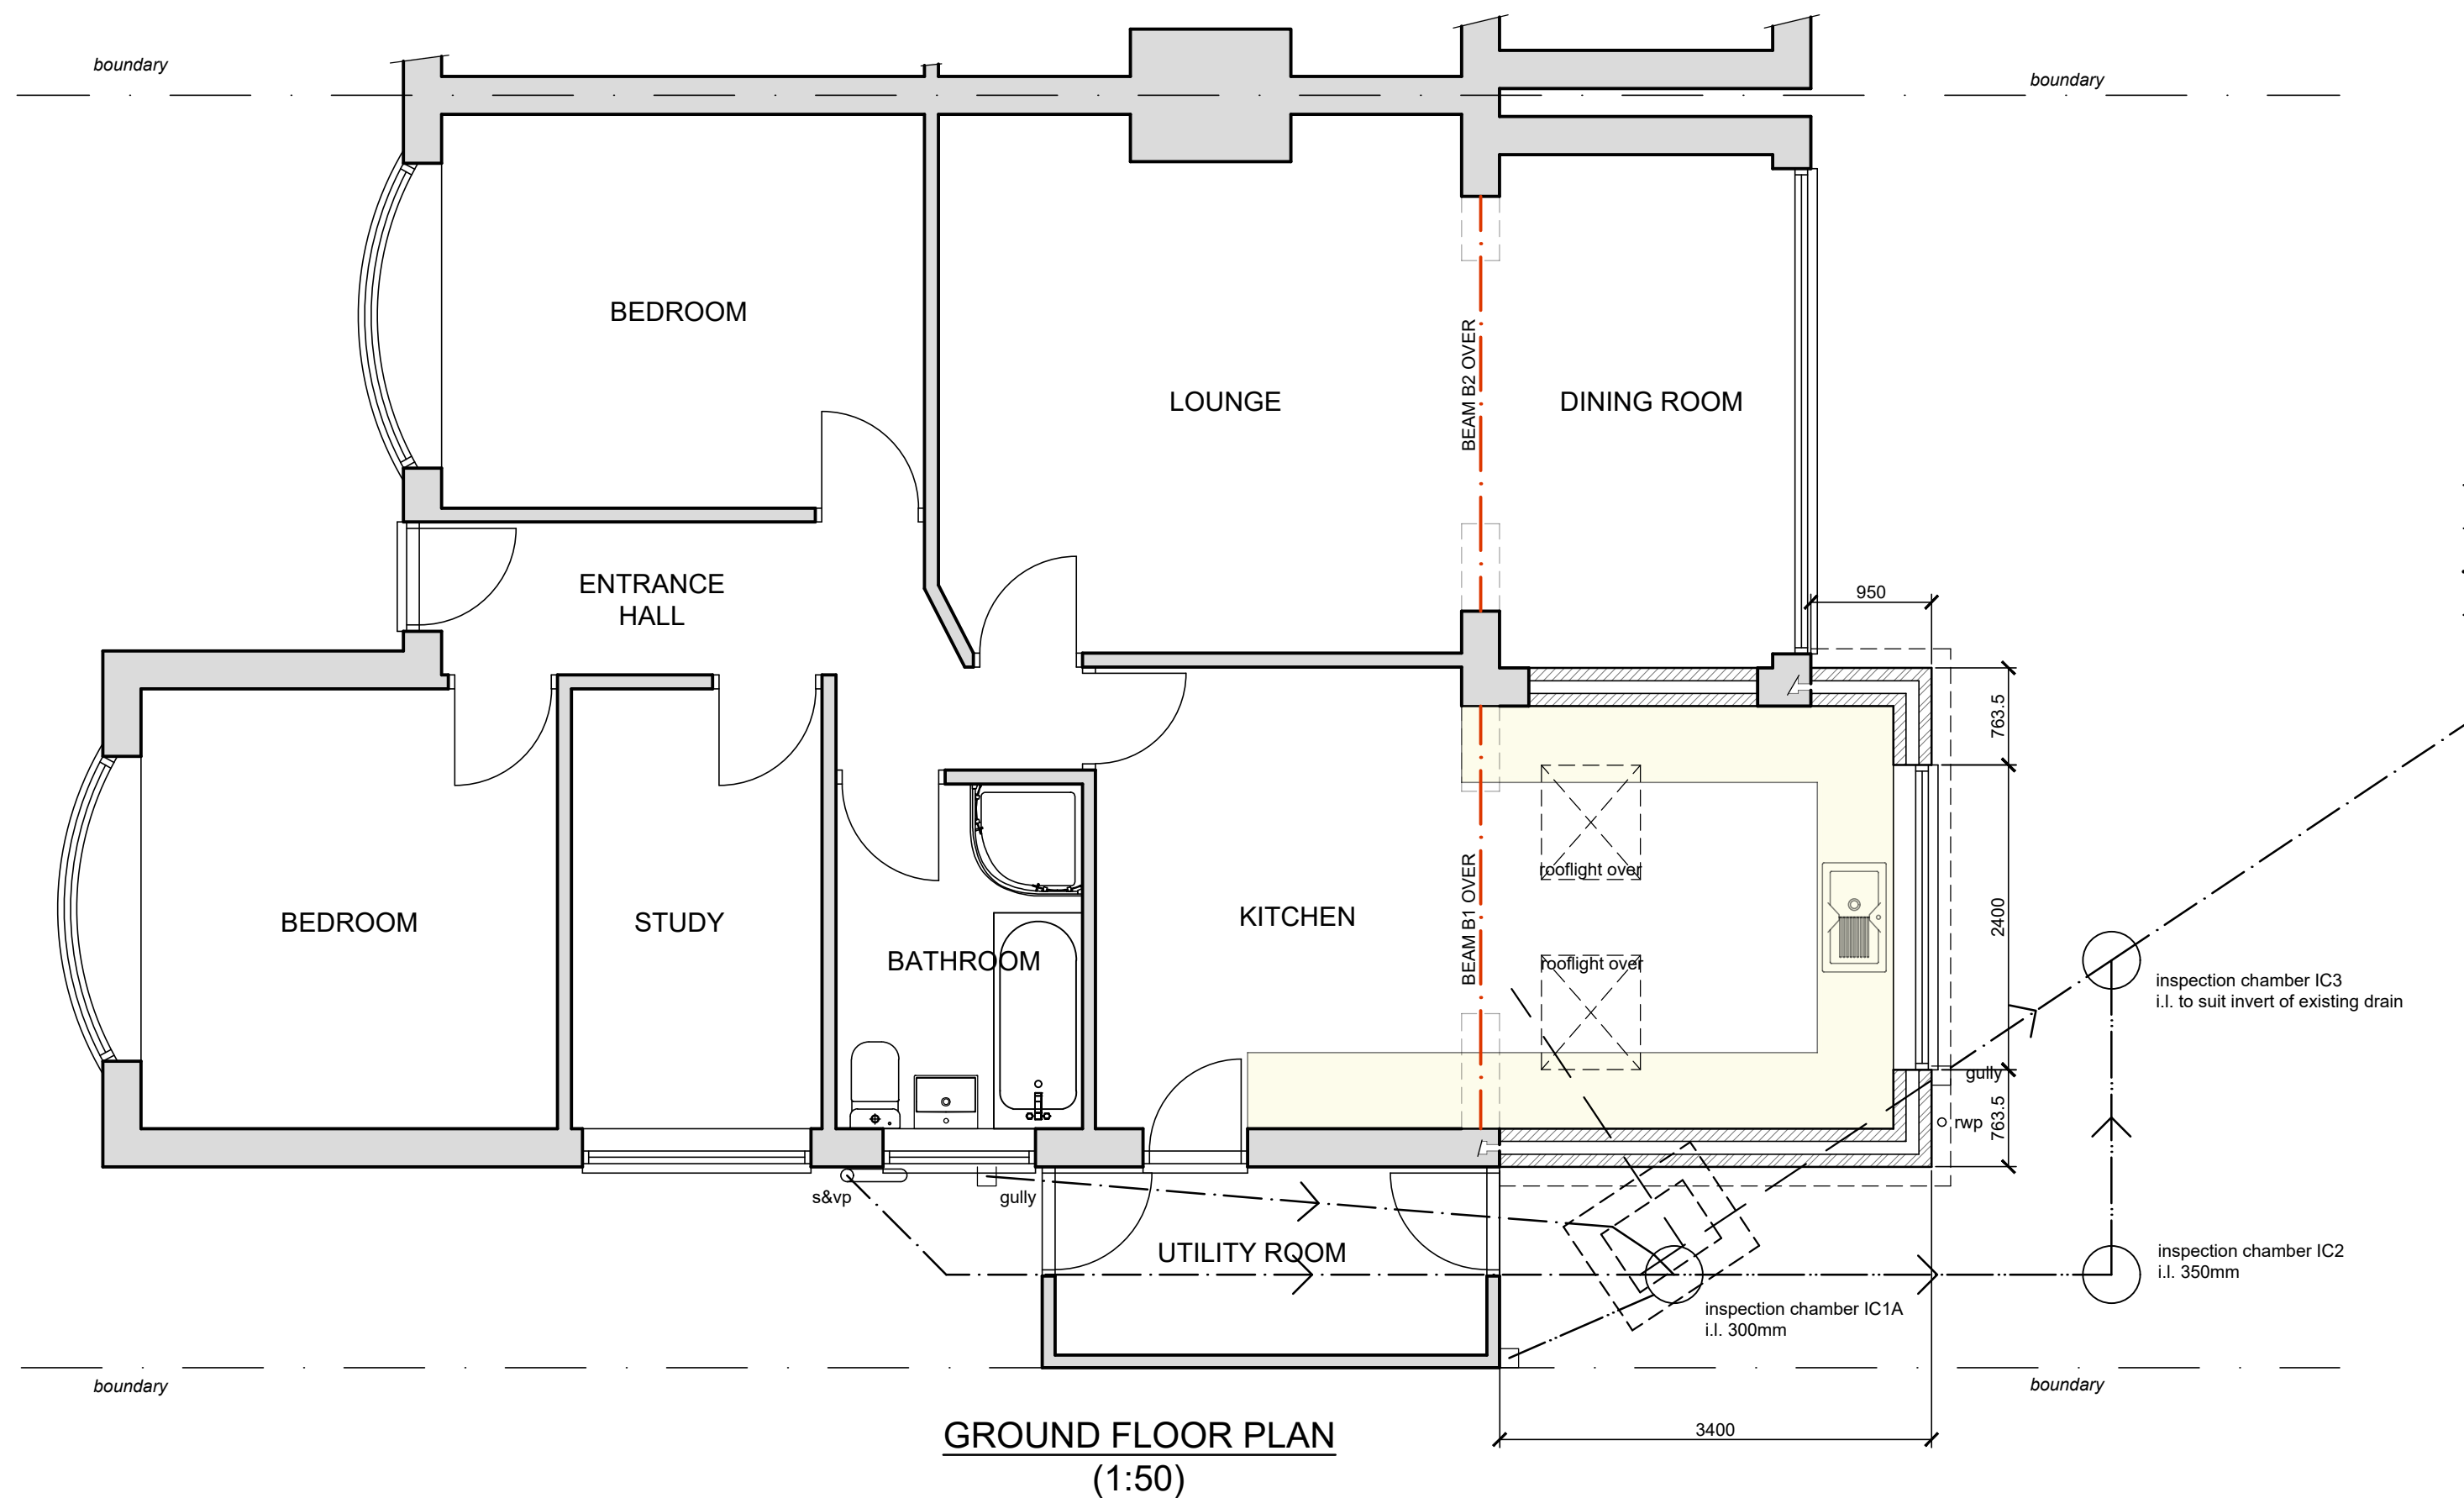

Date	No	Revision
<i>Penfold Project Services</i>		
Epmarket, Wrotham Road, Meopham, Kent, DA13 0JH		
Telephone: 01474 816690		
e-mail: apenfold448@btinternet.com		
Job Title:	11 UPPER AVENUE ISTEAD RIISE GRAVESEND KENT	
Dwg Title:	PLANS & ELEVATIONS AS PROPOSED	
Scale:	1:50 & 1:100 @ A2	
Dwg No.:	02	
Date:	October 2024	