


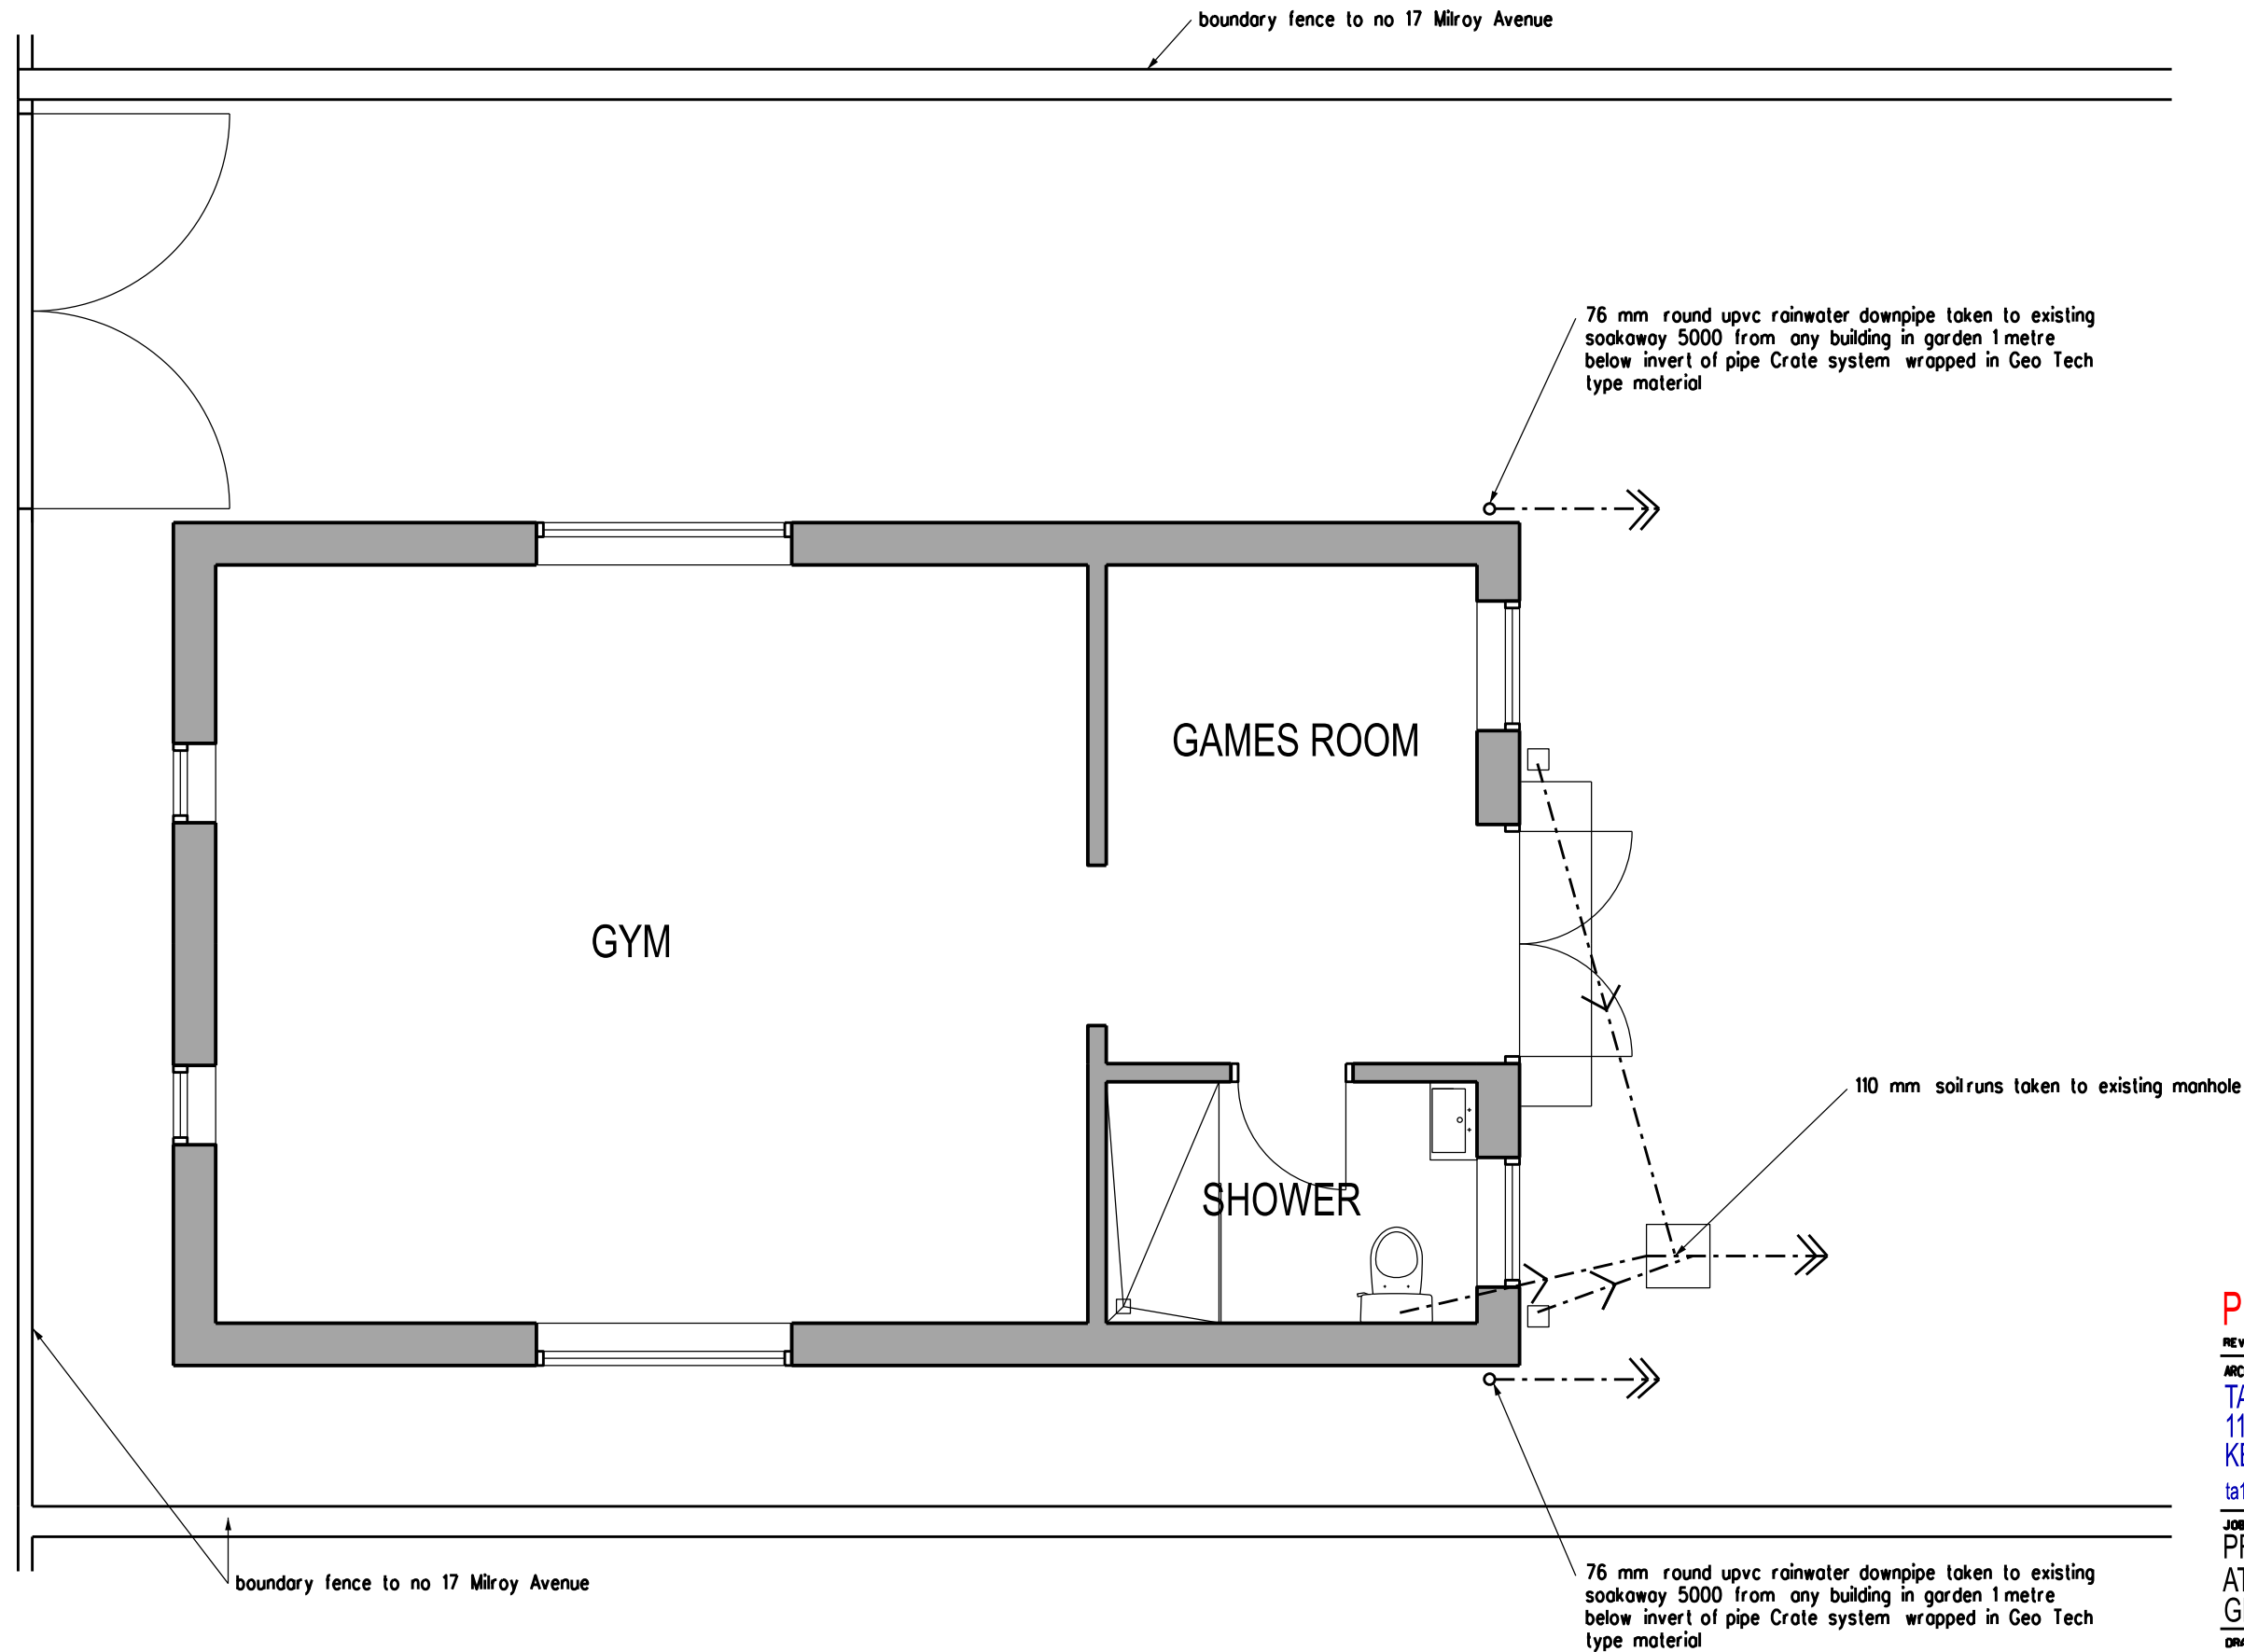

PLANNING APPLICATION

REVISION DATE

ARCHITECT
TA ARCHITECTS
11 JOYDENS WOOD ROAD BEXLEY
KENT DA5 2HS Tel 07905 130591
ta140256@gmail.com

JOB
PROPOSED ANNEX BUILDING
AT 17 MILROY AVENUE
GRAVESEND DA11 7AZ

DRAWING
EXISTING PLAN

SCALE DATE
1:50 AT A3 SEP 2024

DRAWING NO.
LS/32