


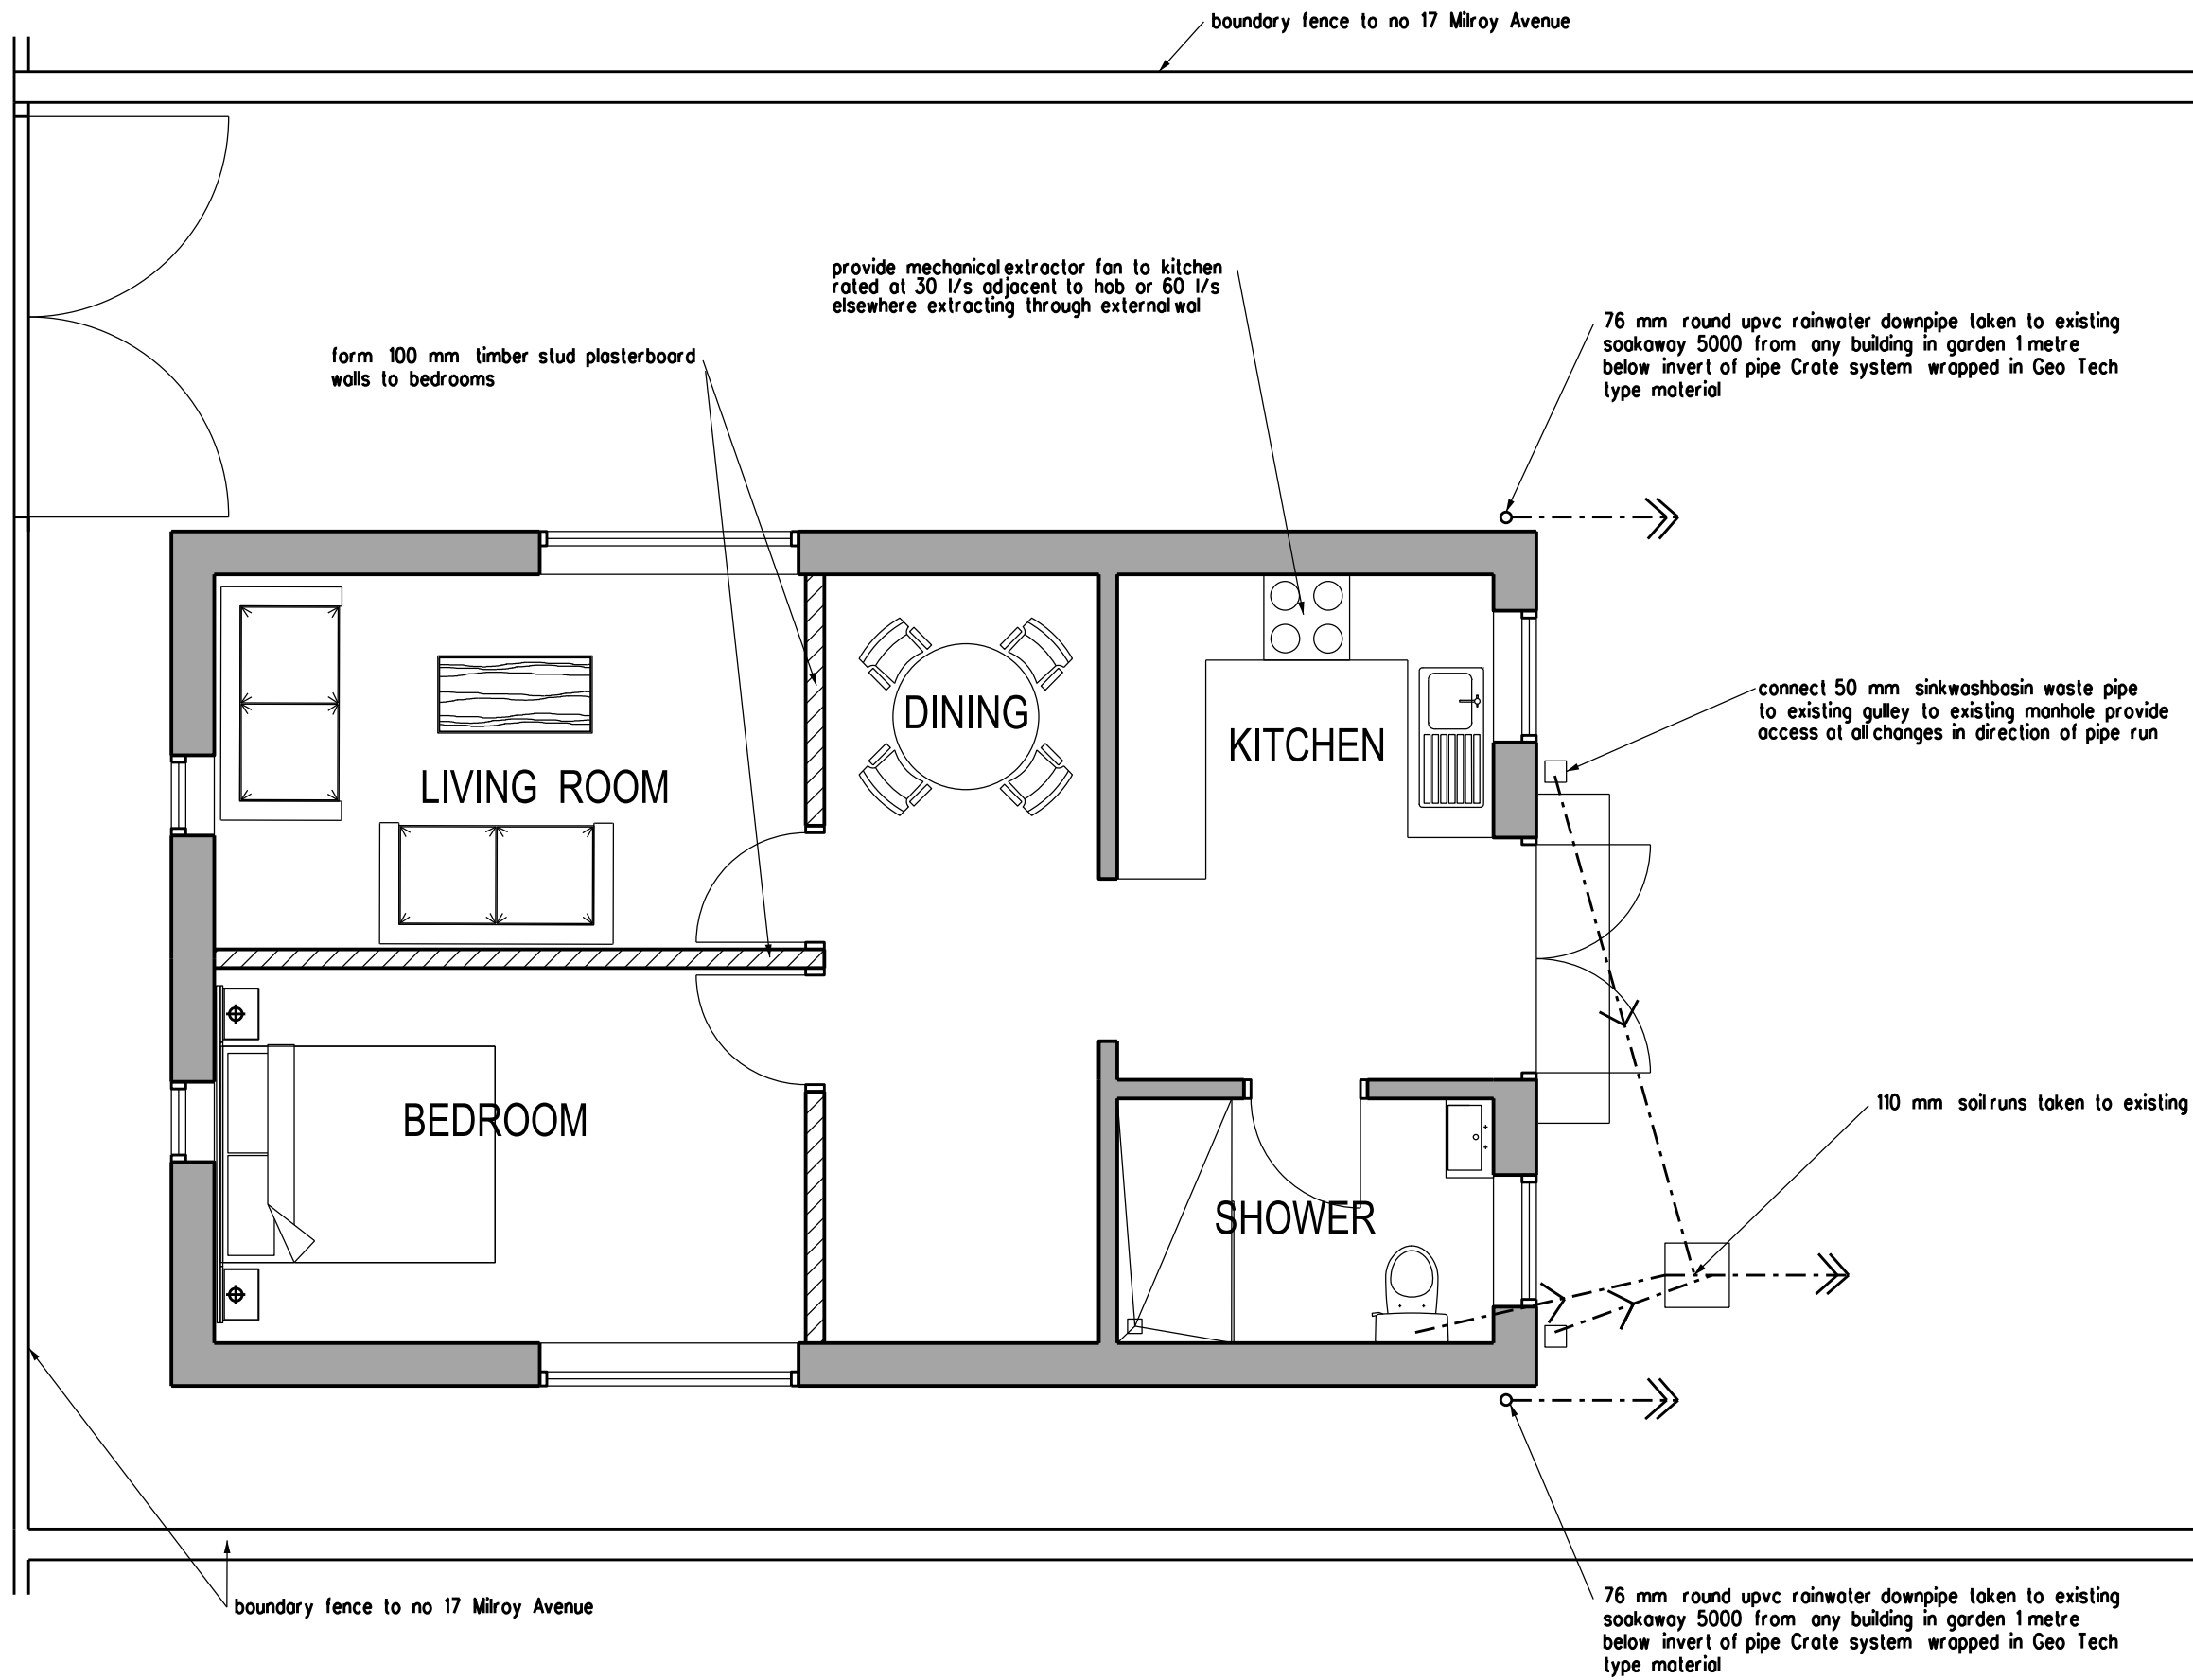

PLANNING APPLICATION

REVISION	DATE
ARCHITECT TA ARCHITECTS 11 JOYDENS WOOD ROAD BEXLEY KENT DA5 2HS Tel 07905 130591 ta140256@googlemail.com	
JOB PROPOSED ANNEX BUILDING AT 17 MILROY AVENUE GRAVESEND DA11 7AZ	
DRAWING PROPOSED PLAN	
SCALE 1:50 AT A3	DATE SEP 2024
DRAWING NO. LS/35	