

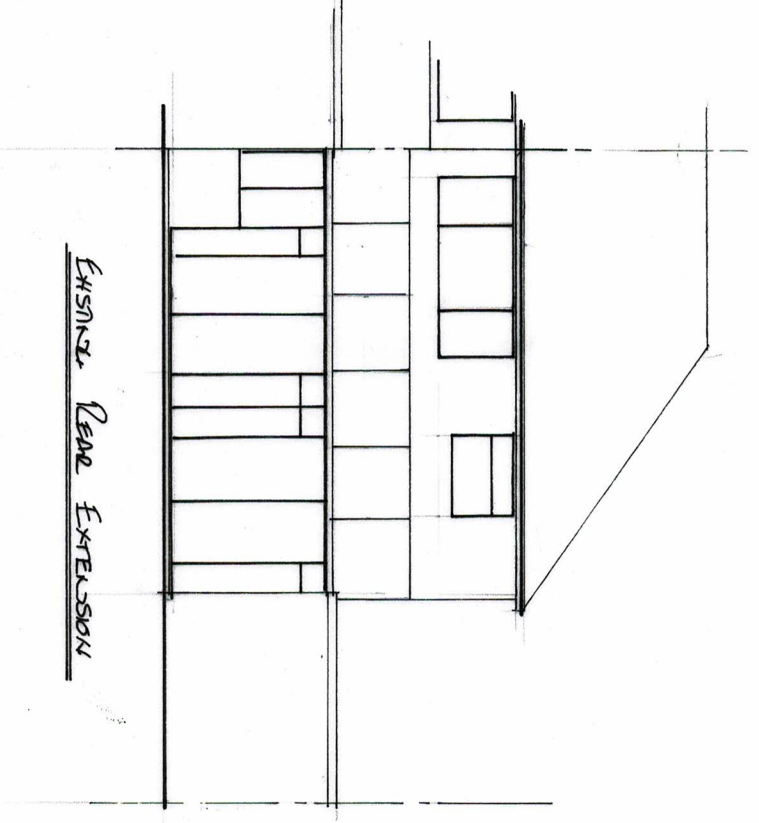


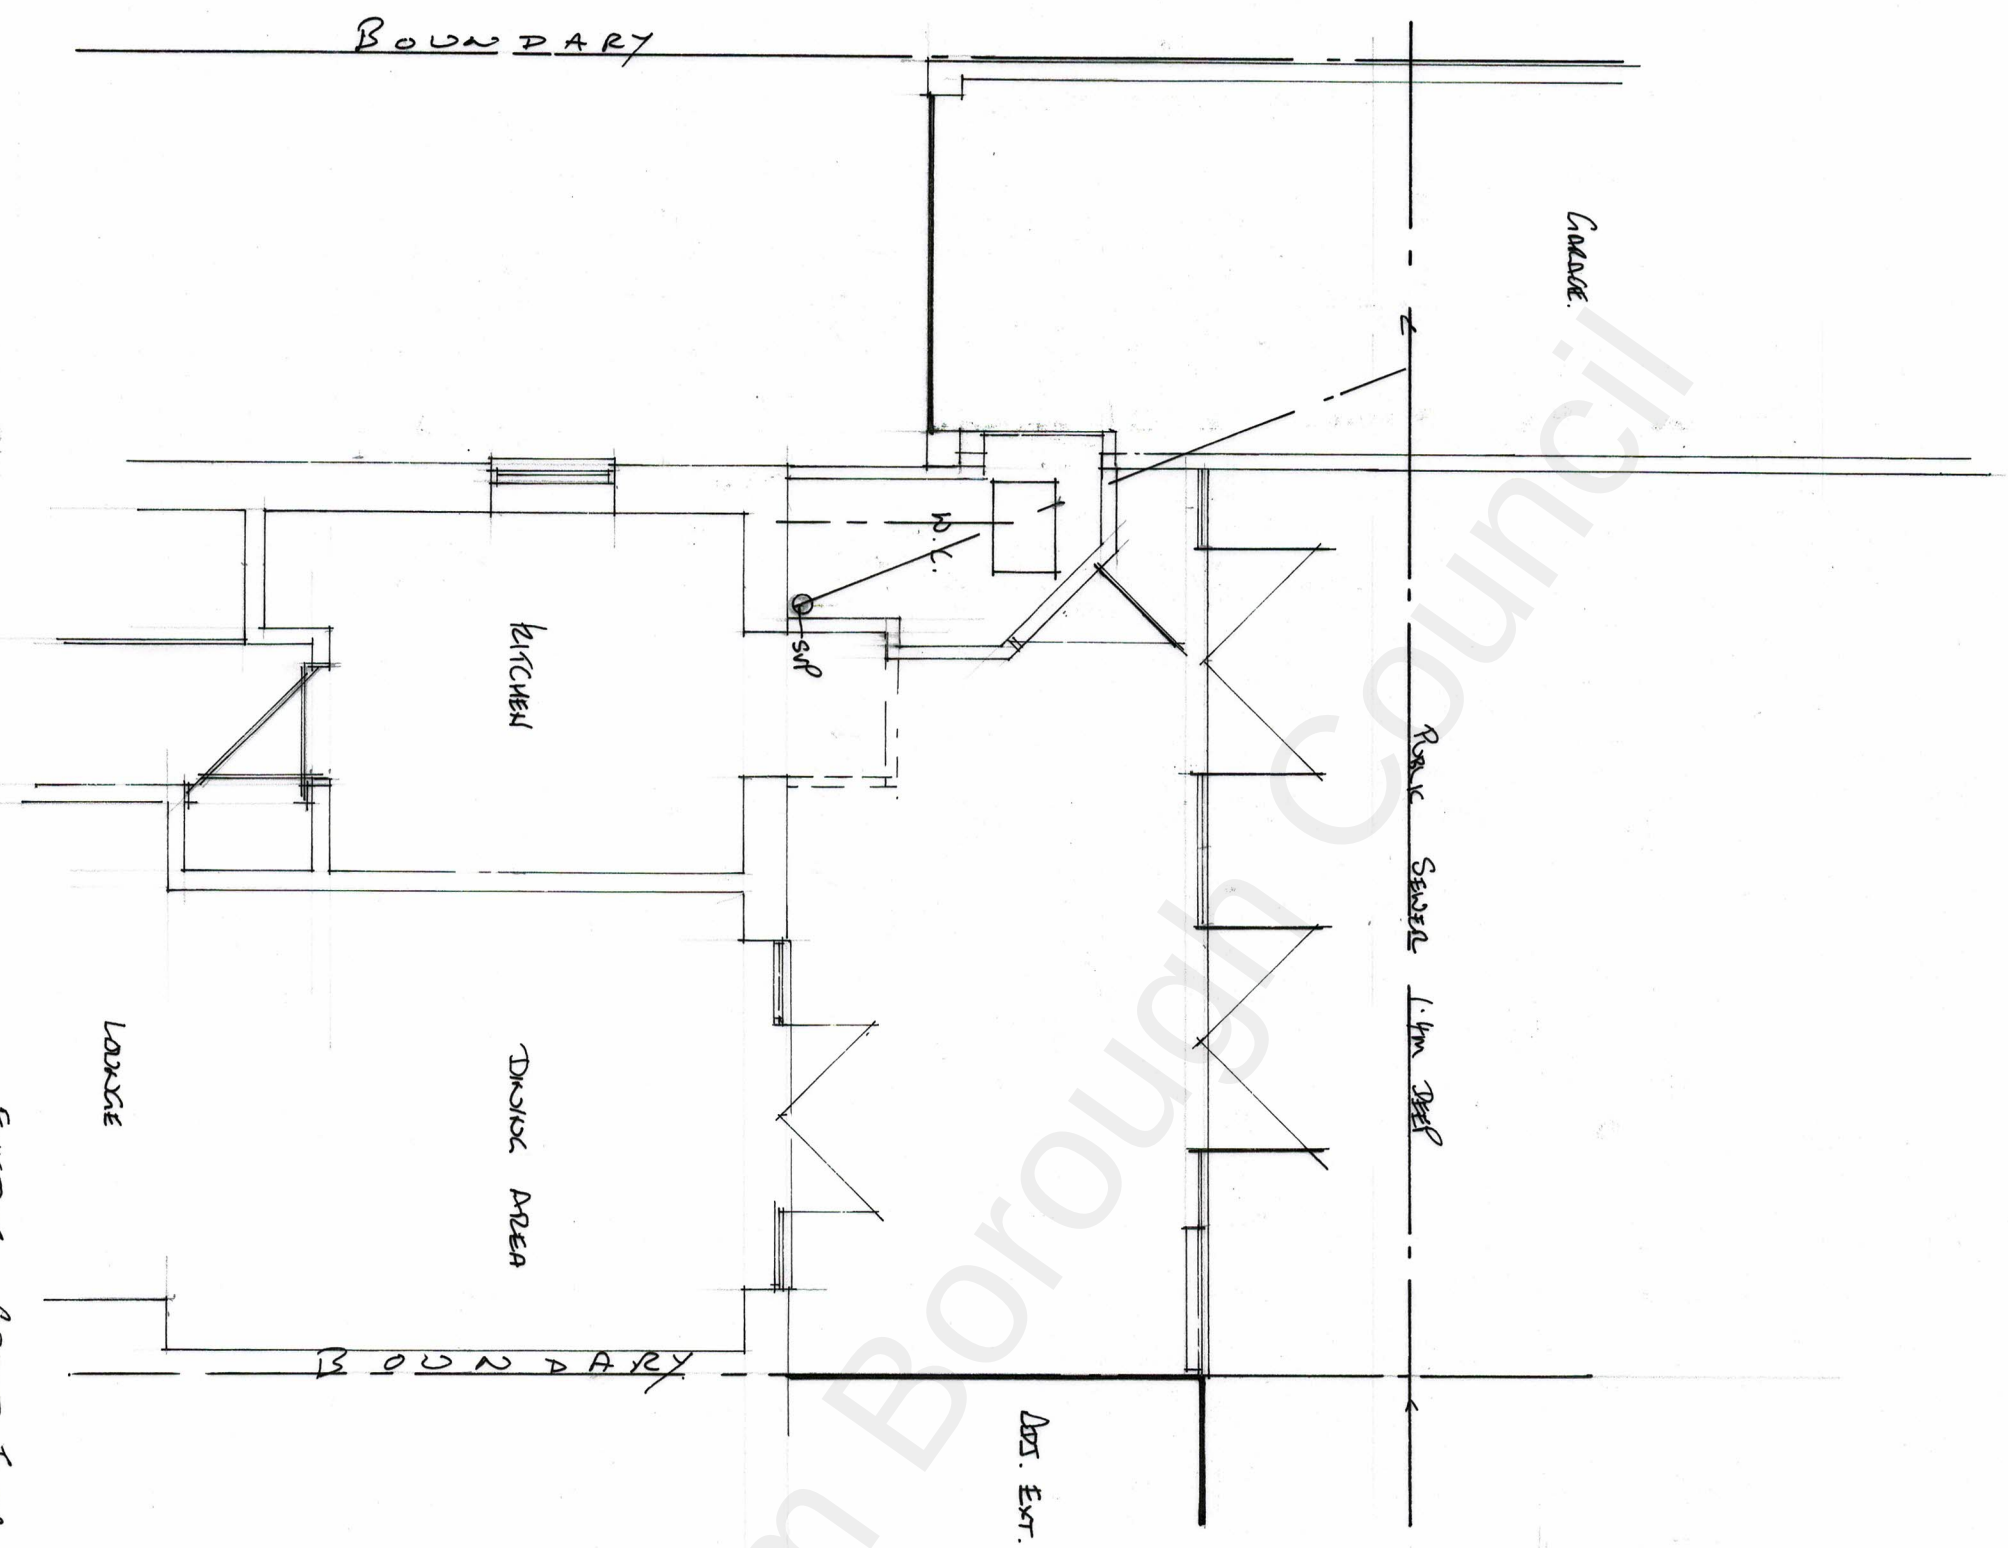

EXISTING GROUND FLOOR PLAN

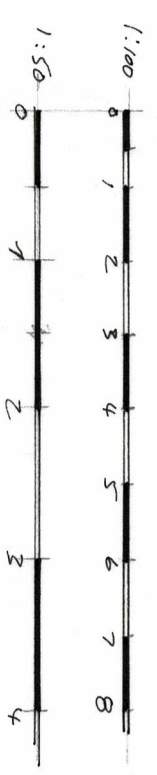

|                                                                          |           |         |    |
|--------------------------------------------------------------------------|-----------|---------|----|
| Mrs B. Cook<br>14 INDEPENDENT<br>LIVELINESS ROAD<br>GROVE ROAD DARTMOUTH |           |         |    |
| SINGLE STOREY REAR<br>EXTENSION                                          |           |         |    |
| 1:50                                                                     | 1:100     | 15/6/21 |    |
| DATE                                                                     | 21/05/07A |         | 01 |