


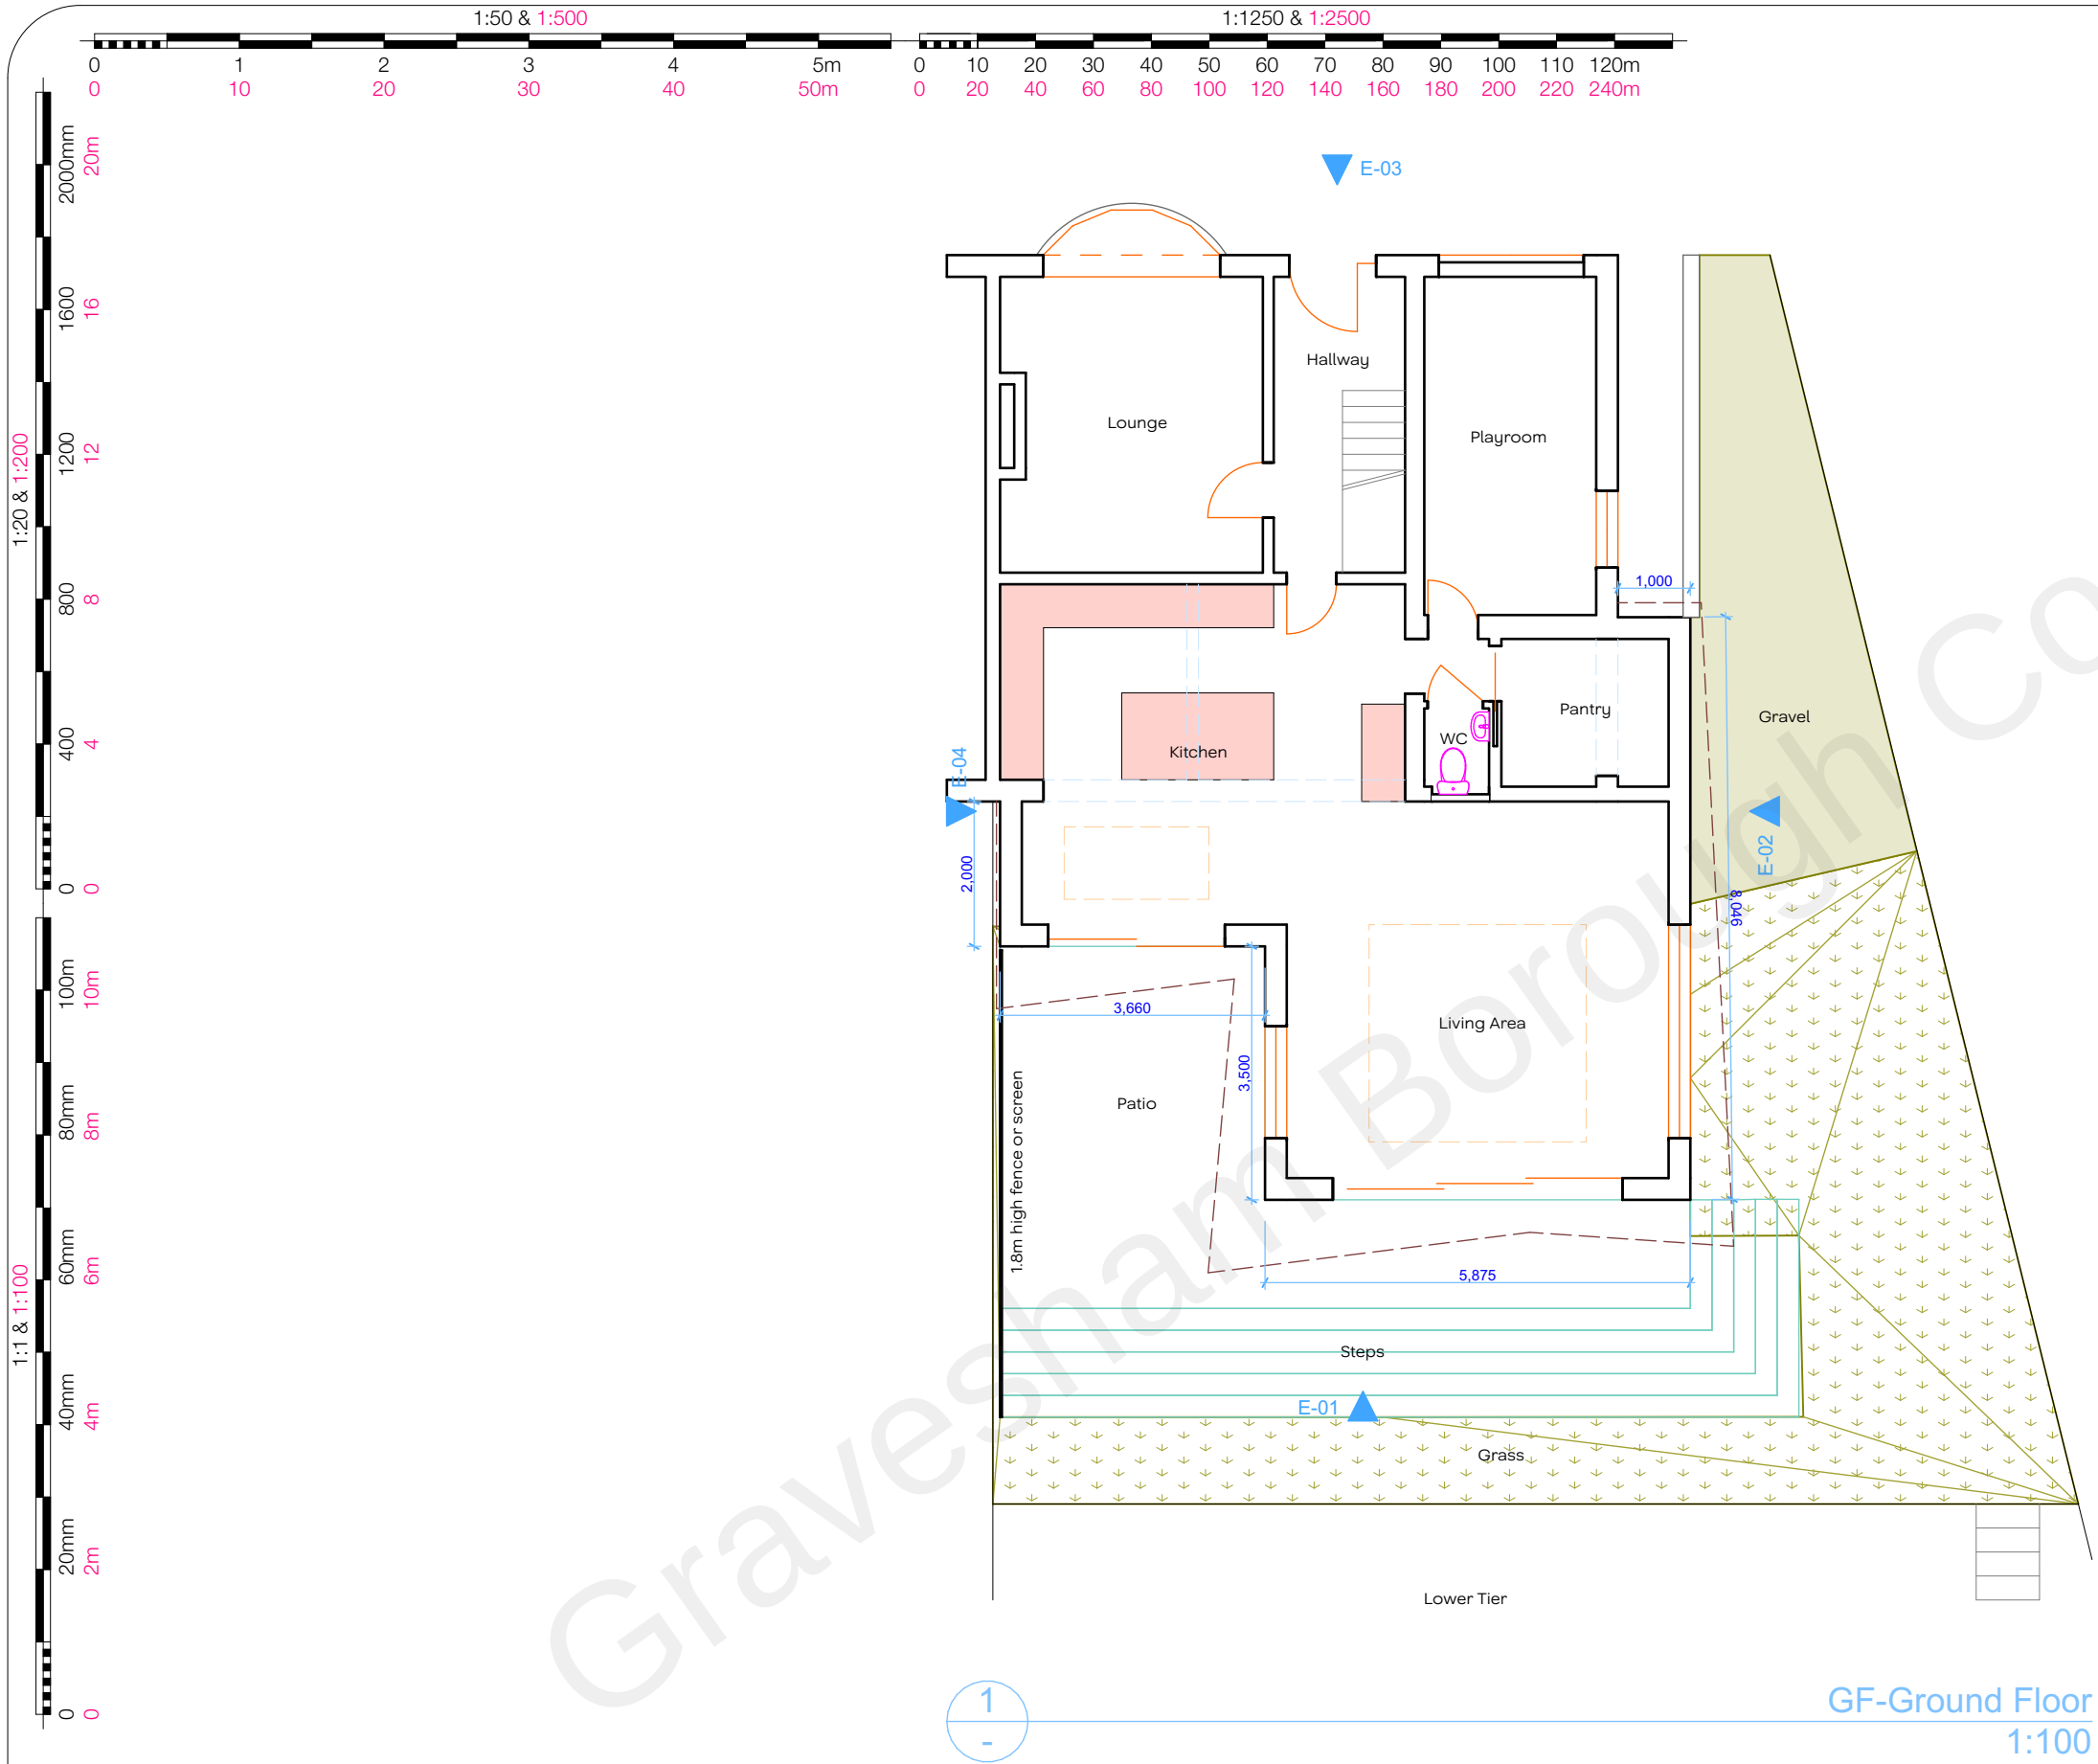

John Childs & associates	Address :- 60 Pine Avenue, Gravesend, Kent	Scale :- As Marked	Date :- April 2021	Drawing No. :- JCA.04	Revision Notes :-
	Project :- Single Storey Rear & Side Extension	Paper Size :- A3	Drawn by :- JLRC	Revision No :-	
www.johnchilds.com 01622 812868	The copyright in this plan shall be the absolute property of John Childs & Associates and shall not be reproduced either in whole or part without their expressed permission. *All measurements to be checked on site prior to any works undertaken*				