

KEY:
APPLICATION AREA BOUNDARY

- NOTE:
BOXED TEXT INDICATES PROPOSED WORKS
- NOTE:
SITE TO BE STRIPPED & BATTERED TO FORM LEVEL AREA FOR NEW COMPOUND
- NOTE:
EXISTING OVERGROWN HEDGE TO BE CUT BACK TO ALLOW COMPOUND TO BE BUILT
- NOTE:
EXISTING TREES CLOSE TO COMPOUND TO BE LOPPED & MAINTAINED NOT TO ENCROACH COMPOUND AREA
- NOTE:
BUILD SURVEY REQUIRED TO DETERMINE HOW MANY TREES TO BE REMOVED


B	TOWER HEIGHT AMENDED	02.08.21	DH	SB
A	ISSUED FOR APPROVAL	30.06.21	DH	SB
No.	Revision	Date	By	ckd



Hatfield Business Park
Hatfield
Hertfordshire

AL10 9BW


Tel: 01707 315000
Fax: 01707 319001

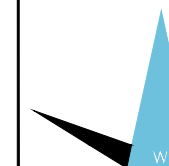

WHP Telecoms LTD
401 Faraday Street, Birchwood,
Warrington, WA3 6GA

Tel: 01925 424100 Fax: 01925 424101
e-mail: info@whptelecoms.com

Site Name & Address: BATTS ROAD BATTS ROAD, COBHAM, GRAVESEND, KENT, DA13 OXE			
Title: PROPOSED TELECOMMUNICATIONS ESN40094 APPLICATION BOUNDARY PLAN			
Purpose of Issue: PLANNING			
Drawing No: ESN40094TT/70485TT 02A			
Cell No: 70485TT		Site No: ESN40094TT	
Issue: B	Scale: AS STATED	Ch'd: SB	Date: 27.04.21
	Drn: DH	Date: 27.04.21	App: PB Date: 27.04.21

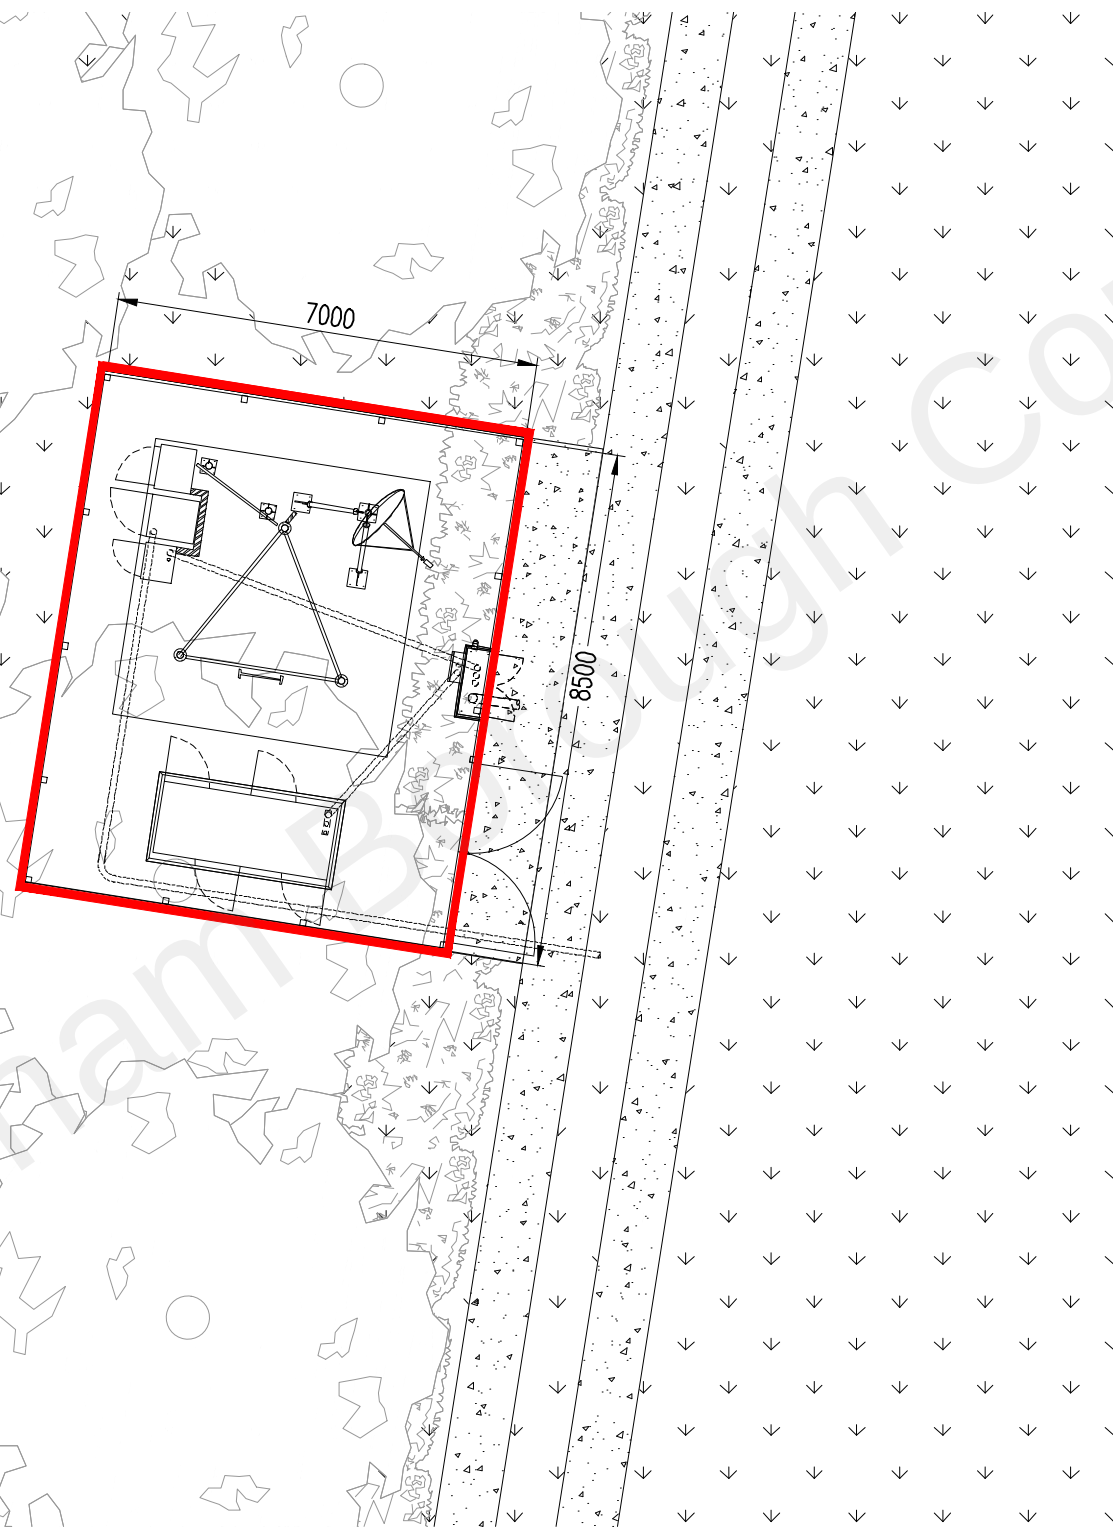

APPLICATION BOUNDARY

SCALE 1:125



SCALE 1:125

100mm
50mm
10mm

A3