




01 Site Location Plan
Scale 1:1250

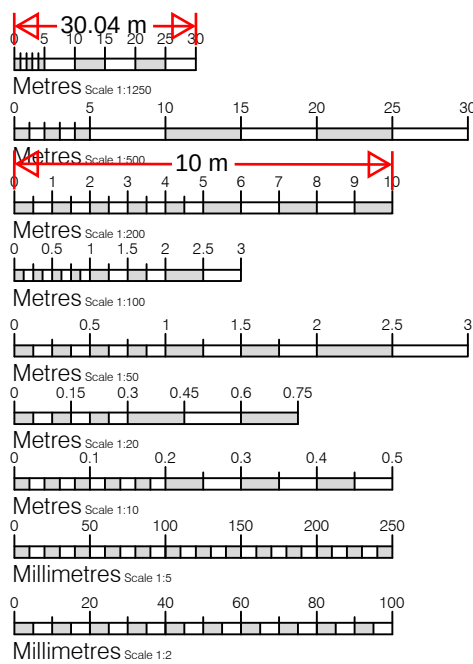

Notice
The responsibility for setting-out of site and buildings rest solely with the contractors
Drawings to be read in conjunction with Structural Engineers drawings
Report immediately to JAT-Surv Ltd any apparent discrepancies


Rev Date Initial Notes
Client
Martin
Project
5 Lewis Road, Istead Rise, Kent, DA13 9JQ

Drawing Title
Site Location Map, Existing and Proposed Block Plans


Drawn	Paper Size	Scale	Date
RT	A1	1:200 & 1:1250	May 25
Project No.	Drawing No.	Rev	
25/0007	PL03	-	



Kent - London - South East
(e) info@JAT-Surv.com
(w) www.JAT-Surv.com
(m) 07540 651867
(t) 01795 536840

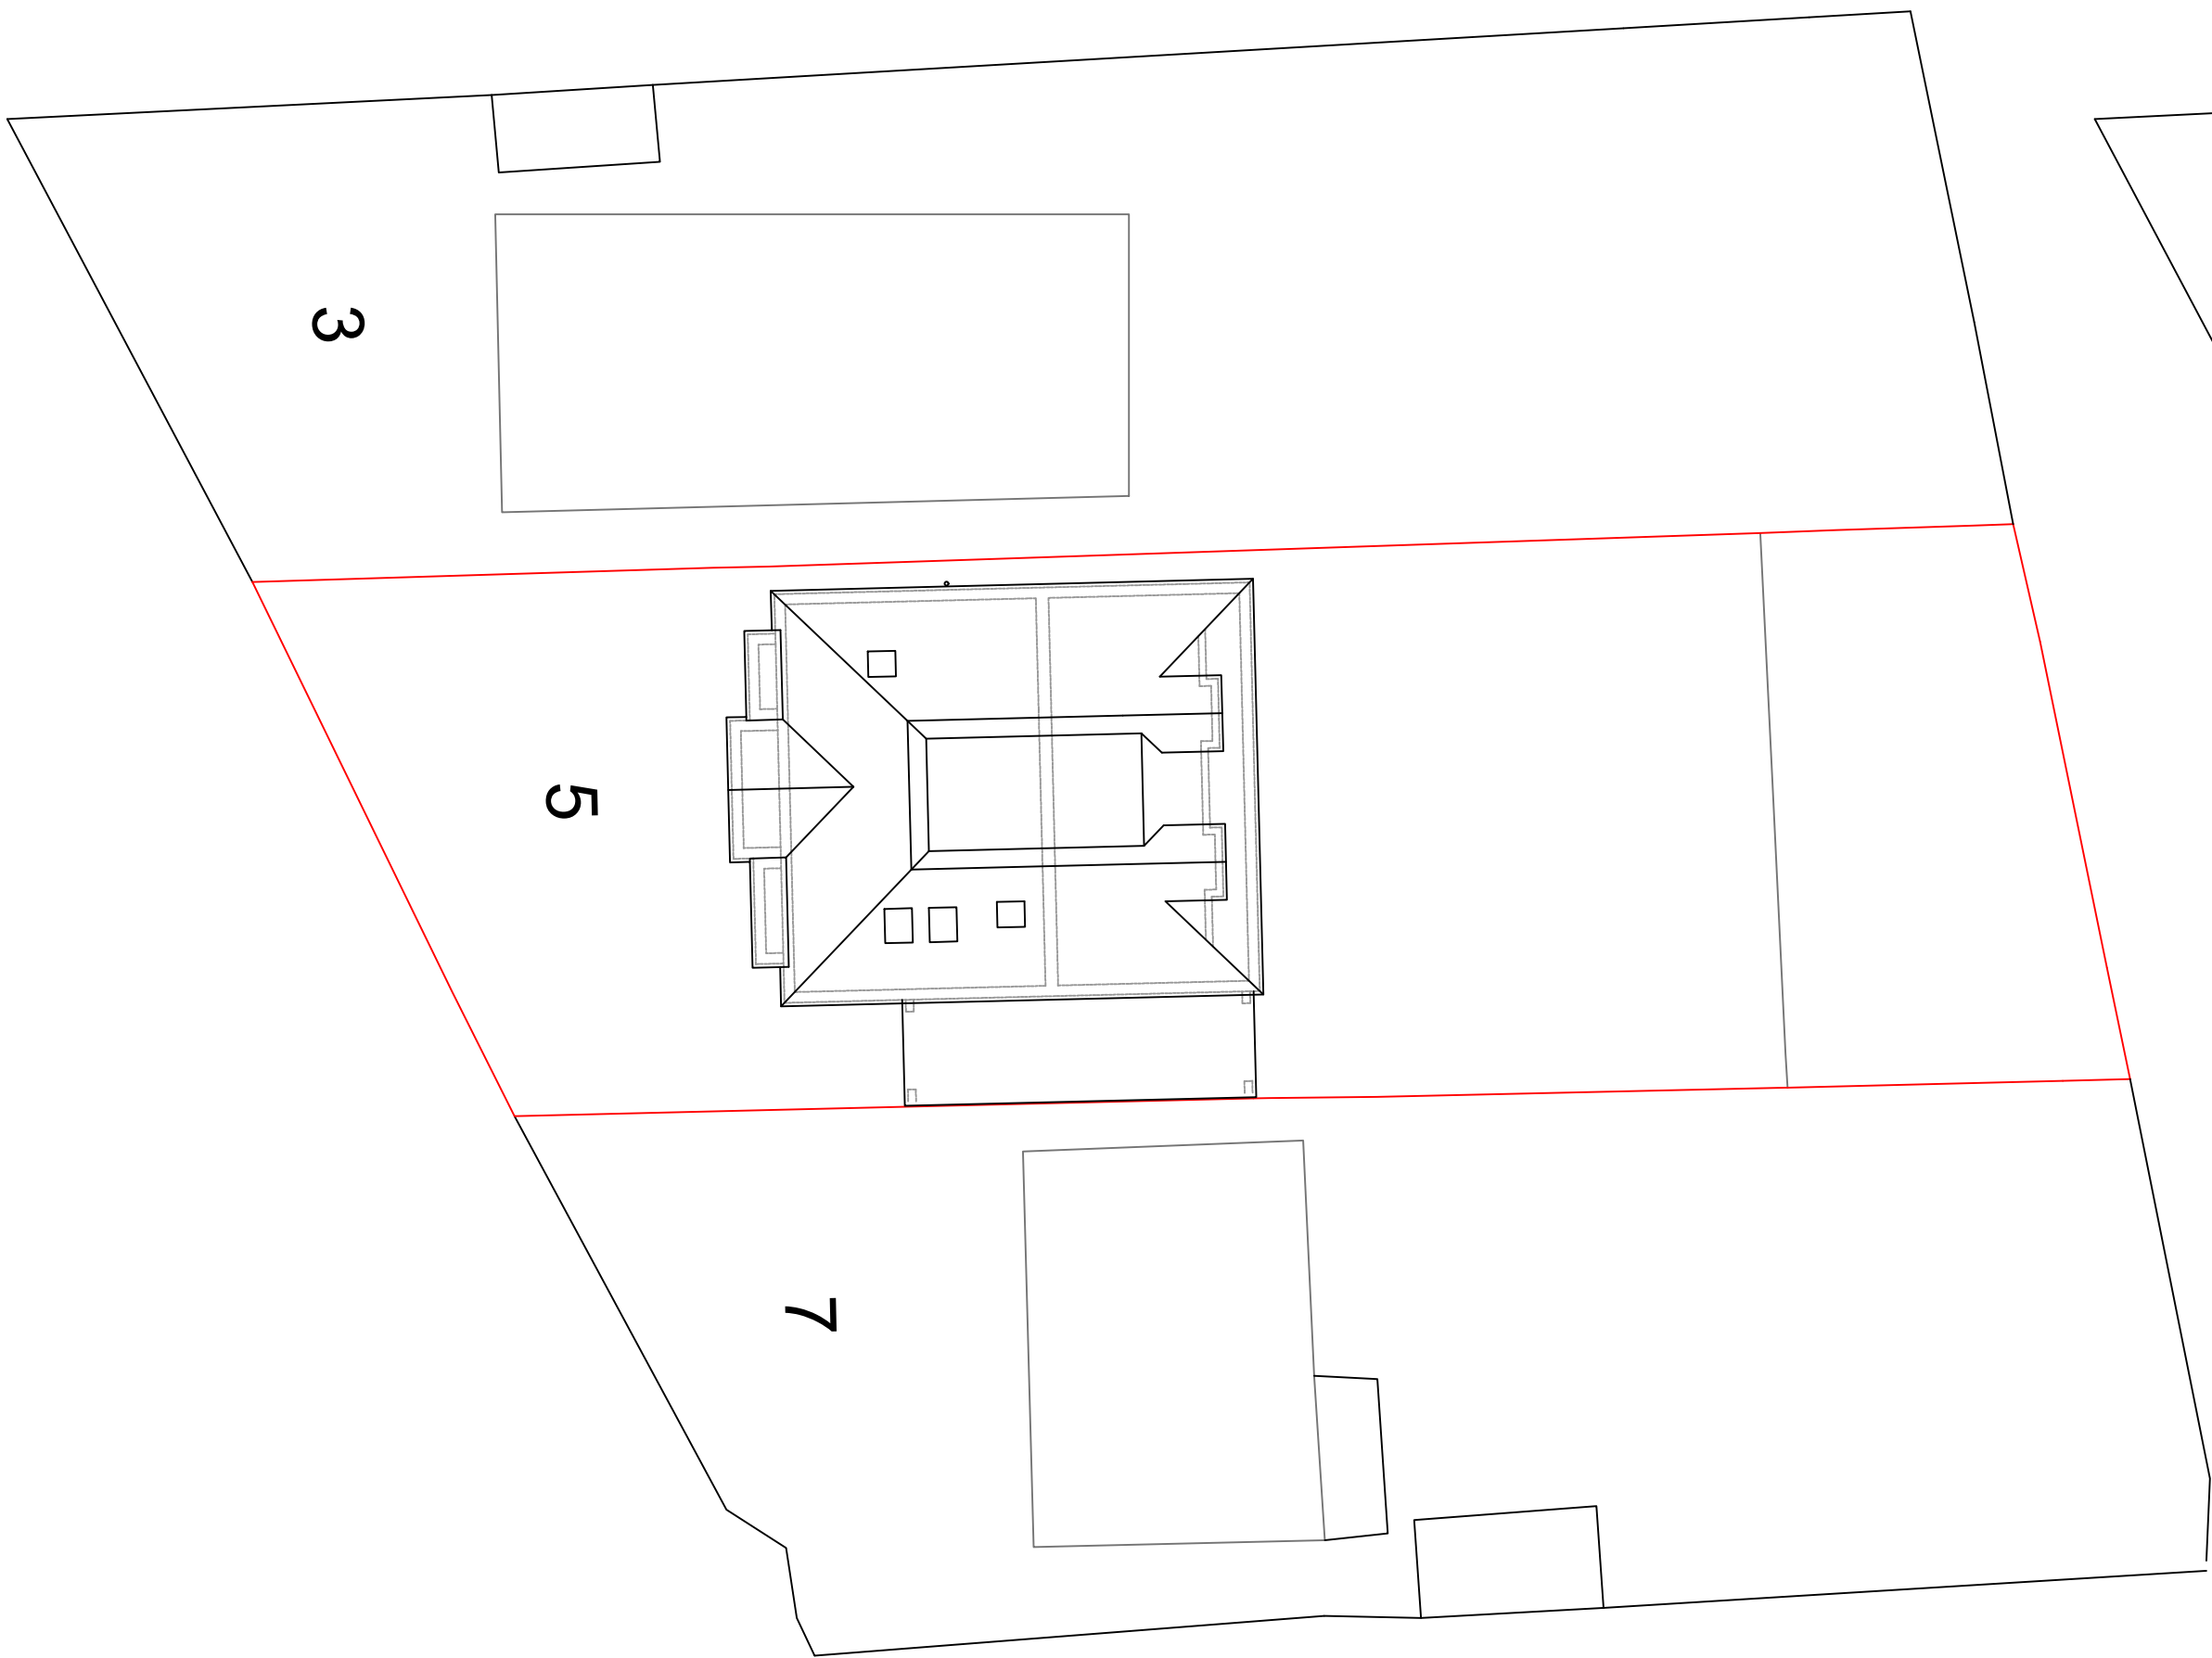

02 Existing Block Plan
Scale 1:200

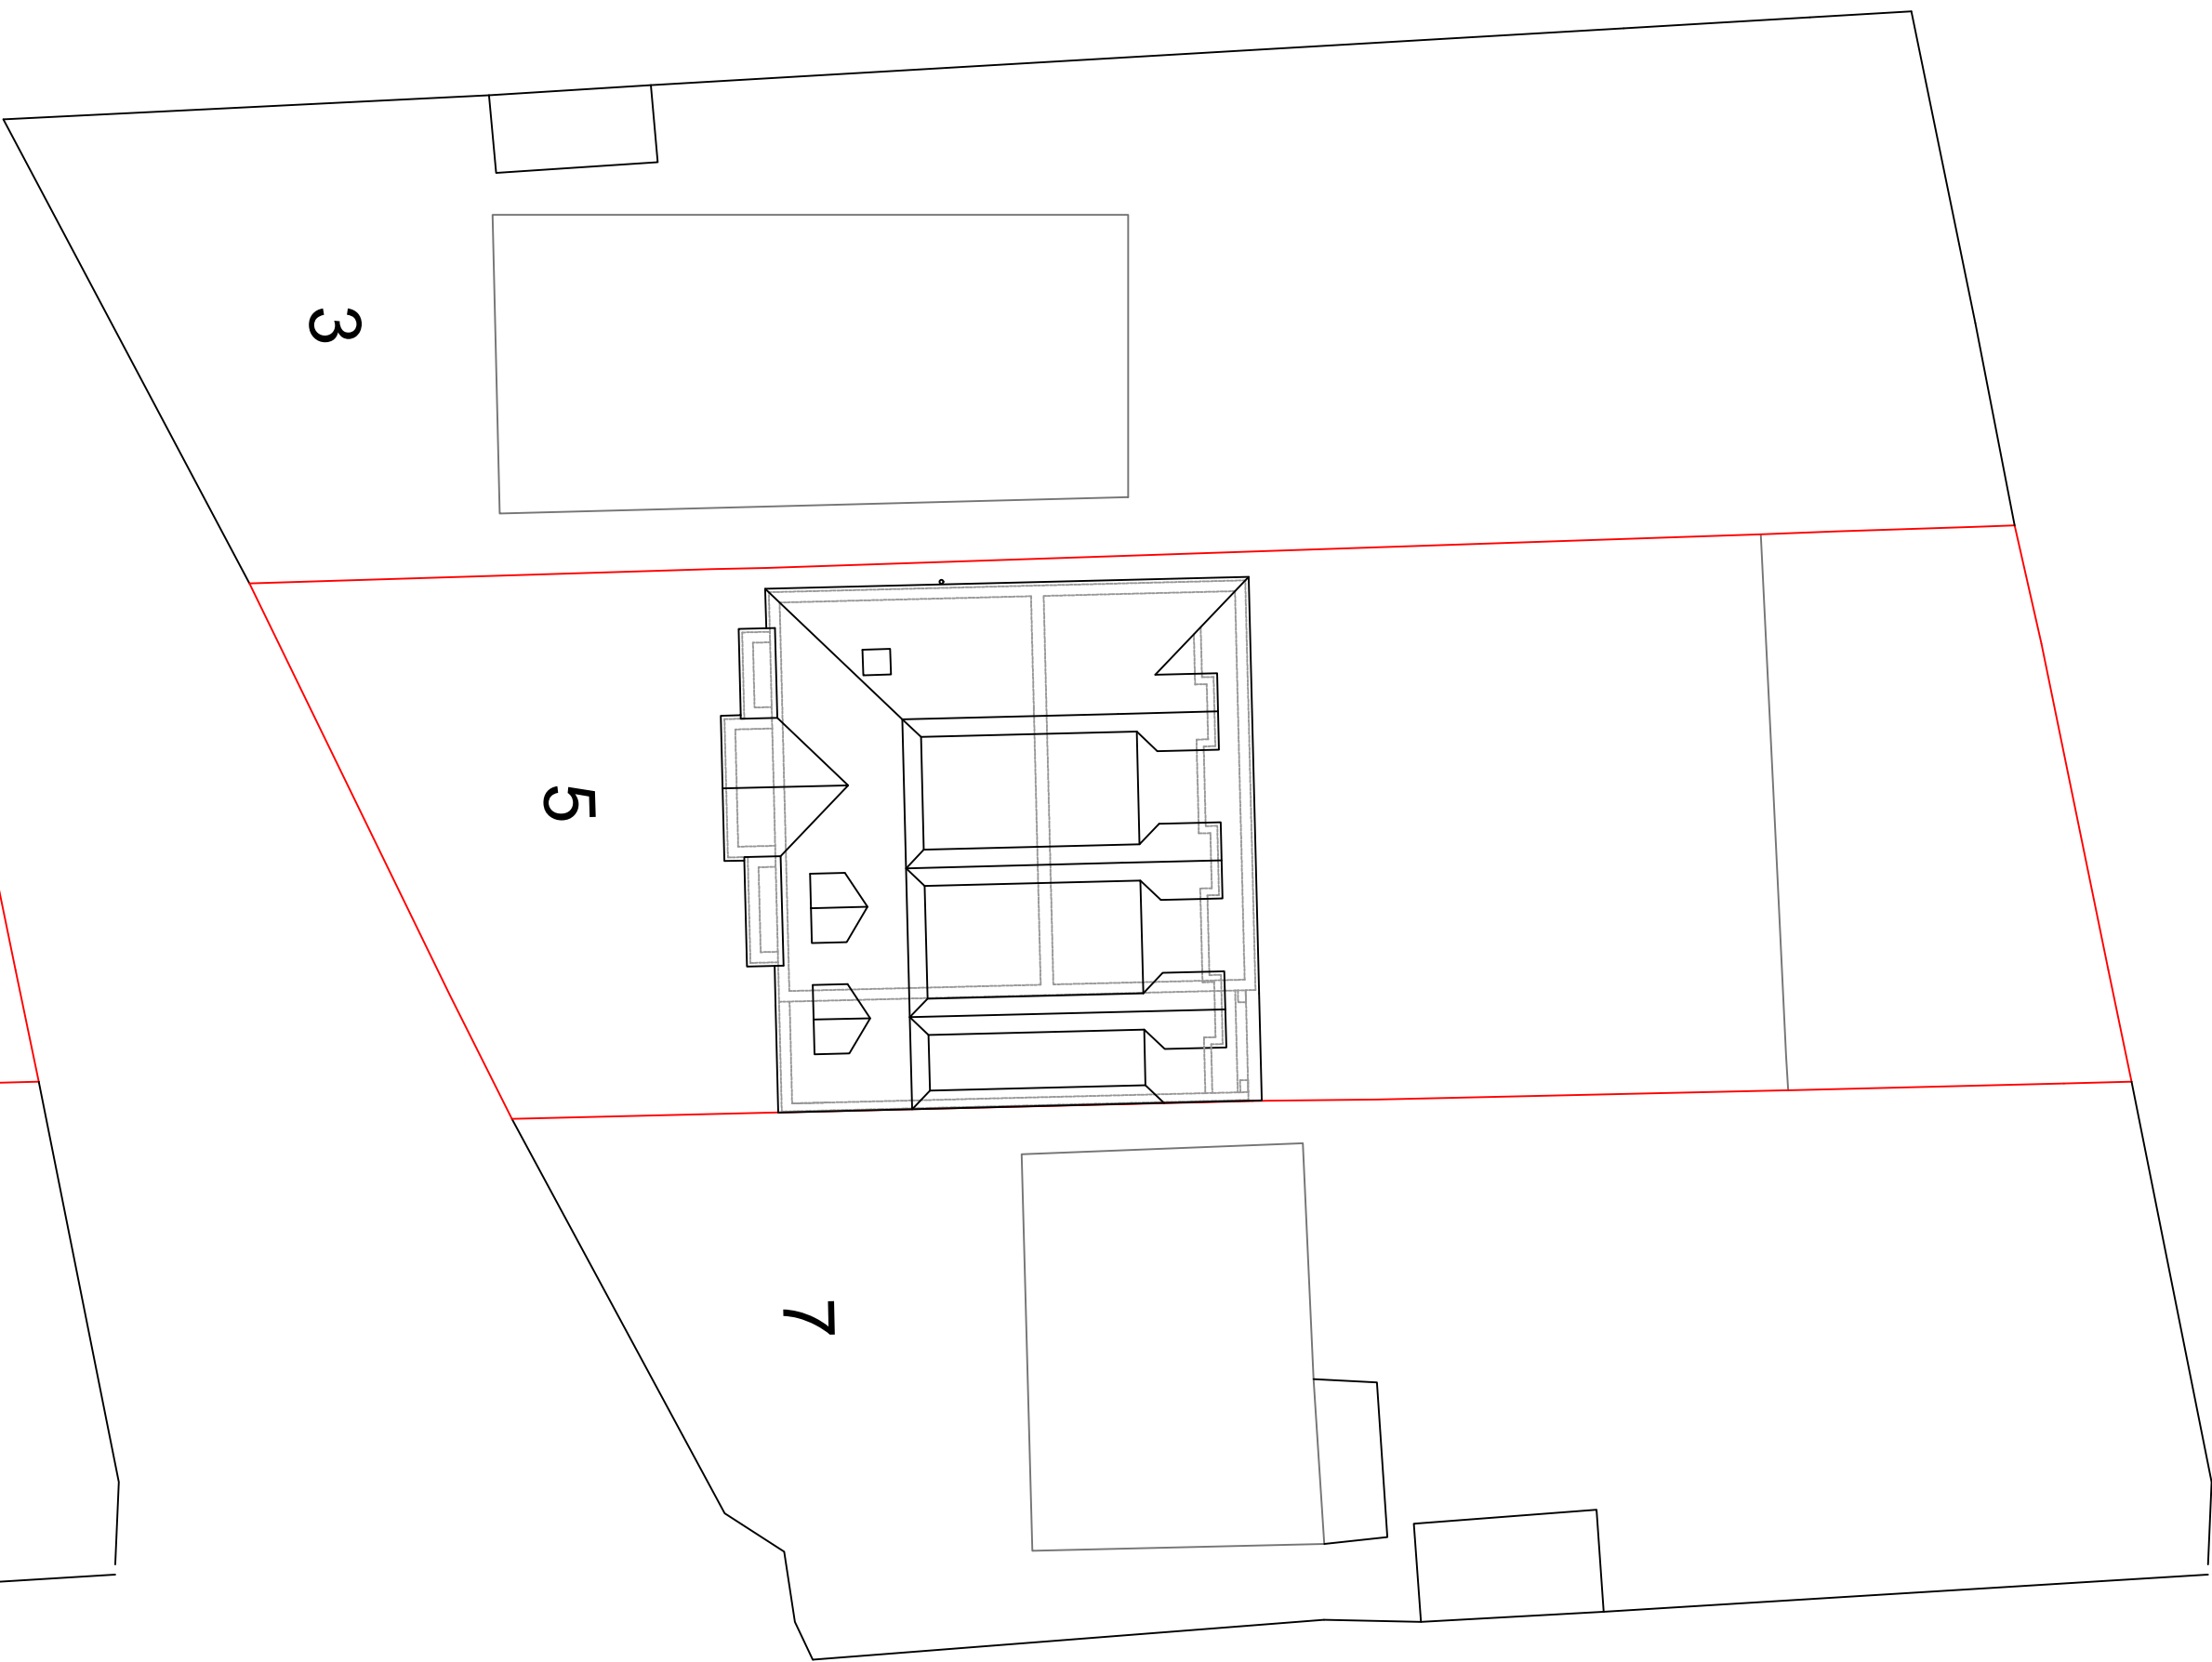

03 Proposed Block Plan
Scale 1:200