


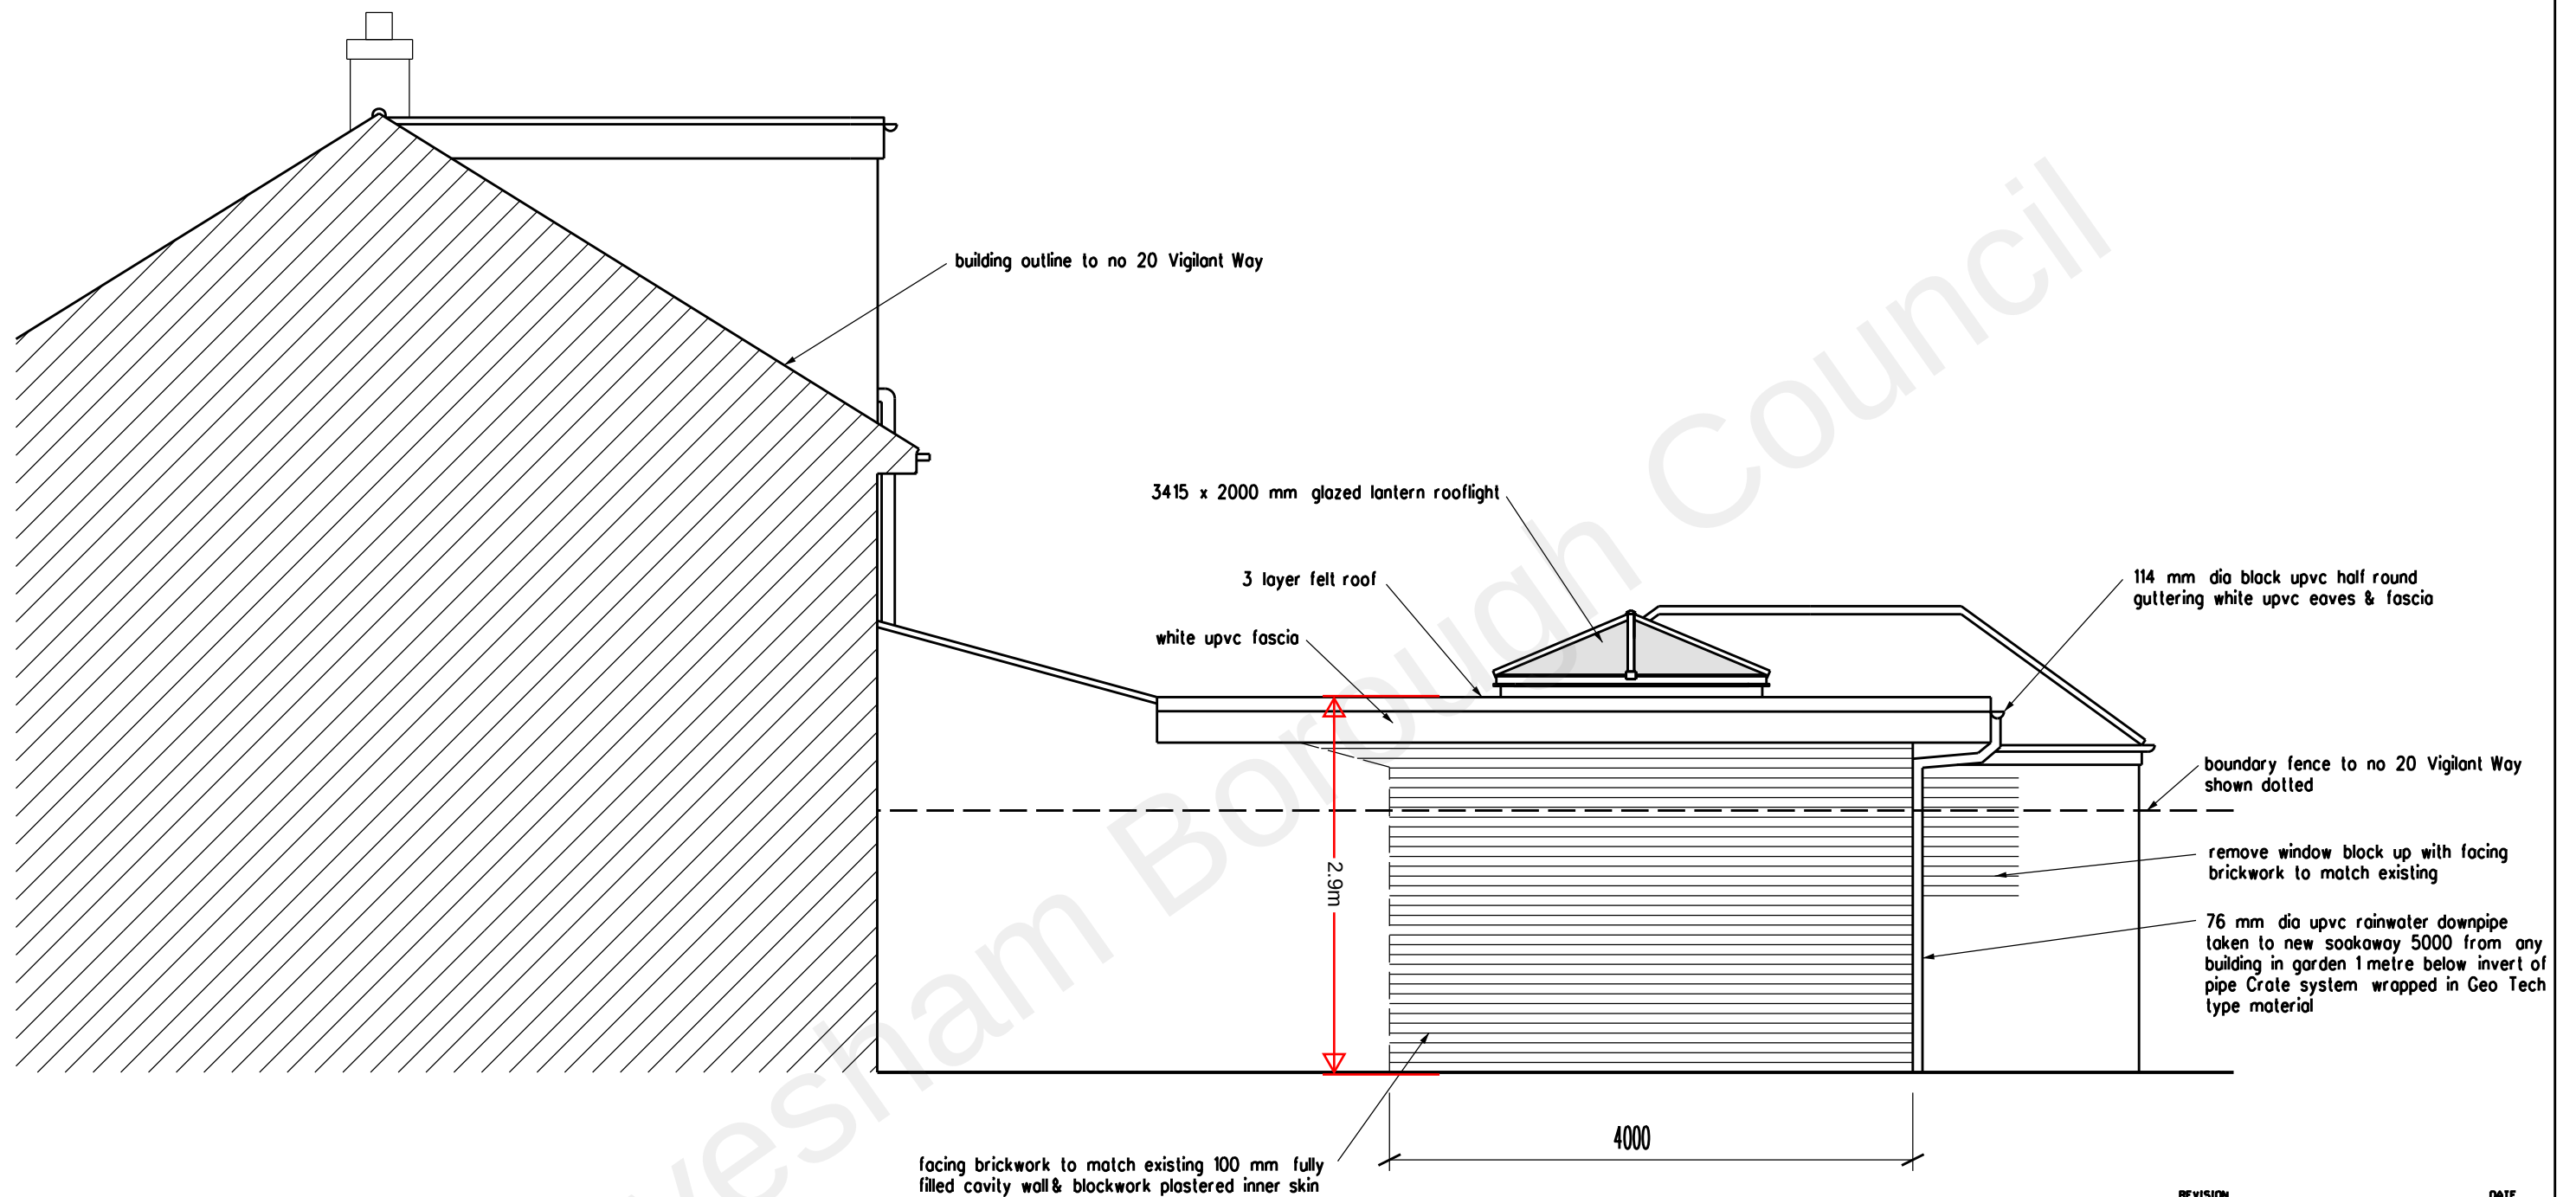

REVISION	DATE
ARCHITECT	
TA ARCHITECTS 11 JOYDENS WOOD ROAD BEXLEY KENT DA5 2HS Tel 07905 130591 ta140256@googlemail.com	
JOB	
PROPOSED GROUND FLOOR REAR EXTENSION AT 22 VIGILANT WAY GRAVESEND DA12 4PP	
DRAWING	
PROPOSED SIDE ELEVATION FACING No 20 VIGILANT WAY	
SCALE	DATE
1:50 AT A3	AUG 2021
DRAWING NO.	
BH/08	

