


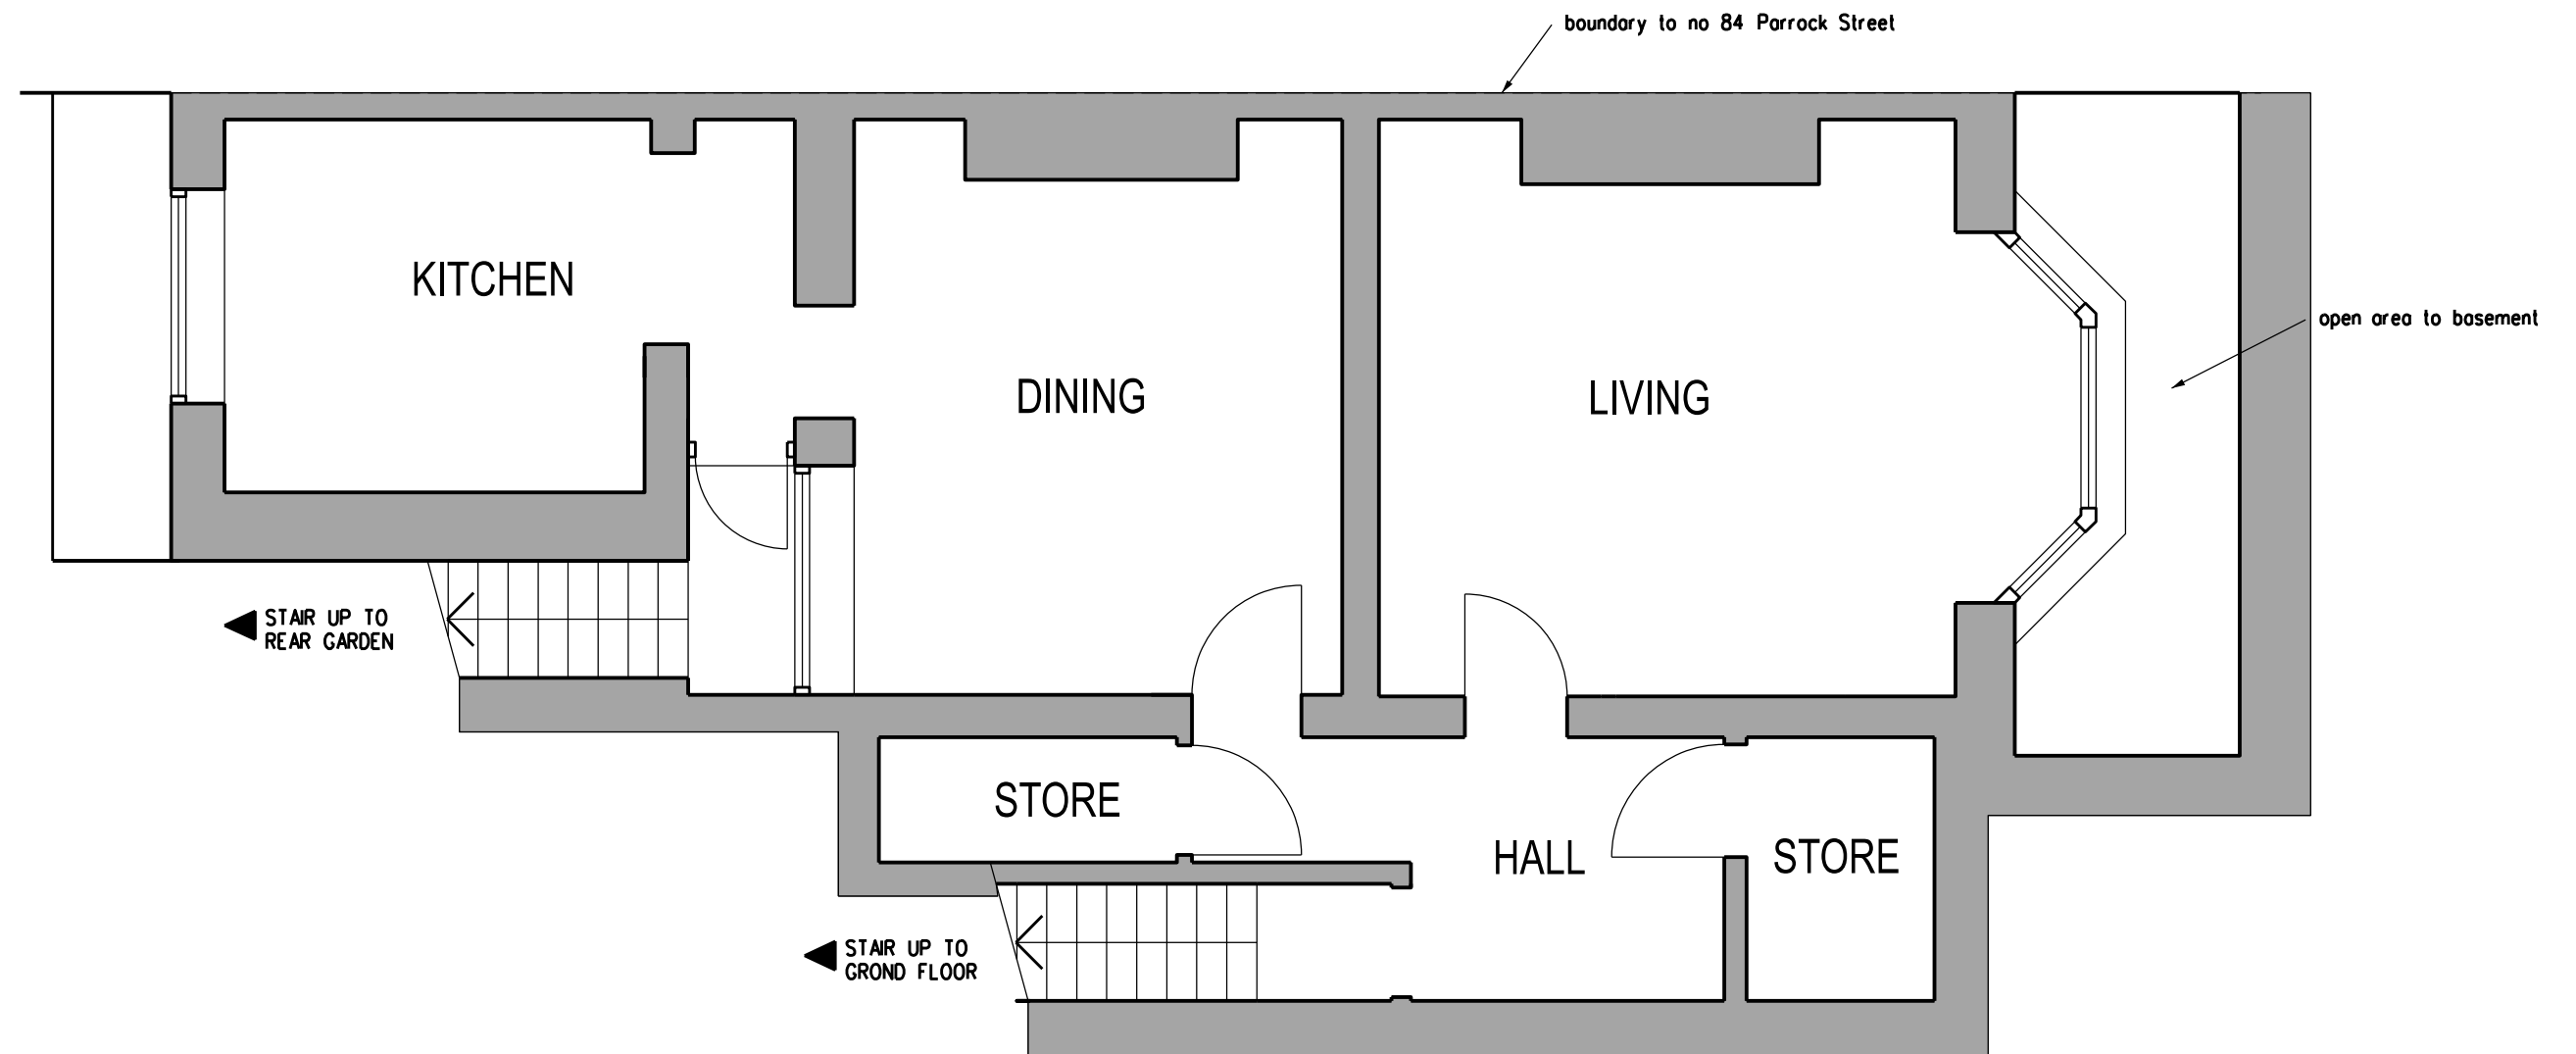

THIS FLOOR TOTAL GROSS FLOOR INTERNAL AREA = 52 M2
 NET AREAS TO ROOMS
 LIVING ROOM = 16 M2
 DINING = 12.3 M2
 KITCHEN = 9 M2
 STORE/CUPBDS = 4 M2

A. Amended. 30/05/25
 REVISION DATE

ARCHITECT
 TA ARCHITECTS
 11 JOYDENS WOOD ROAD BEXLEY
 KENT DA5 2HS Tel 07905 130591
ta140256@googlemail.com

JOB
 PROPOSED FLAT CONVERSION
 AT 84 PARROCK STREET
 GRAVESEND KENT DA12 1HF

DRAWING
 PROPOSED BASEMENT FLOOR
 PLAN - FLAT 1

SCALE 1:50 AT A3 DATE FEB 2025

DRAWING NO.
 PS/14 A

0 1 2 3 4 5 metres