



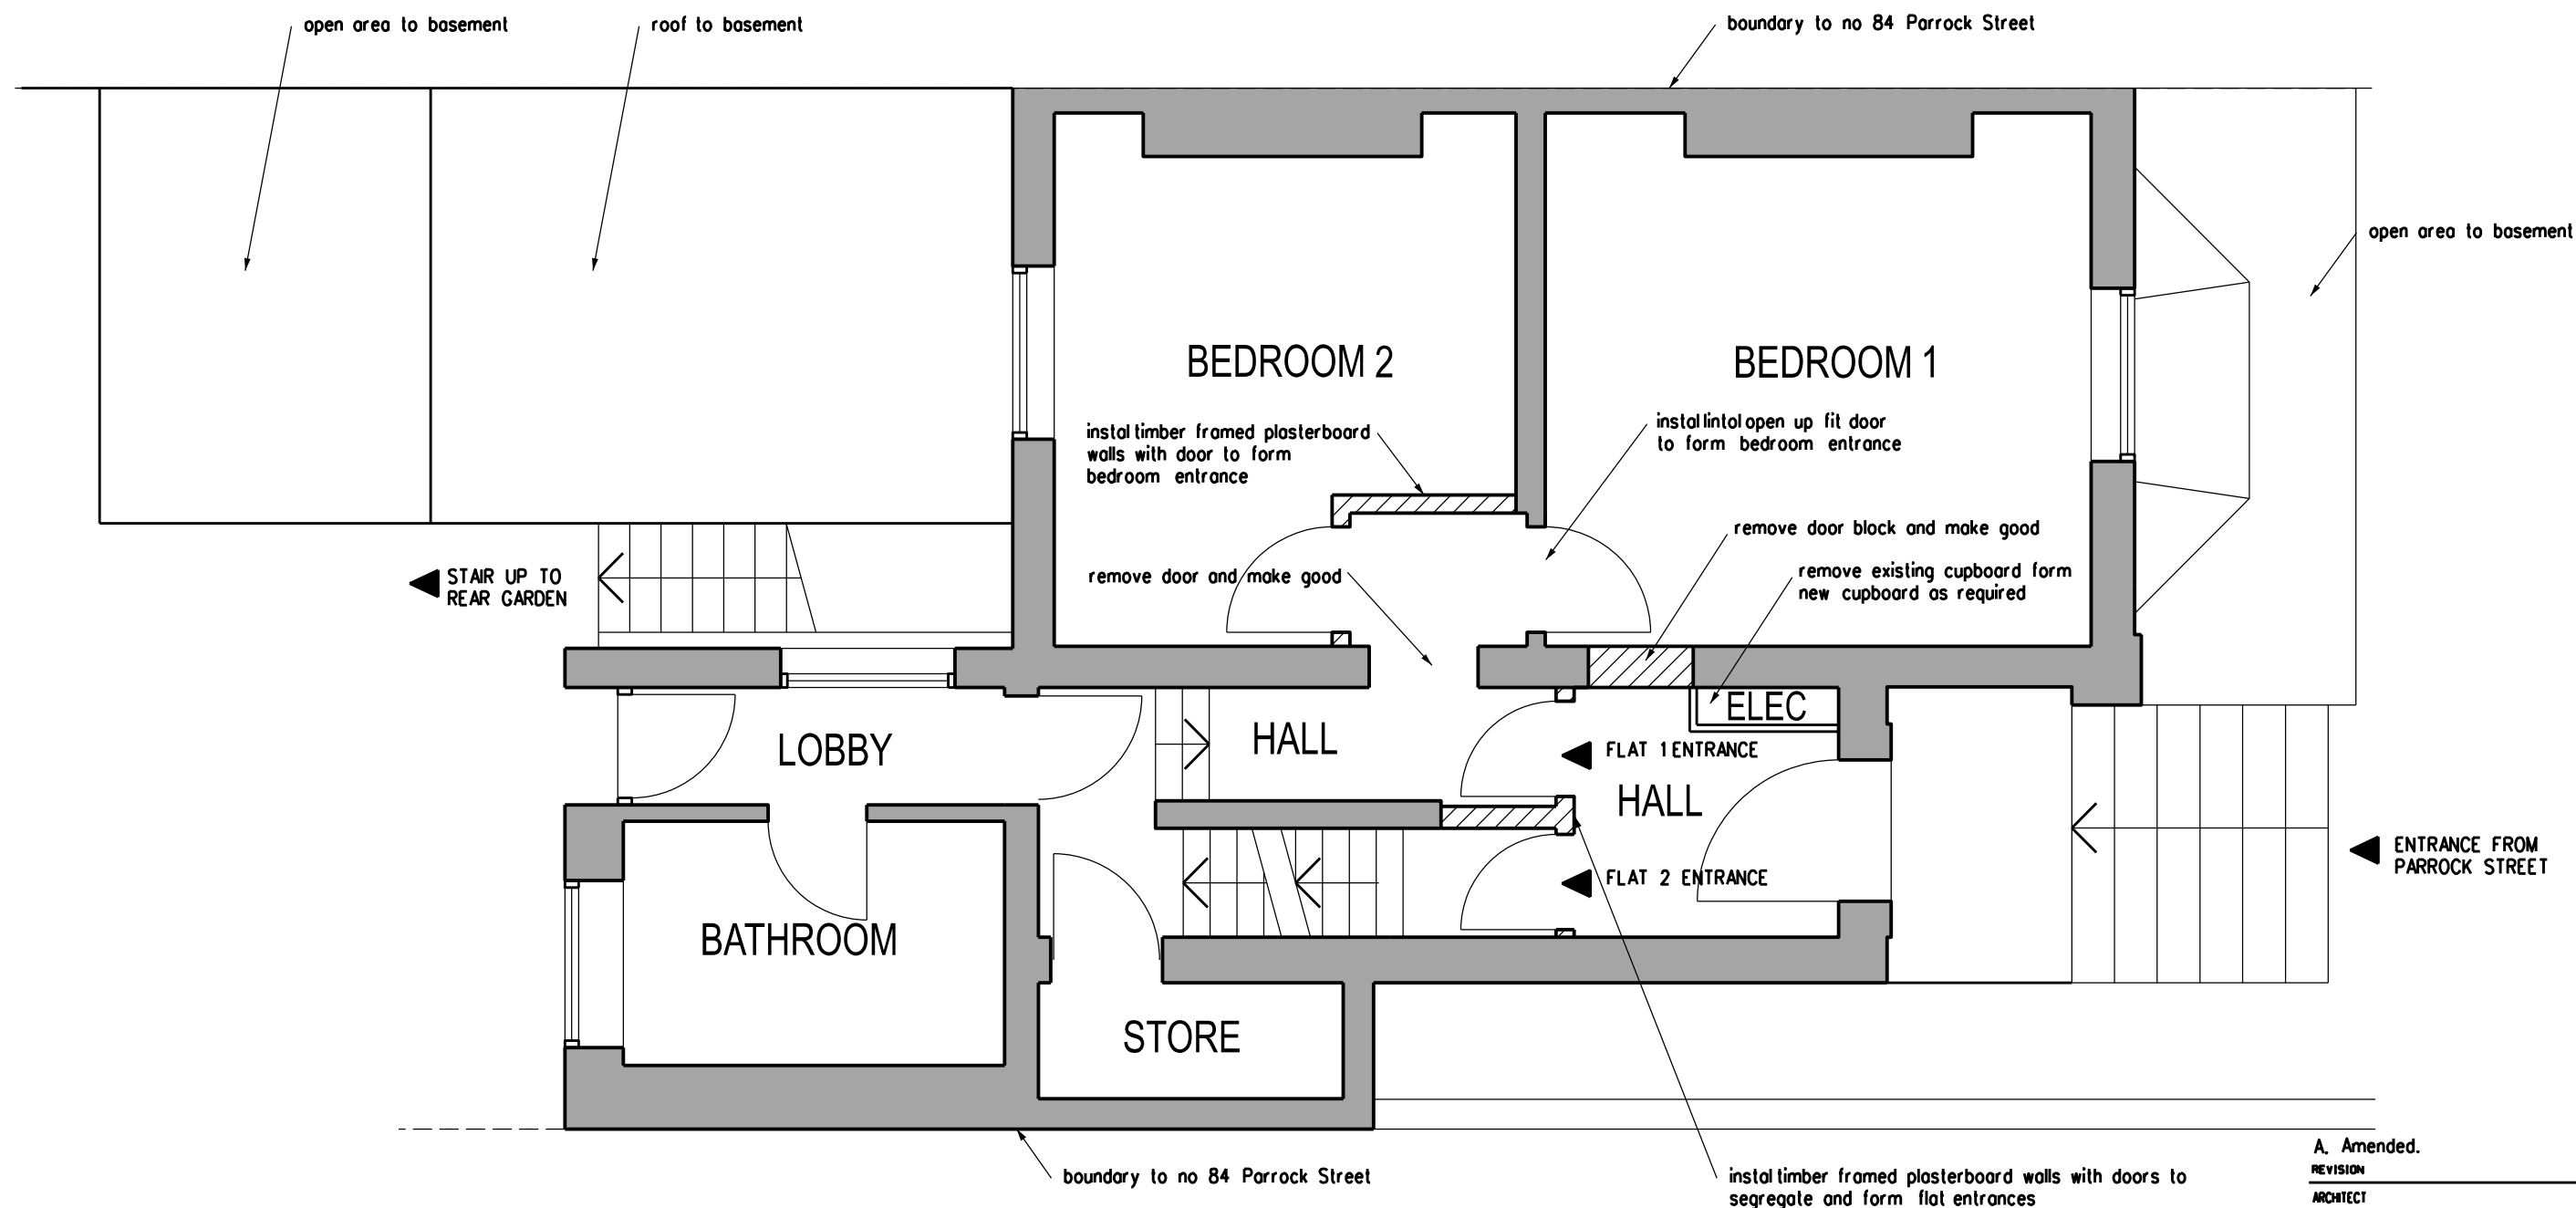

THIS FLOOR TOTAL GROSS FLOOR INTERNAL AREA - 44 M2
 NET AREAS TO ROOMS
 DOUBLE BEDROOM 1 - 14.7 M2
 SINGLE BEDROOM 2 - 10.8 M2
 BATHROOM - 4.9 M2
 STORE/CUPBDS - 1.8 M2

GROUND & BASEMENT TOTAL GROSS FLOOR INTERNAL AREA
 - 44 M2 + 52 M2 = 96 M2

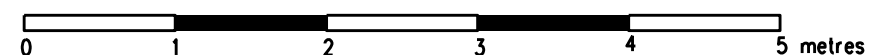

A. Amended.	30/05/25
REVISION	DATE
ARCHITECT	
TA ARCHITECTS	
11 JOYDENS WOOD ROAD BEXLEY	
KENT DA5 2HS Tel 07905 130591	
ta140256@googlemail.com	
JOB	
PROPOSED FLAT CONVERSION	
AT 84 PARROCK STREET	
GRAVESEND KENT DA12 1HF	
DRAWING	
PROPOSED GROUND FLOOR	
PLAN - FLAT 1	
SCALE	DATE
1:50 AT A3	FEB 2025
DRAWING NO.	
PS/15 A	