


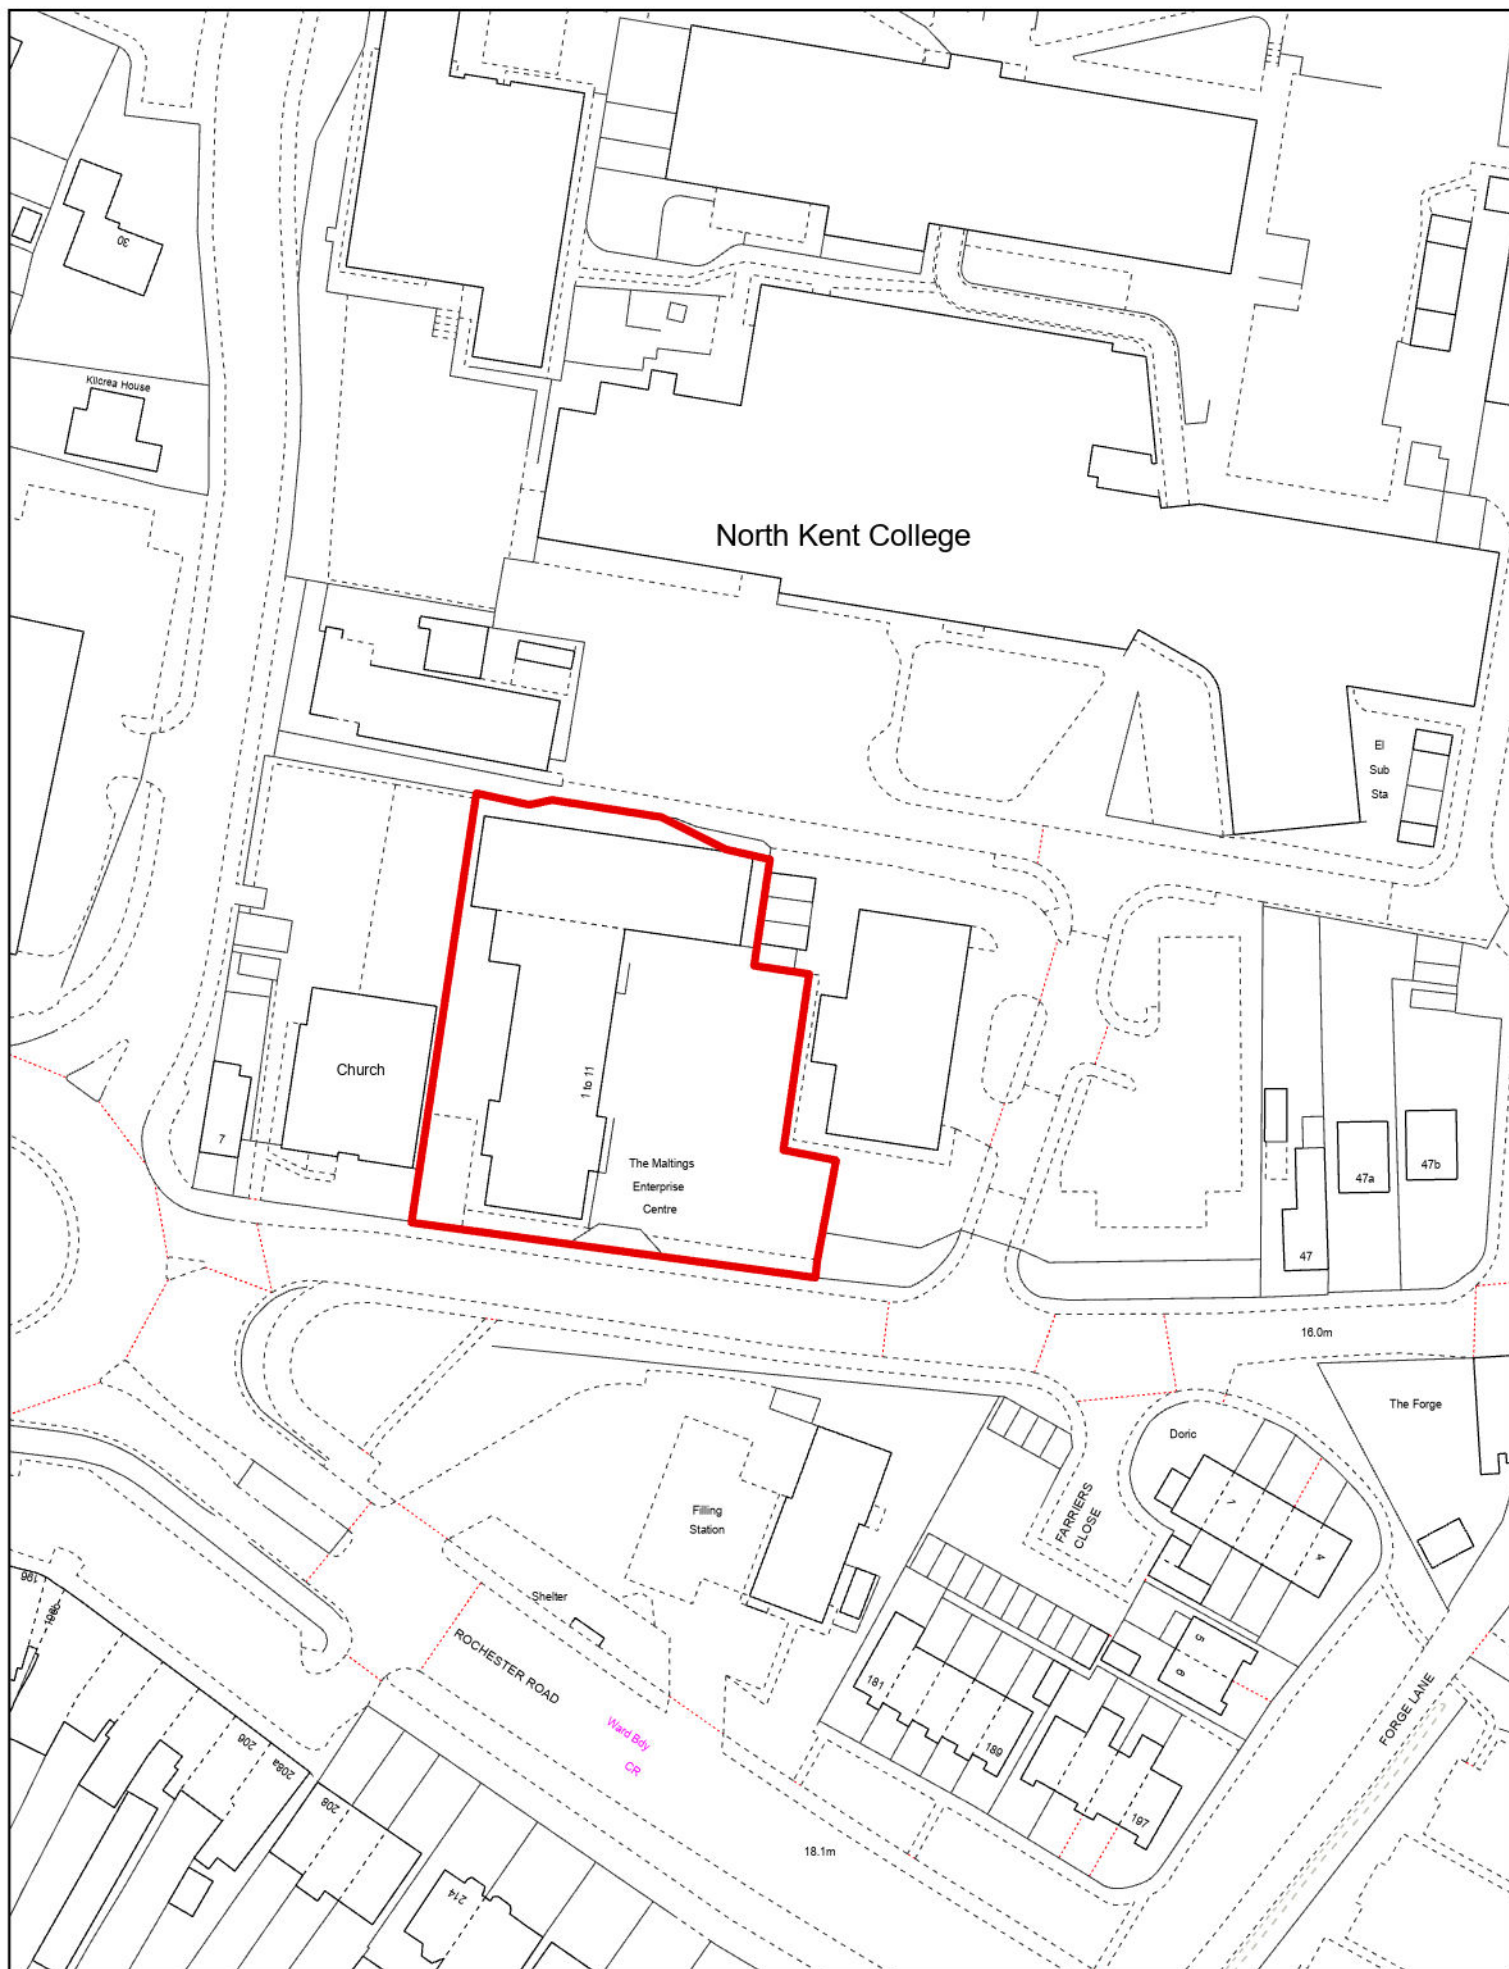

Planning application: 20221187

Scale: 1:1,000

Address: The Maltings, Lower Higham Road, Gravesend, Kent, DA12 2LY

Reproduced from the Ordnance Survey mapping with the permission of the Controller of Her Majesty's Stationary Office
© Crown Copyright. Unauthorised reproduction infringes Crown Copyright and may lead to prosecution or civil proceedings.
Gravesham Borough Council Licence No.1000191666

N

