


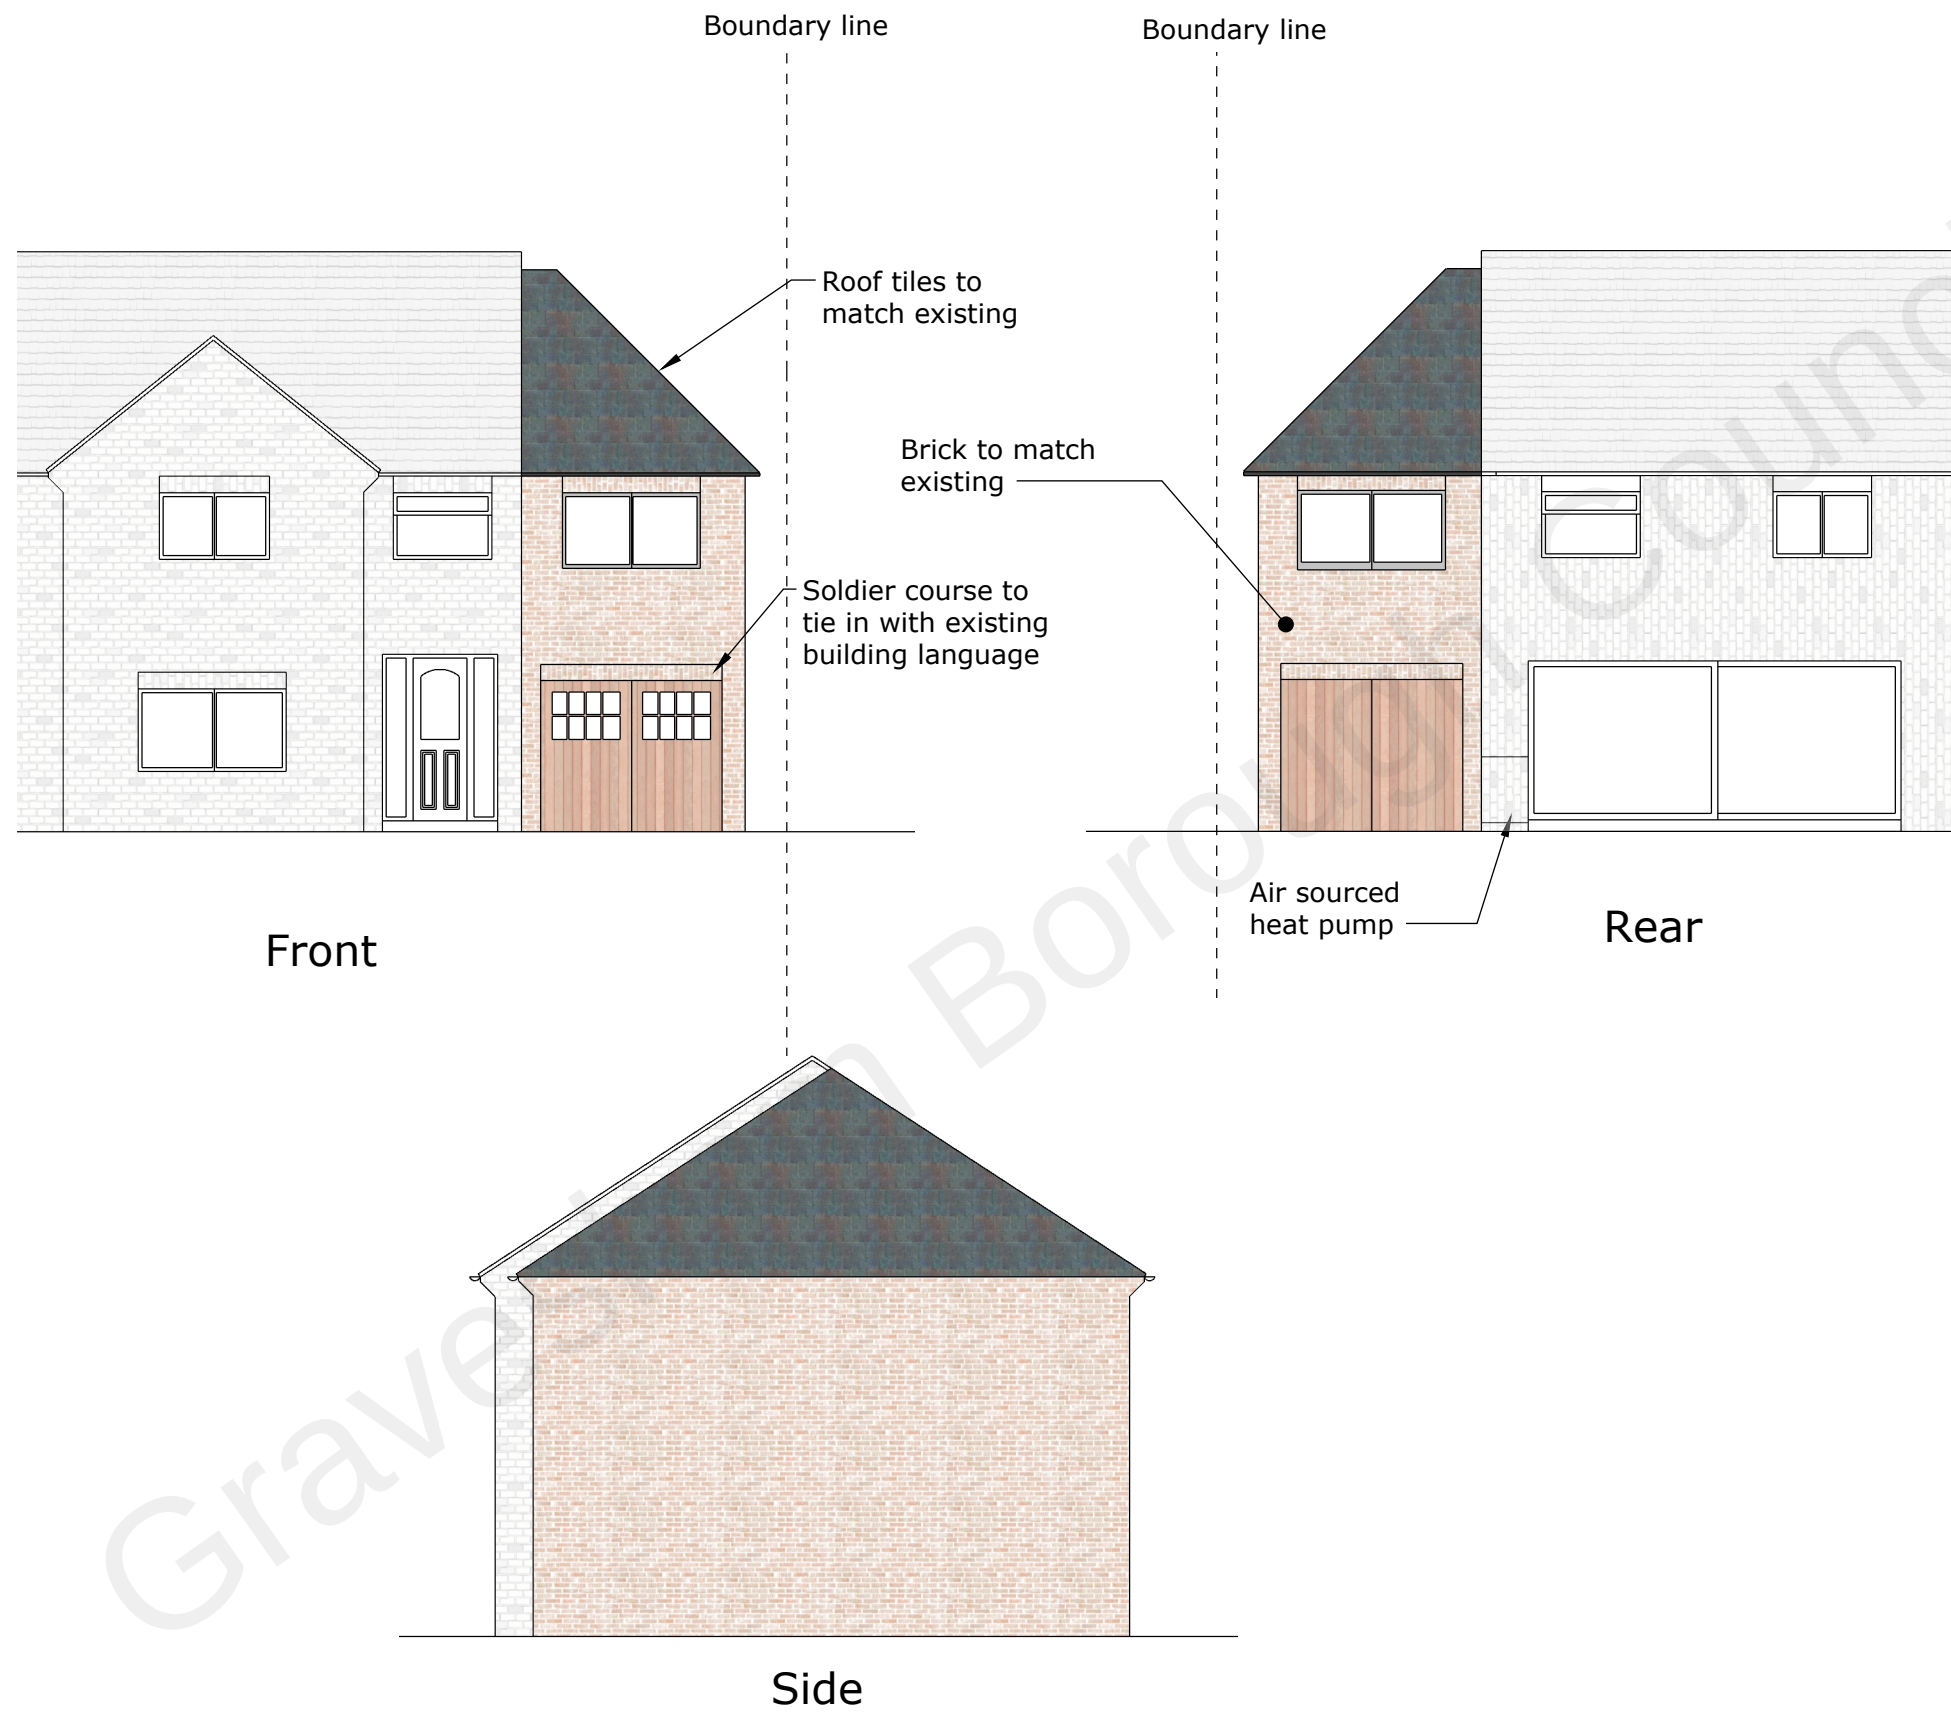

Proposed Elevations

Laura & Terence Fuller - Extension Design

2 Hays Mead Road
Luddesdown
Kent DA13 0XD

Date: 23.03.2022

Scale: 1:100 @ A3

TF/LP 02