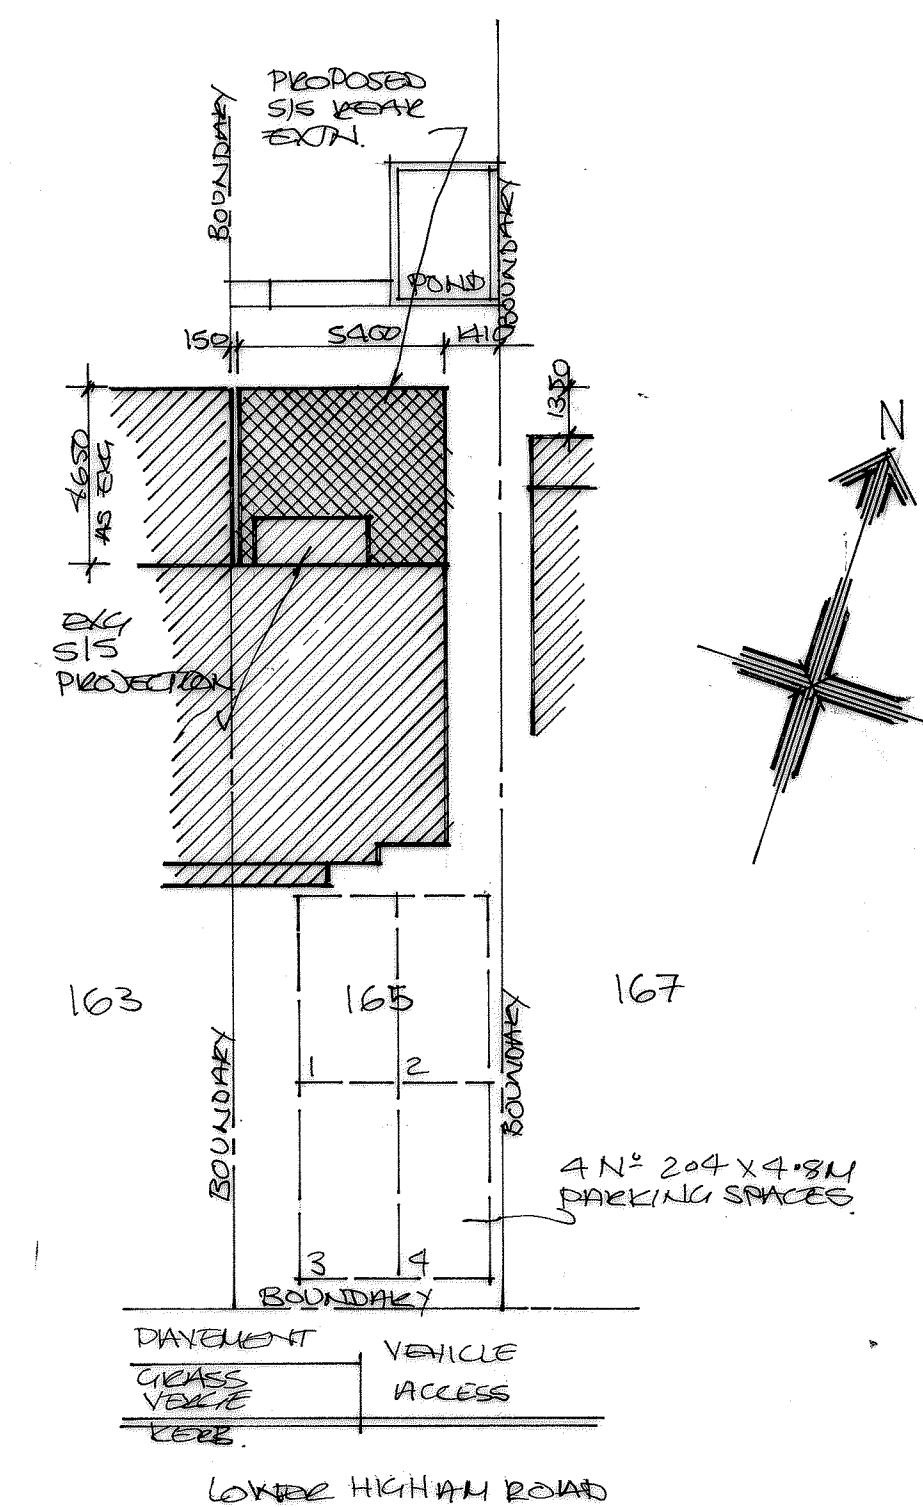
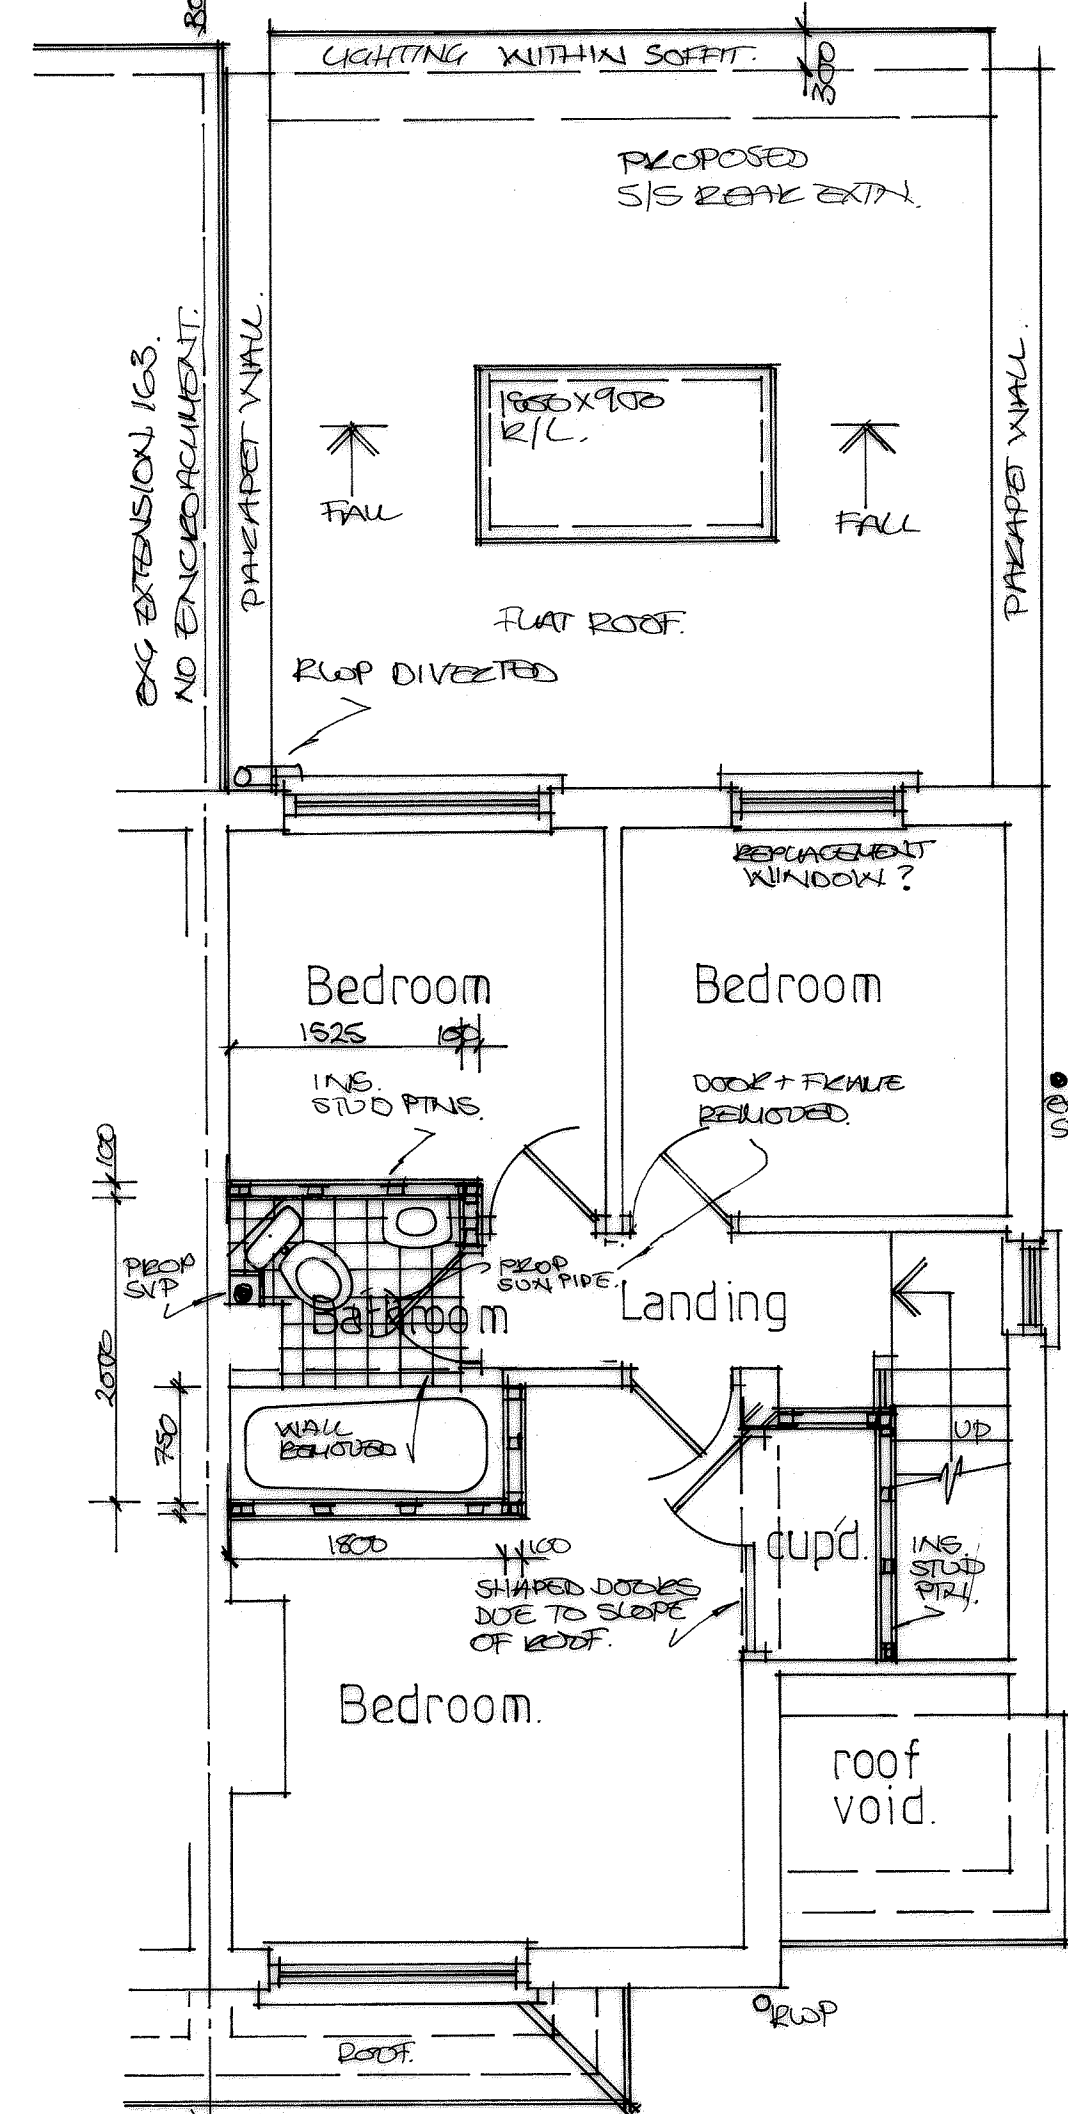
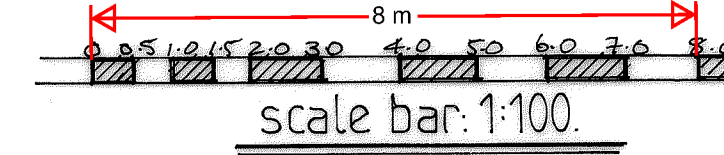
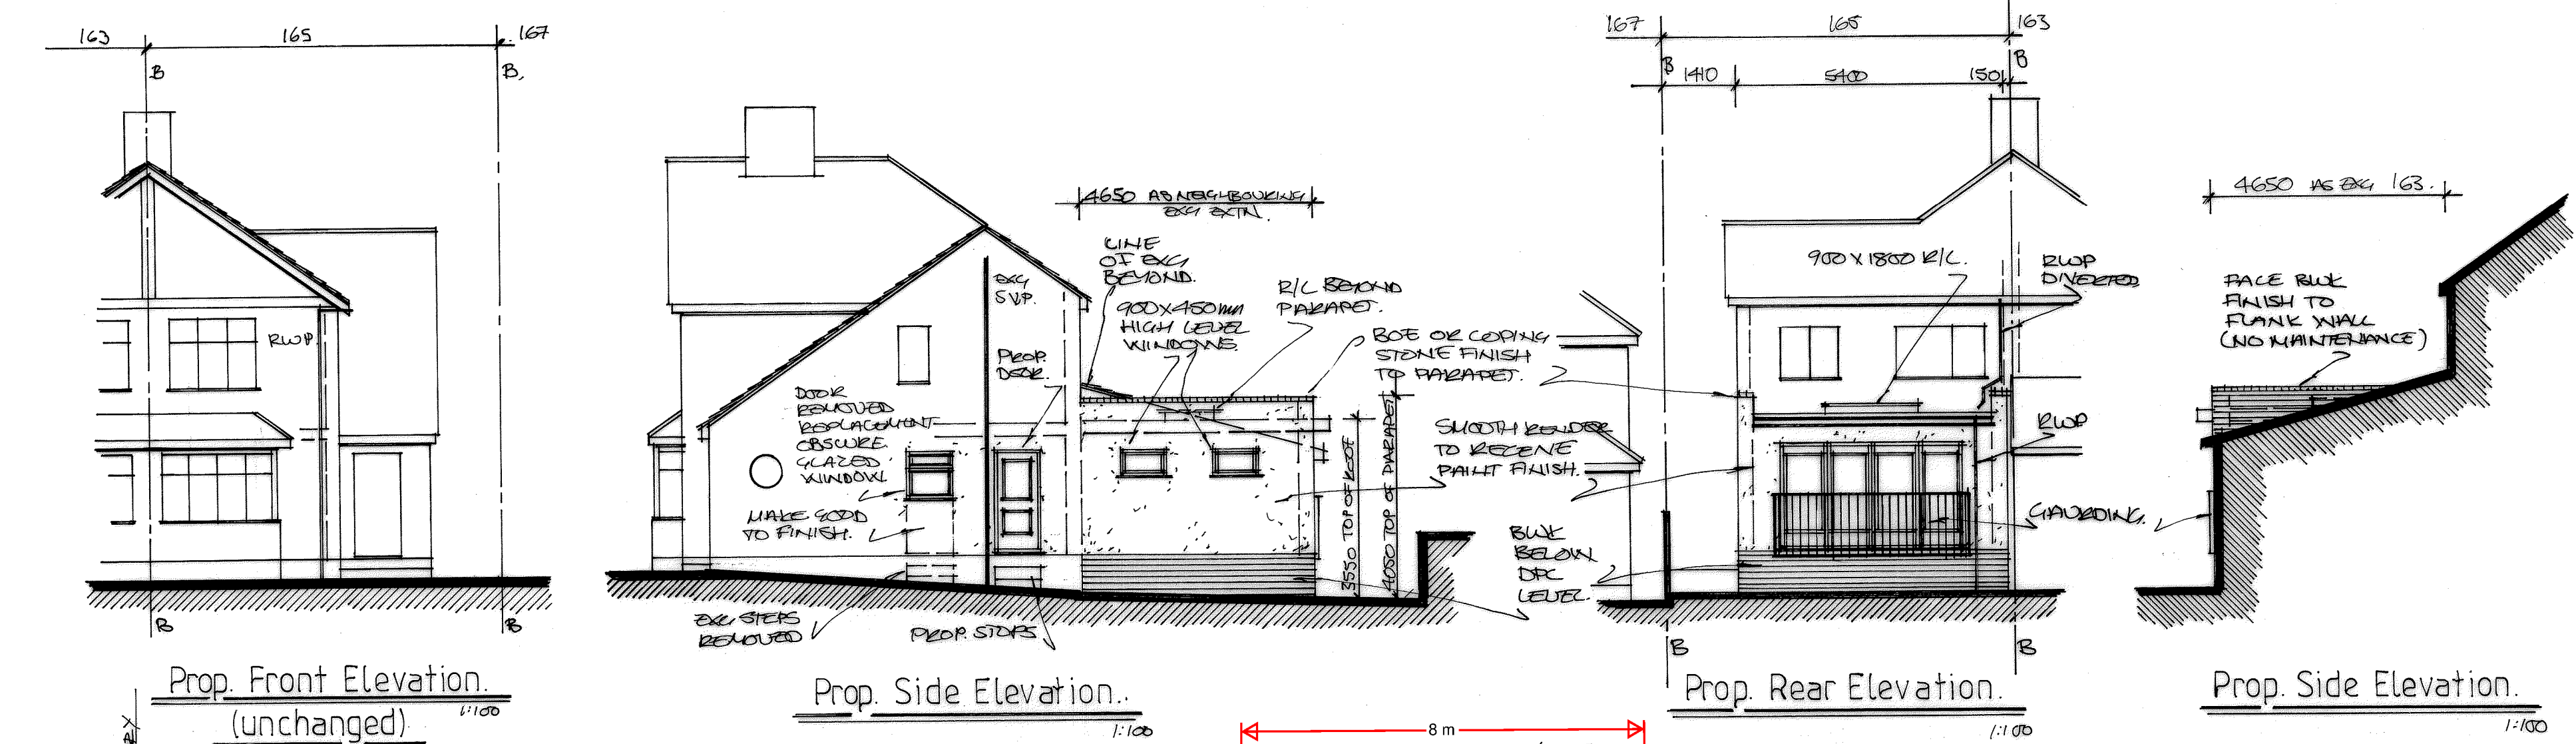
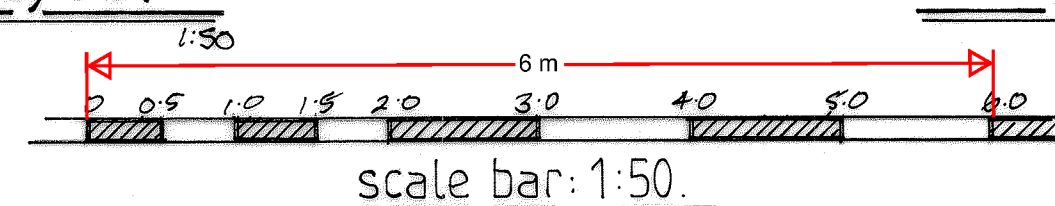
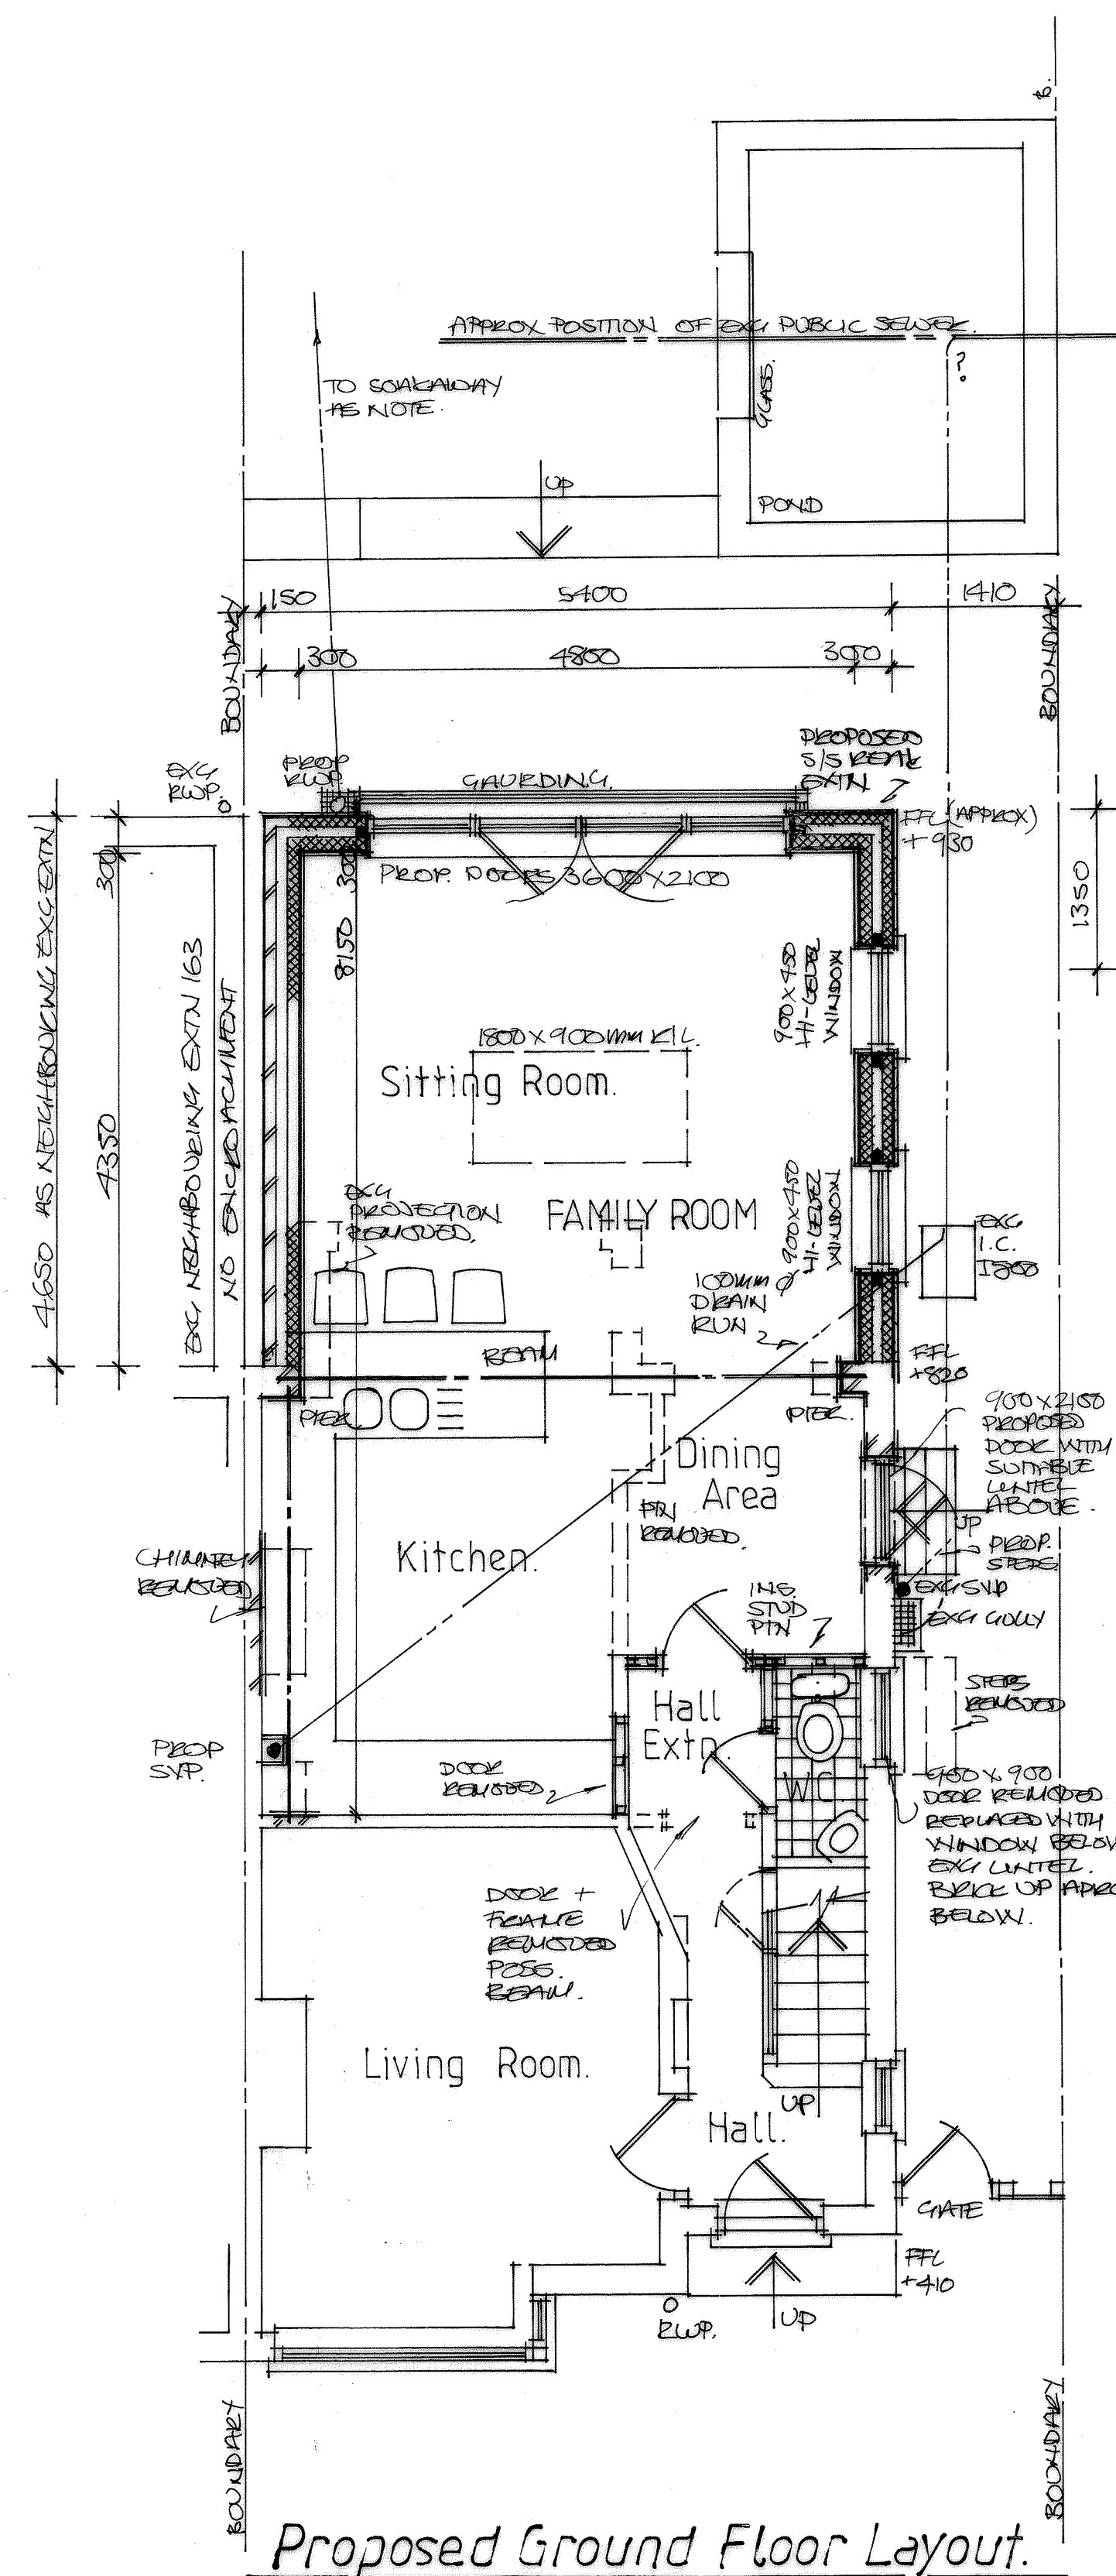


Russell A Broad & Associates.
Architecture*Surveying*Supervision
approved designs since 1986.

The Architectural Design Studio.
'The Old Cycle Shop', 200 High Street,
Wickham Market, Suffolk IP13 0RF.
Mobile:- 07931 150805.
Email:- RussellBroad1986@gmail.com

Project:-
Proposed Single Storey
Rear Extension with
Internal & External
Alterations.

Project Address:-
165, Lower Higham Road,
Gravesend,
Kent. DA12 2NW
For:-
Mr. & Mrs. Copeland.

D. [REDACTED] [REDACTED]	Submitted:-	Approved:-
-----------------------------	-------------	------------

Date:- Dec. 2023	Scale:- 1:50, 1:100, 1:200.
---------------------	--------------------------------

*Please Scale For Planning Purposes Only.
All Dimensions are to be Checked on Site.
All Works to Relevant Codes of Practise & B.S.'s.
Client and Contractor to ensure compliance with
C.D.M., Health & Safety Regulations & Party Wall
Agreement Act where applicable.*

Project Ref:- 81171.	Drawing Number:- 02	Rev
-------------------------	------------------------	-----