

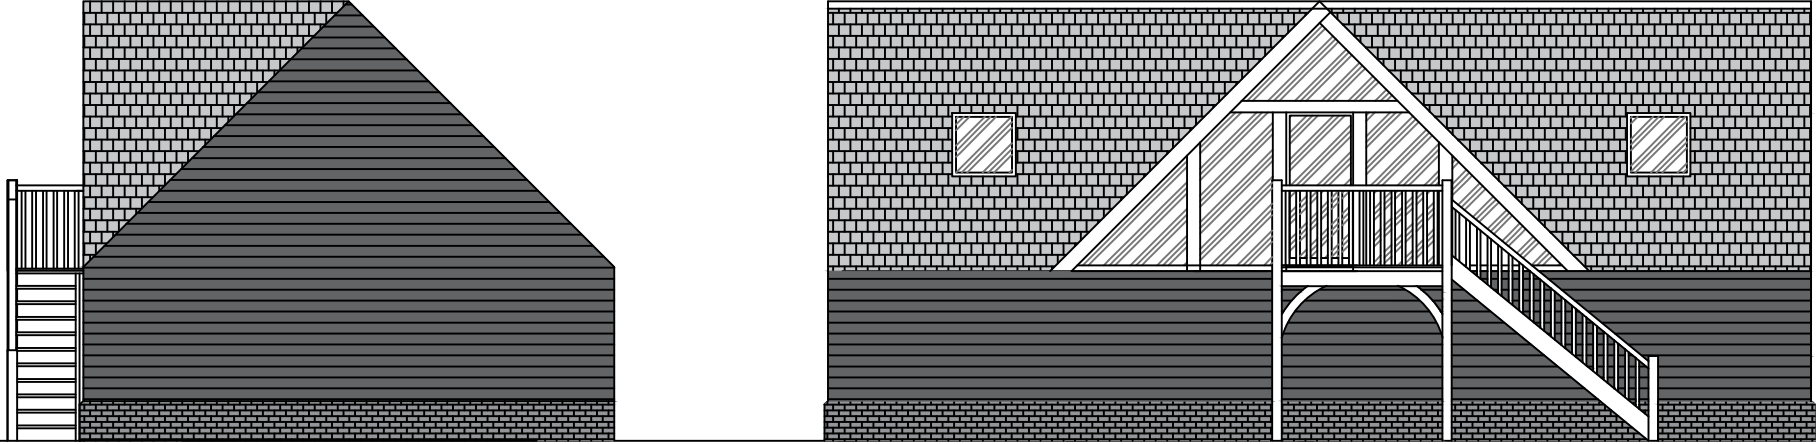


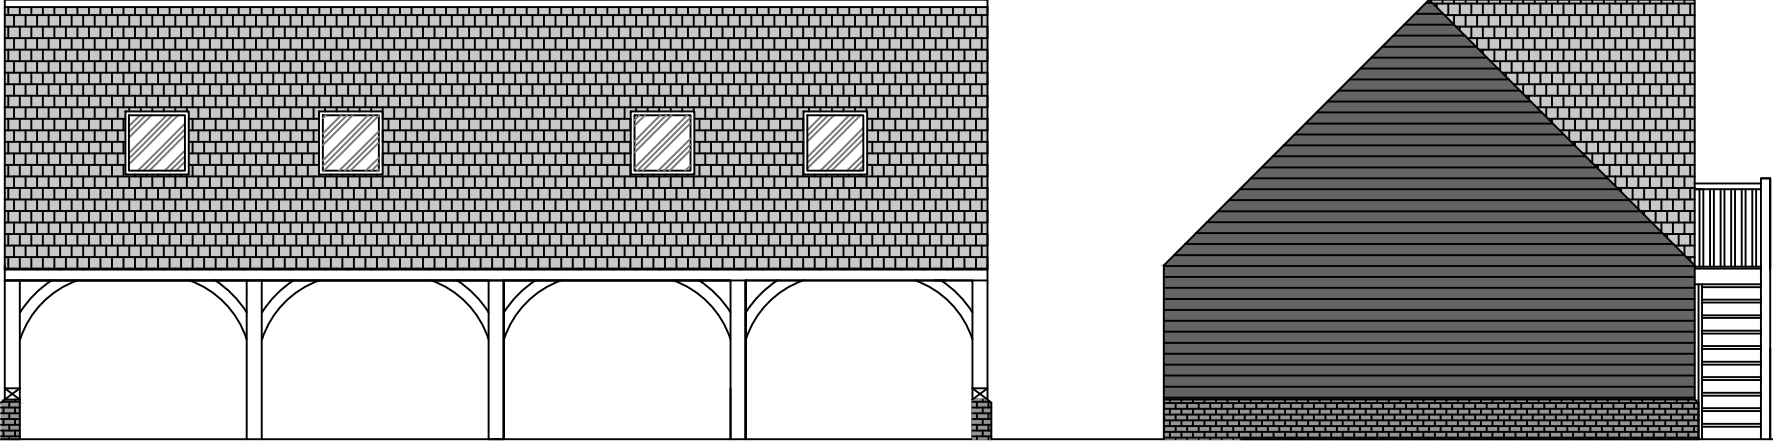

N/E

S/E

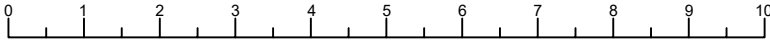

N/W

S/W

General Notes

Proposed
elevations.

	NT/KW	
No.	Revision/Issue	Date

Firm Name and Address
NORTON 
TIMBER Ltd.

Project Name and Address
Stables unit,
Swanswood Farm
Harvel Road
Meopham
Gravesend

Project	Sheet
Date 20th Sep 2023	11
Scale 1:100 (A3)	