
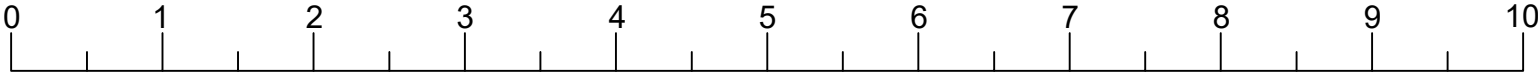


# Proposed stable units

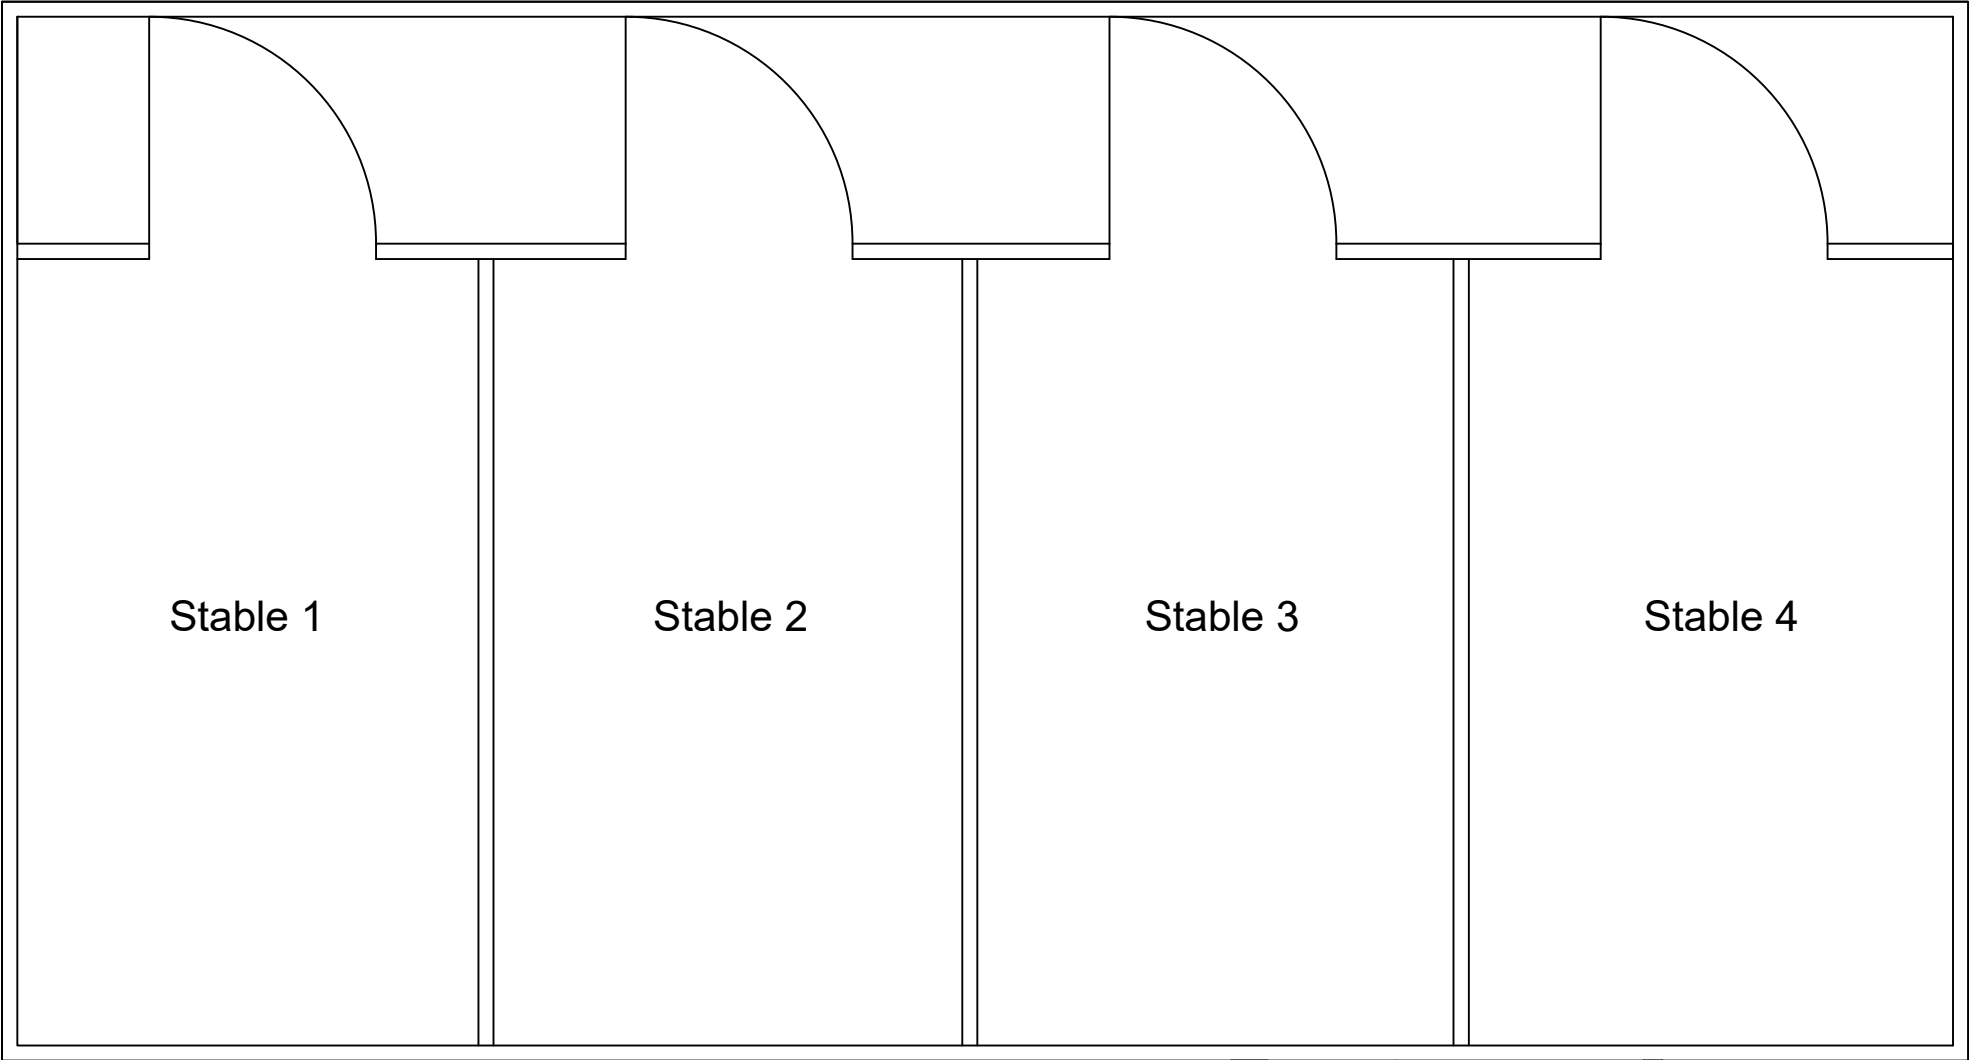

General Notes

Proposed Ground floor layout.

|     |                |      |
|-----|----------------|------|
|     | NT/KW          |      |
| No. | Revision/Issue | Date |

Firm Name and Address

NORTON

TIMBER Ltd.



Project Name and Address  
Stables unit,  
Swanswood Farm  
Harvel Road  
Meopham  
Gravesend

|                       |       |
|-----------------------|-------|
| Project               | Sheet |
| Date<br>20th Sep 2023 | 13    |
| Scale<br>1:50 (A3)    |       |