
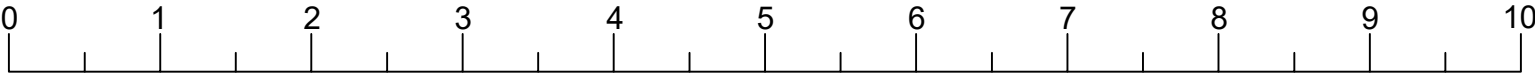


Existing stable units

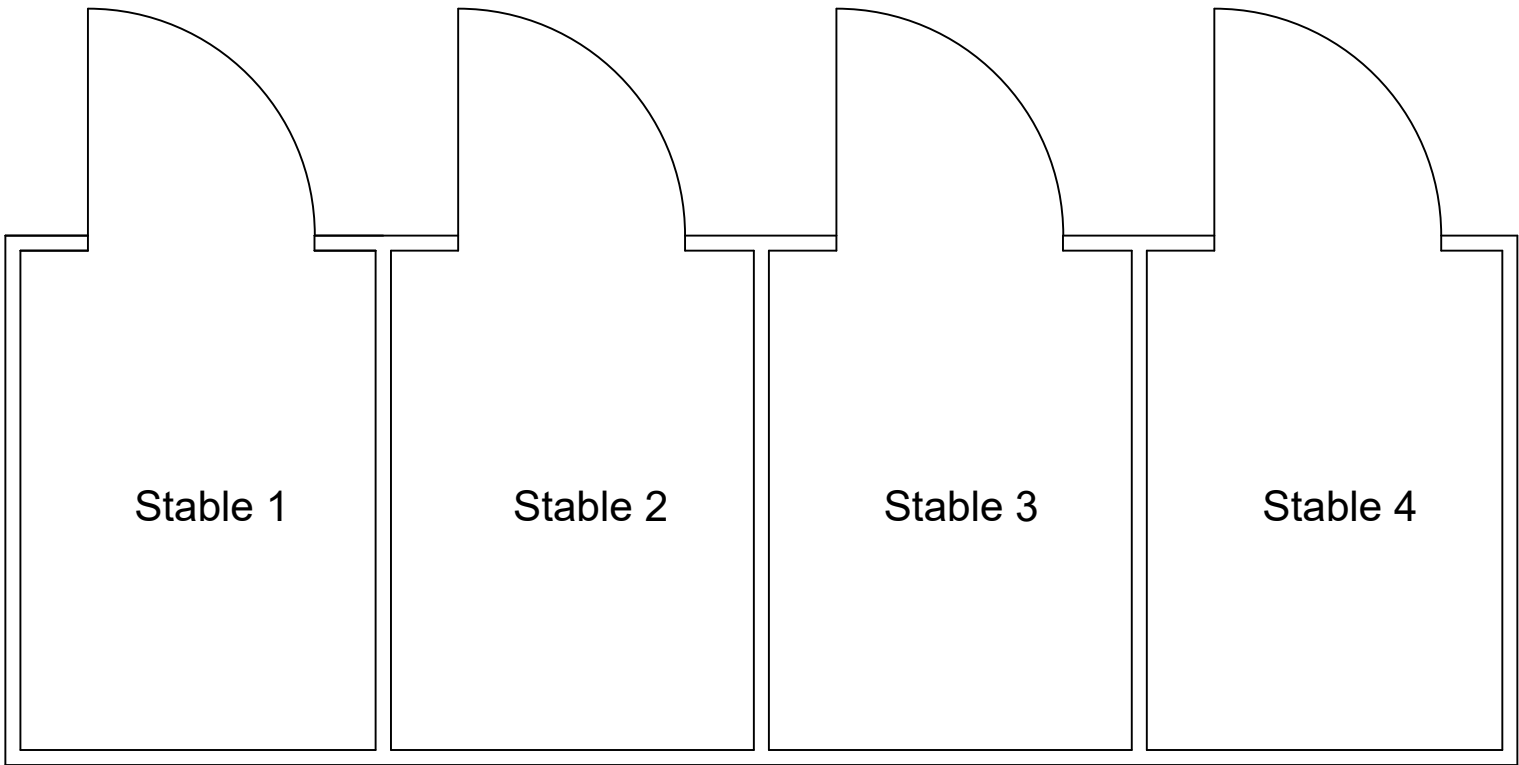

General Notes

Existing stable block.

	NT/KW	
No.	Revision/Issue	Date

Firm Name and Address

NORTON

TIMBER Ltd.



Project Name and Address

Stables unit,
Swanswood Farm
Harvel Road
Meopham
Gravesend

Project	14
Date	
Scale	
20th Sep 2023	
1:50 (A3)	