CAD Screenshot

The increase in roof space is calculated as 19.98m3

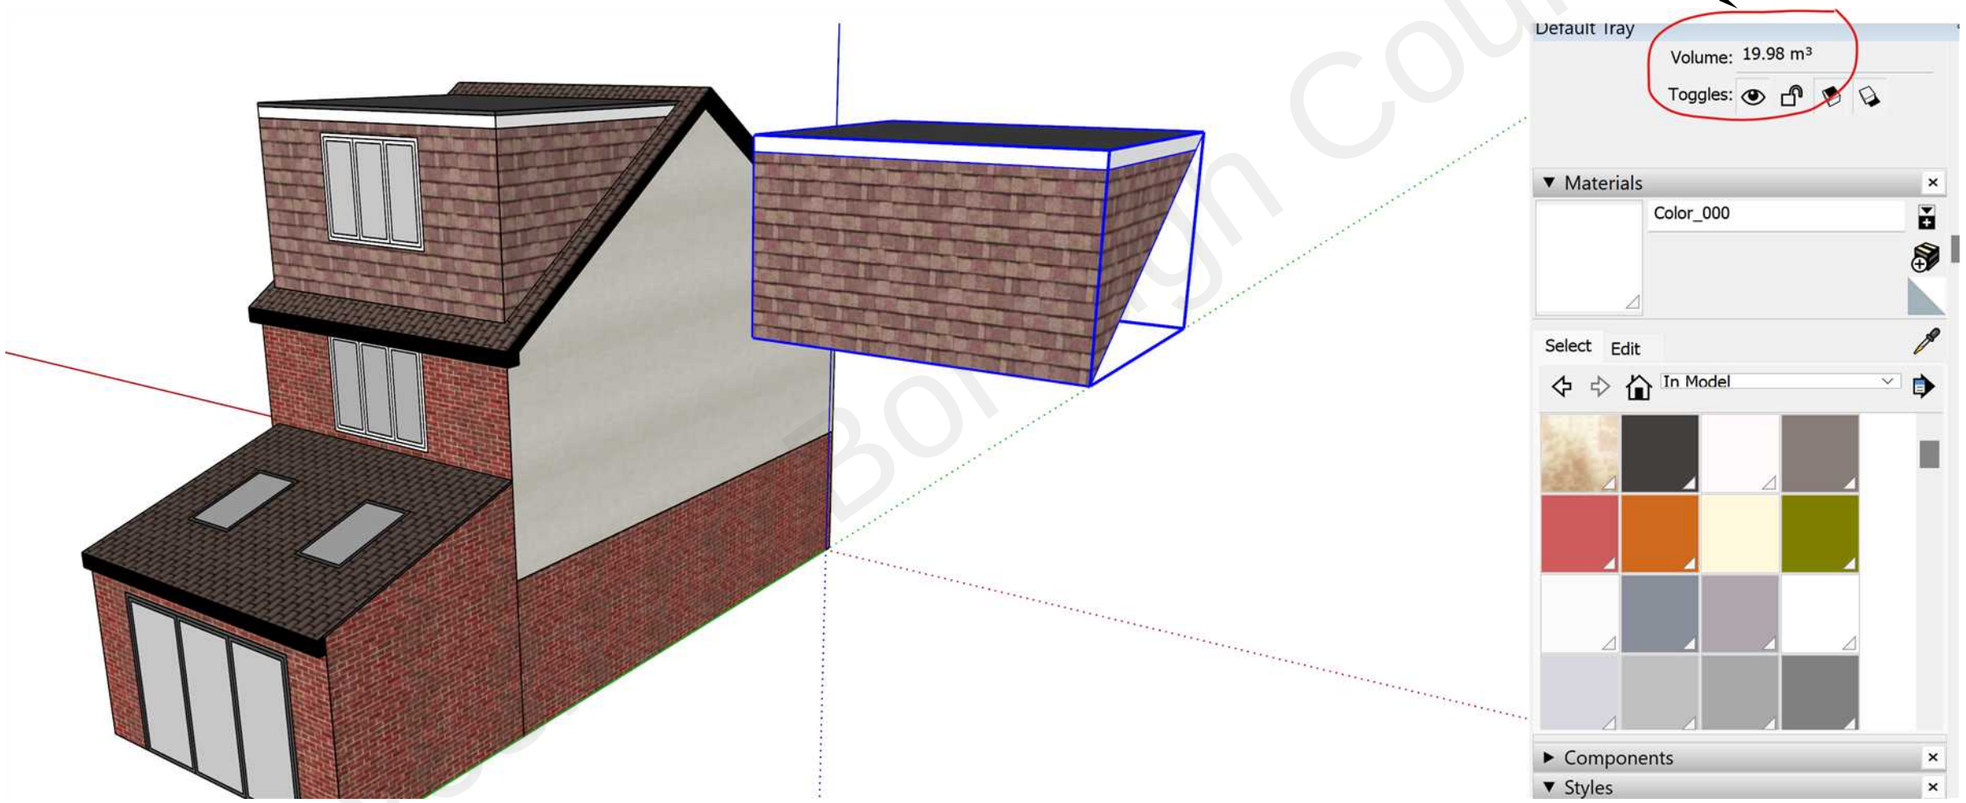

Gravesham Borough Council

These drawings are the property of My Planning Drawings Ltd and are only permitted to be used for planning purposes.
These drawings are not permitted to be used for any other purpose, including specifically construction purposes.

Ed Powell
My Planning Drawings

Client: Mr Giraityte
Address: 47 Nursery Grove, DA11 7BB
Date: 27 October 2022

Roof Space Calculations

0m 1m 5m