

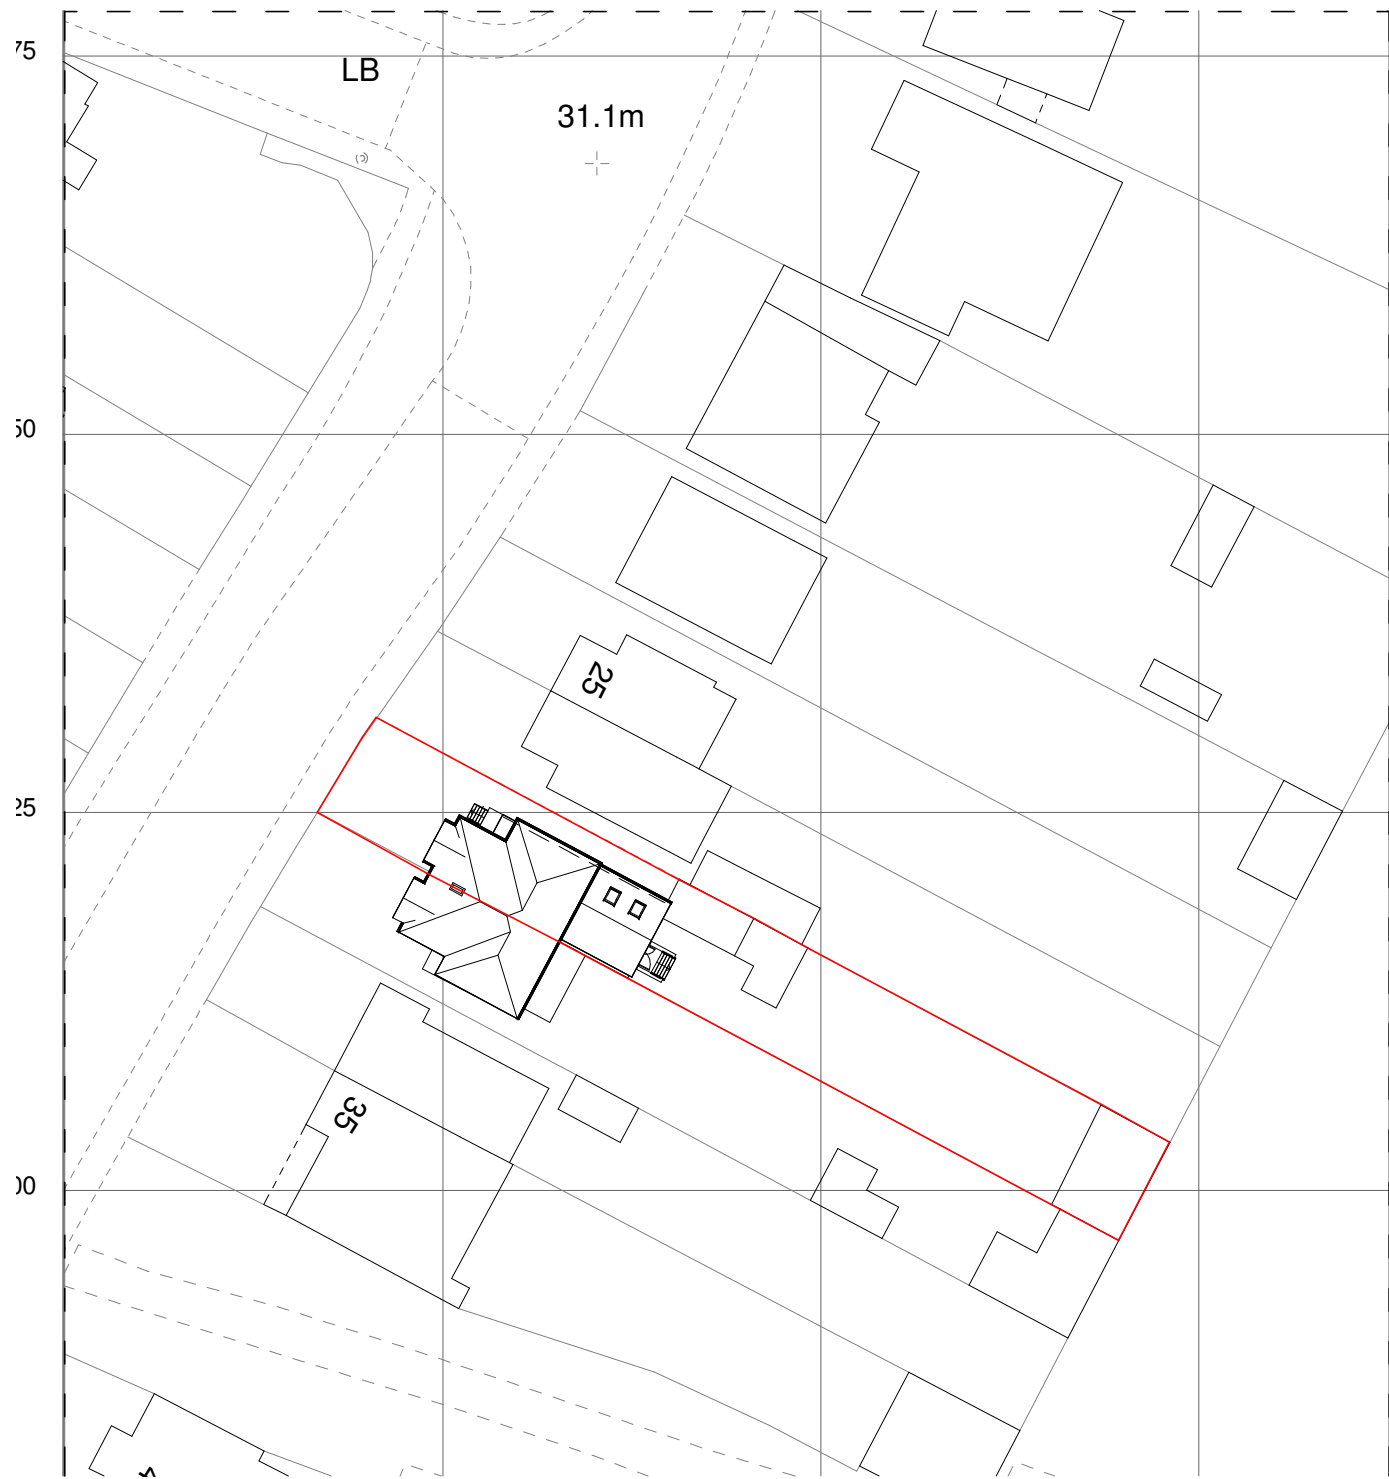
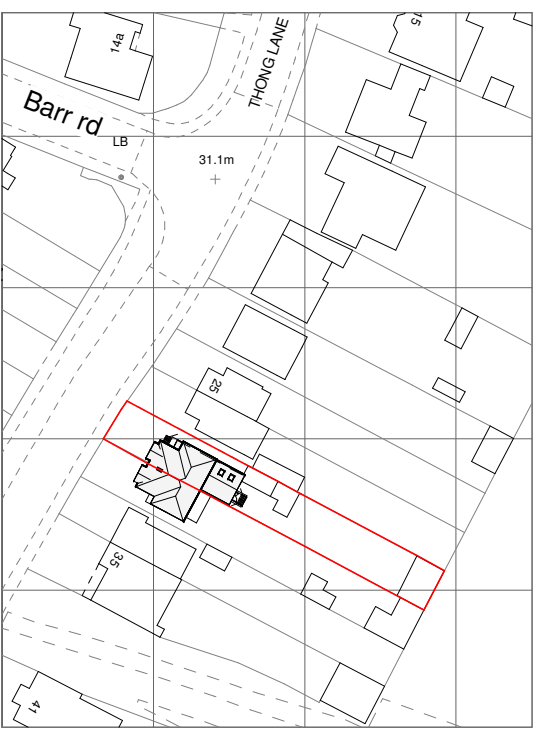


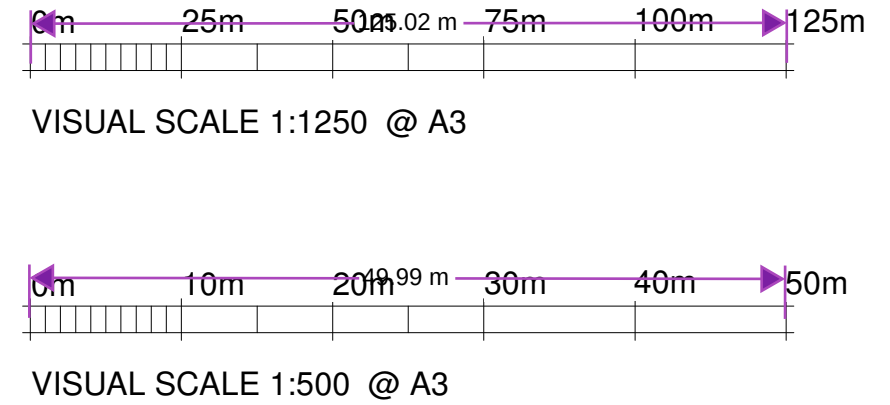

1 Existing Block Plan
1 : 500

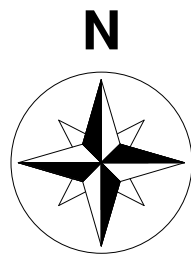

2 Location Map
1 : 1250

POLARDESIGN
Designing the Future
42 Prince John Road
Eltham London UK
SE9 6QA
tel 0208 859 2299
mob 0788 145 2203
email :iselter@yahoo.com

PROJECT	29 Thong Lane DA12 4LB		
SHEET	Existing Block Plan Location Map		

CLIENT			
Date	09/04/2025	Project number	29THONG/25
Drawn by	IS	Scale (@ A3)	As indicated
Checked by	IS	DRAWING NUMBER	701
		REV	