


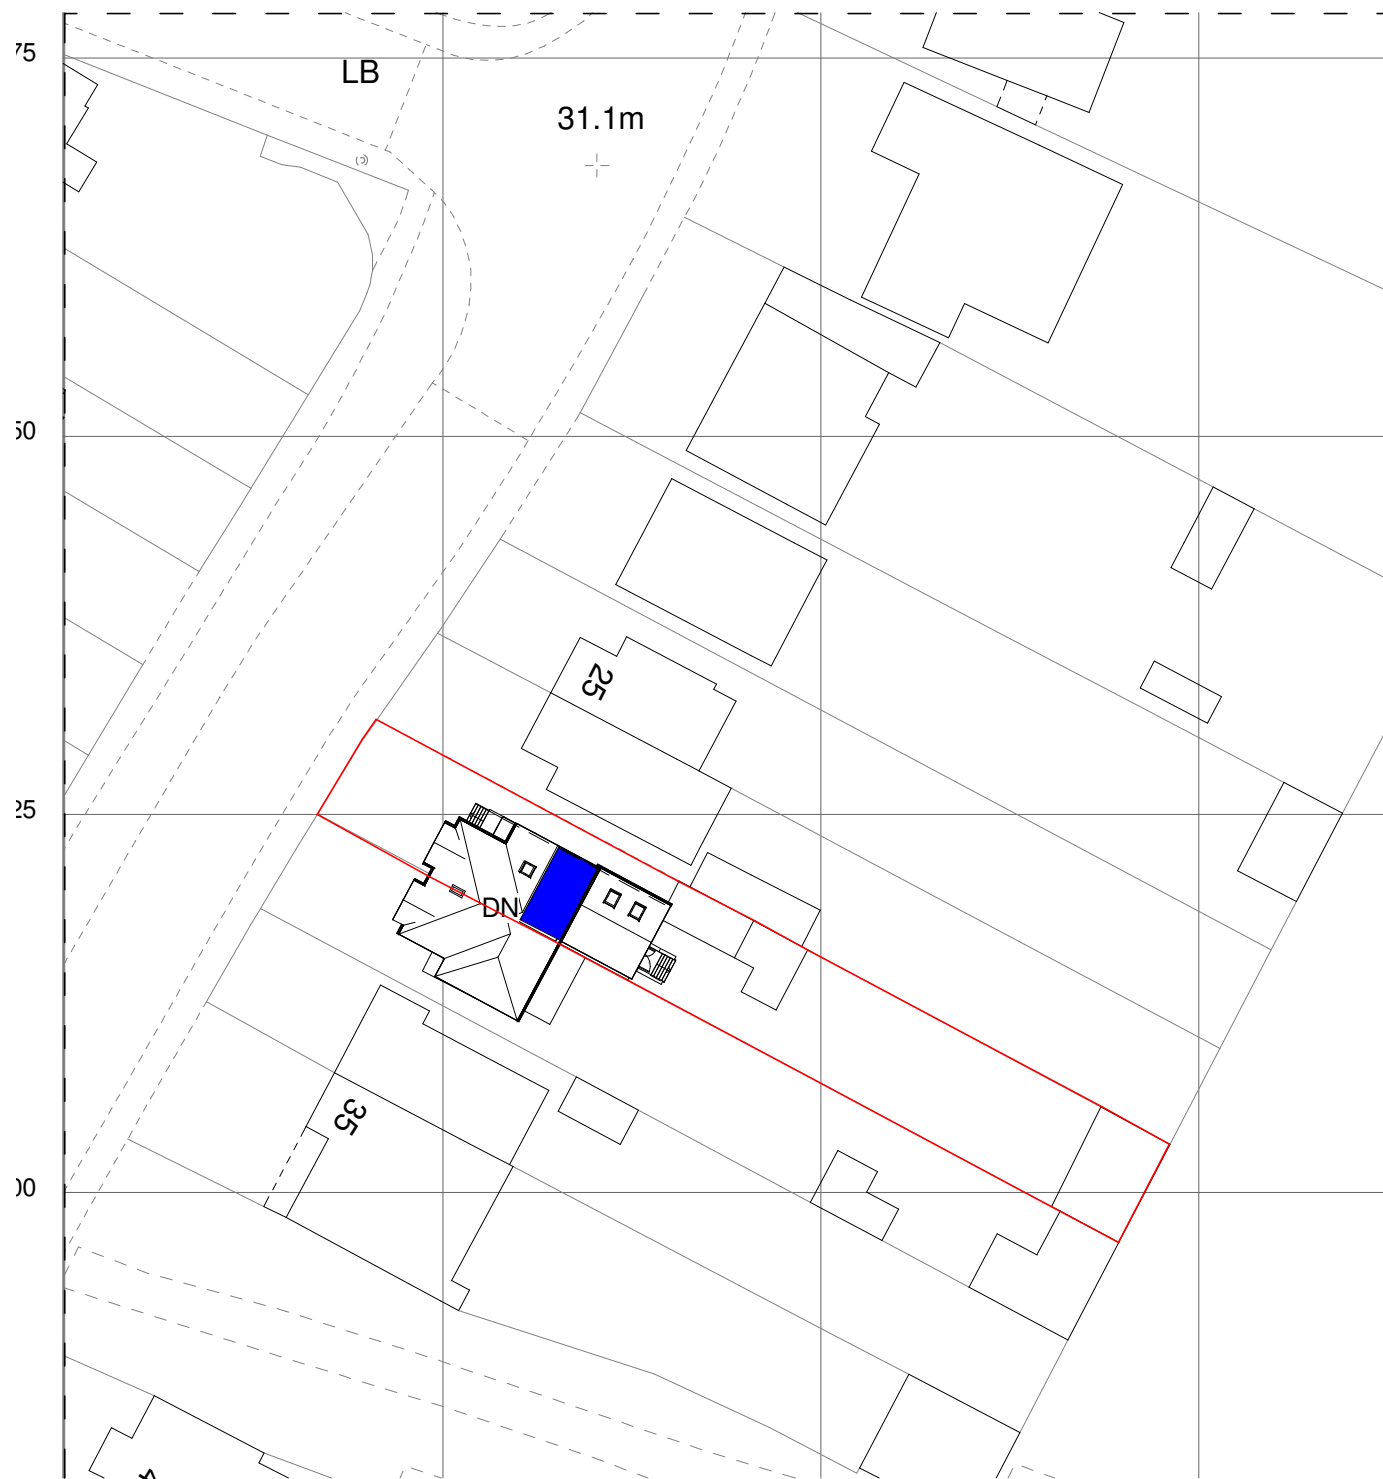


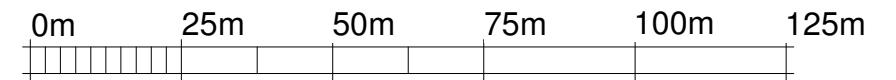


1 Proposed Block Plan
1 : 500

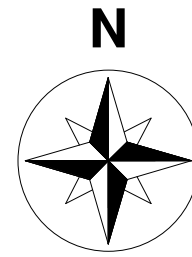

VISUAL SCALE 1:1250 @ A3

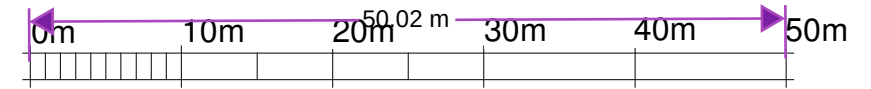

VISUAL SCALE 1:500 @ A3

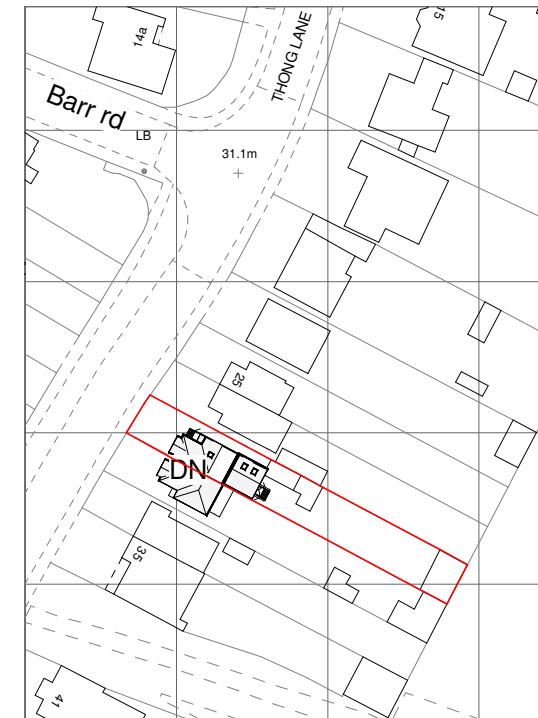

2 Location Map
1 : 1250

POLARDESIGN
Designing the Future
42 Prince John Road
Eltham London UK
SE9 6QA
tel 0208 859 2299
mob 0788 145 2203
email :iselter@yahoo.com

PROJECT
Loft conversion into habitable room incorporating Hip To Gable wall extension and Rear Dormer with front slope Velux lights at 29 Thong Lane
DA12 4LB

SHEET

Proposed Block Plan Location Map

CLIENT

Date 09/04/2025	Project number 29THONG/25	Scale (@ A3) As indicated
Drawn by IS	DRAWING NUMBER 801	REV
Checked by IS		