
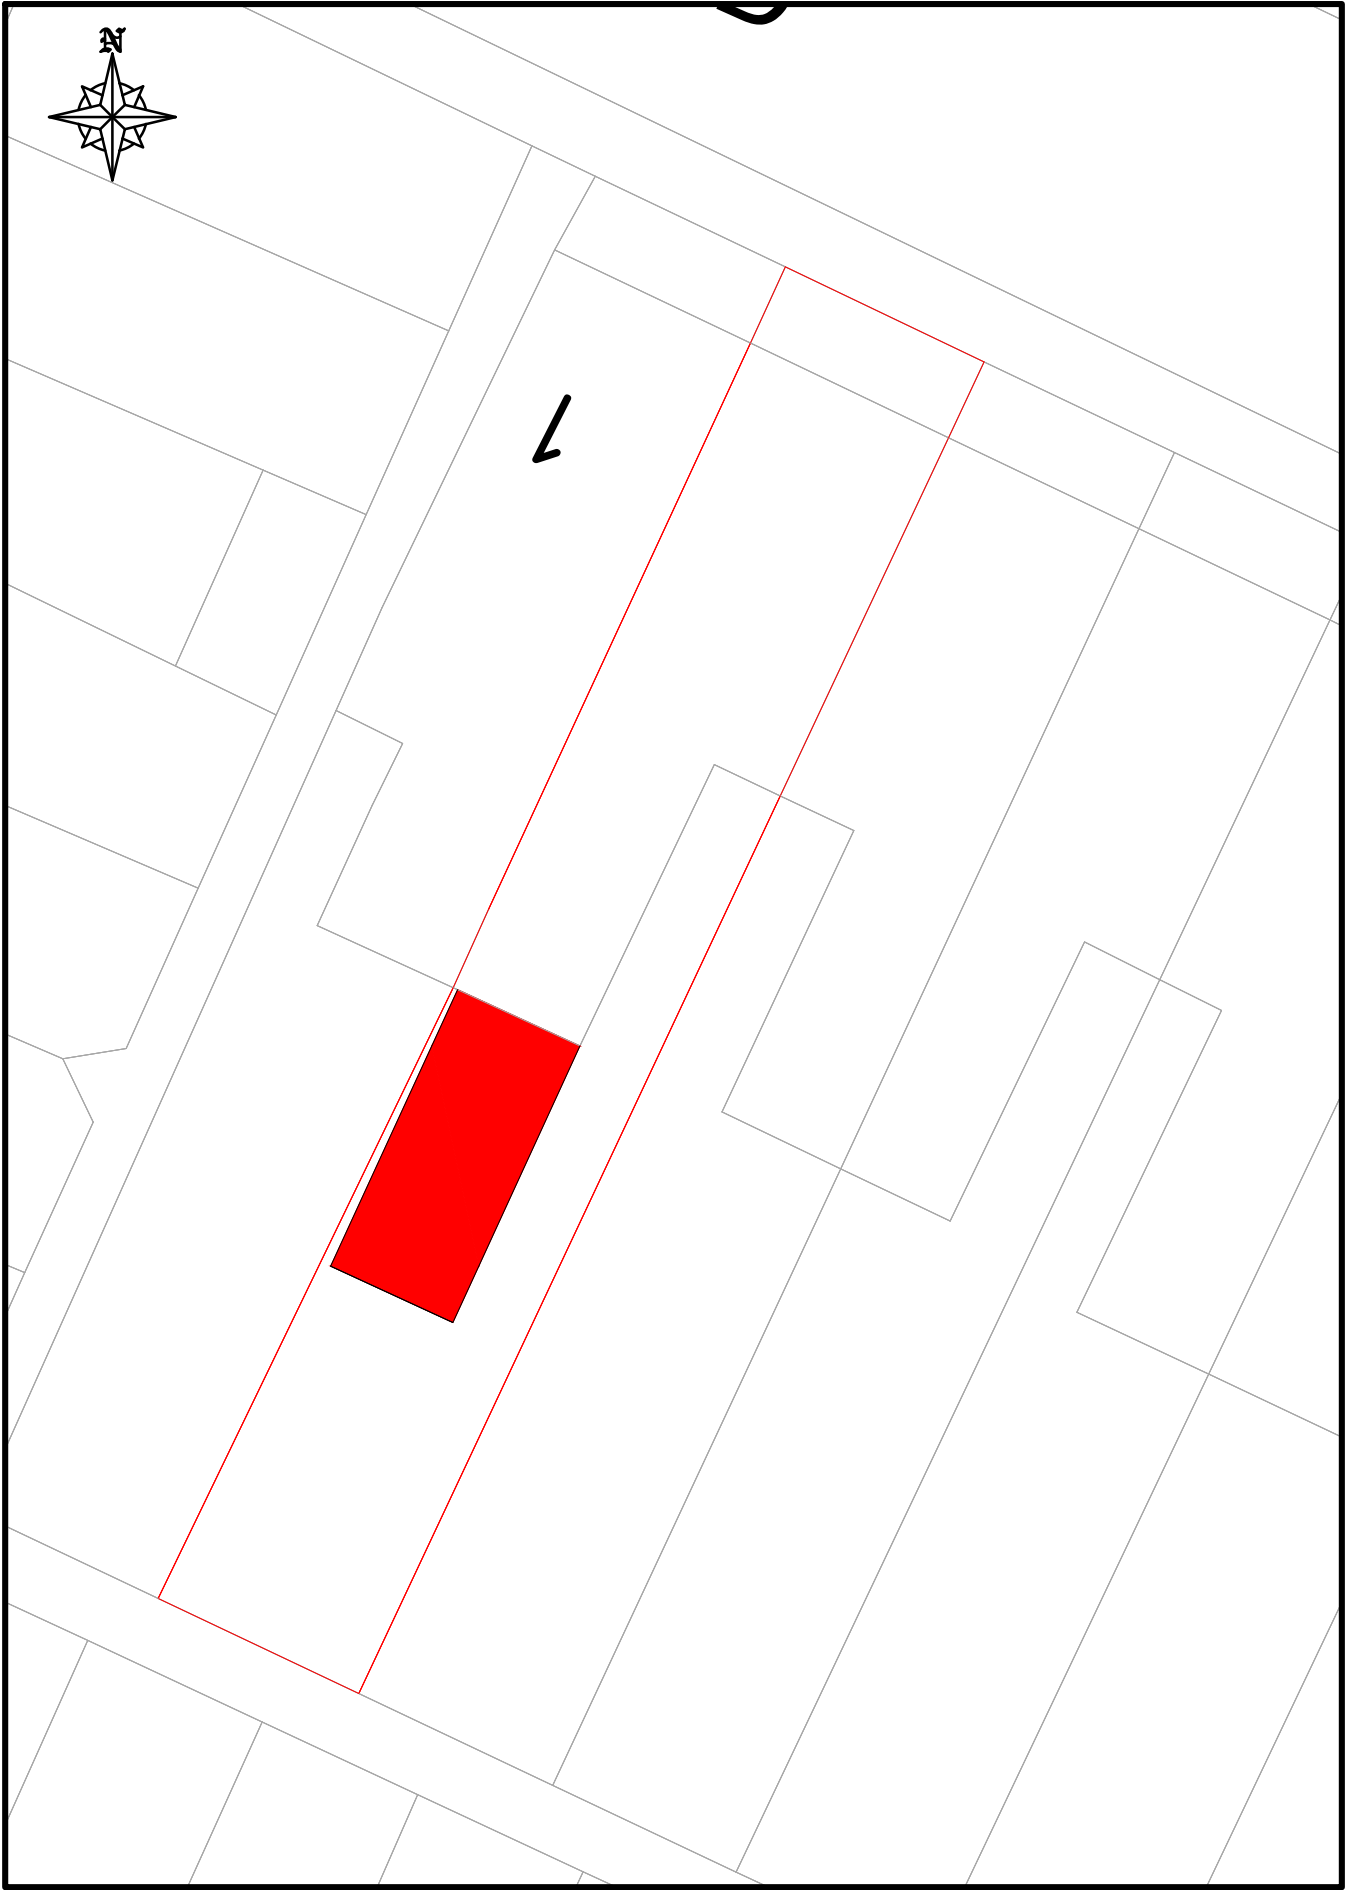


PROPOSED Block plan 1:500

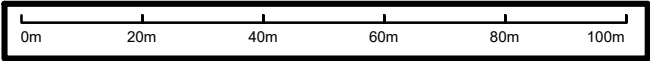

PROPOSED Location plan 1:1250

3 Seymour Road, Northfleet, Gravesend, DA11 7BW

Client Name and Address	
Project No	Sheet 1
Date	Revision 1
APRIL 2025	
Scale(s)	Drawn By
1:500 - 1:250	RK