
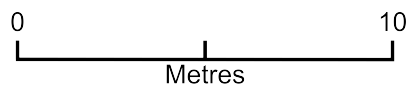


Seymour Road

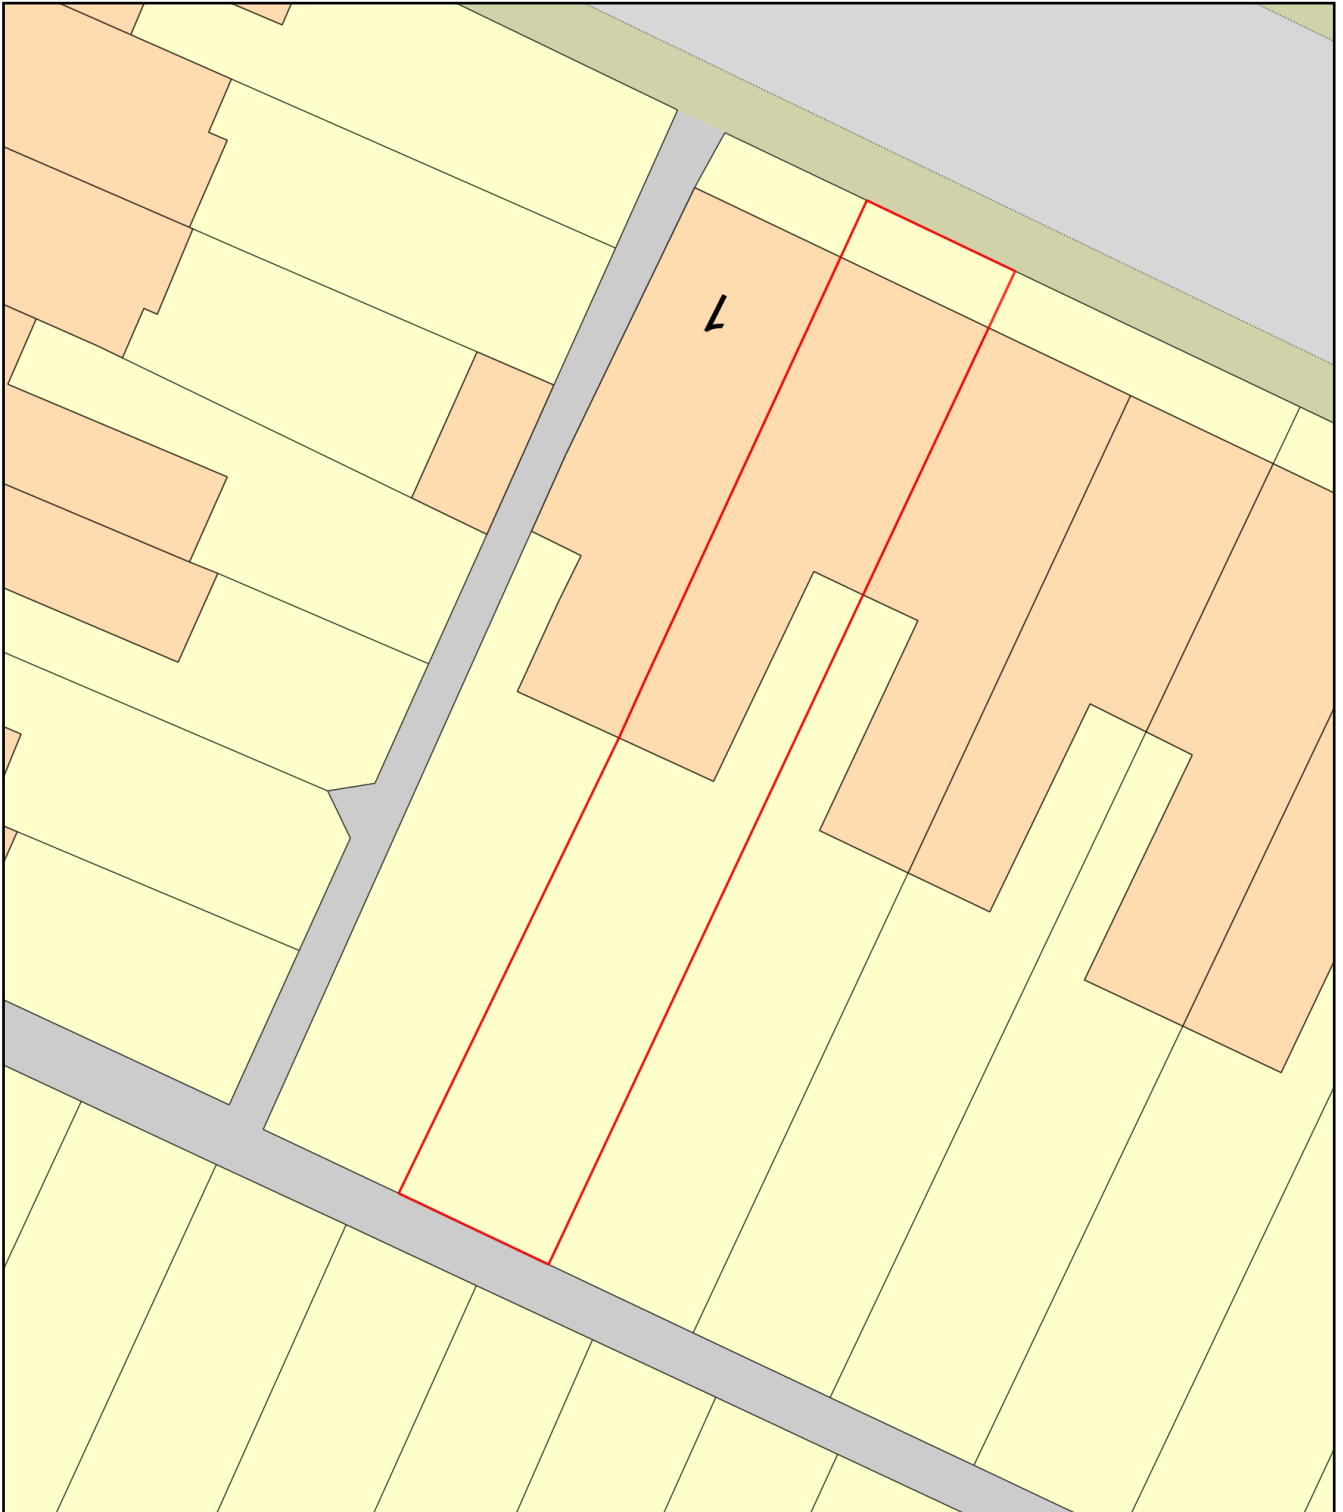

Plan Produced for: 3 Seymour Road

Date Produced: 09 Apr 2025

Plan Reference Number: TQRQM25099001154191

Scale: 1:200 @ A4