


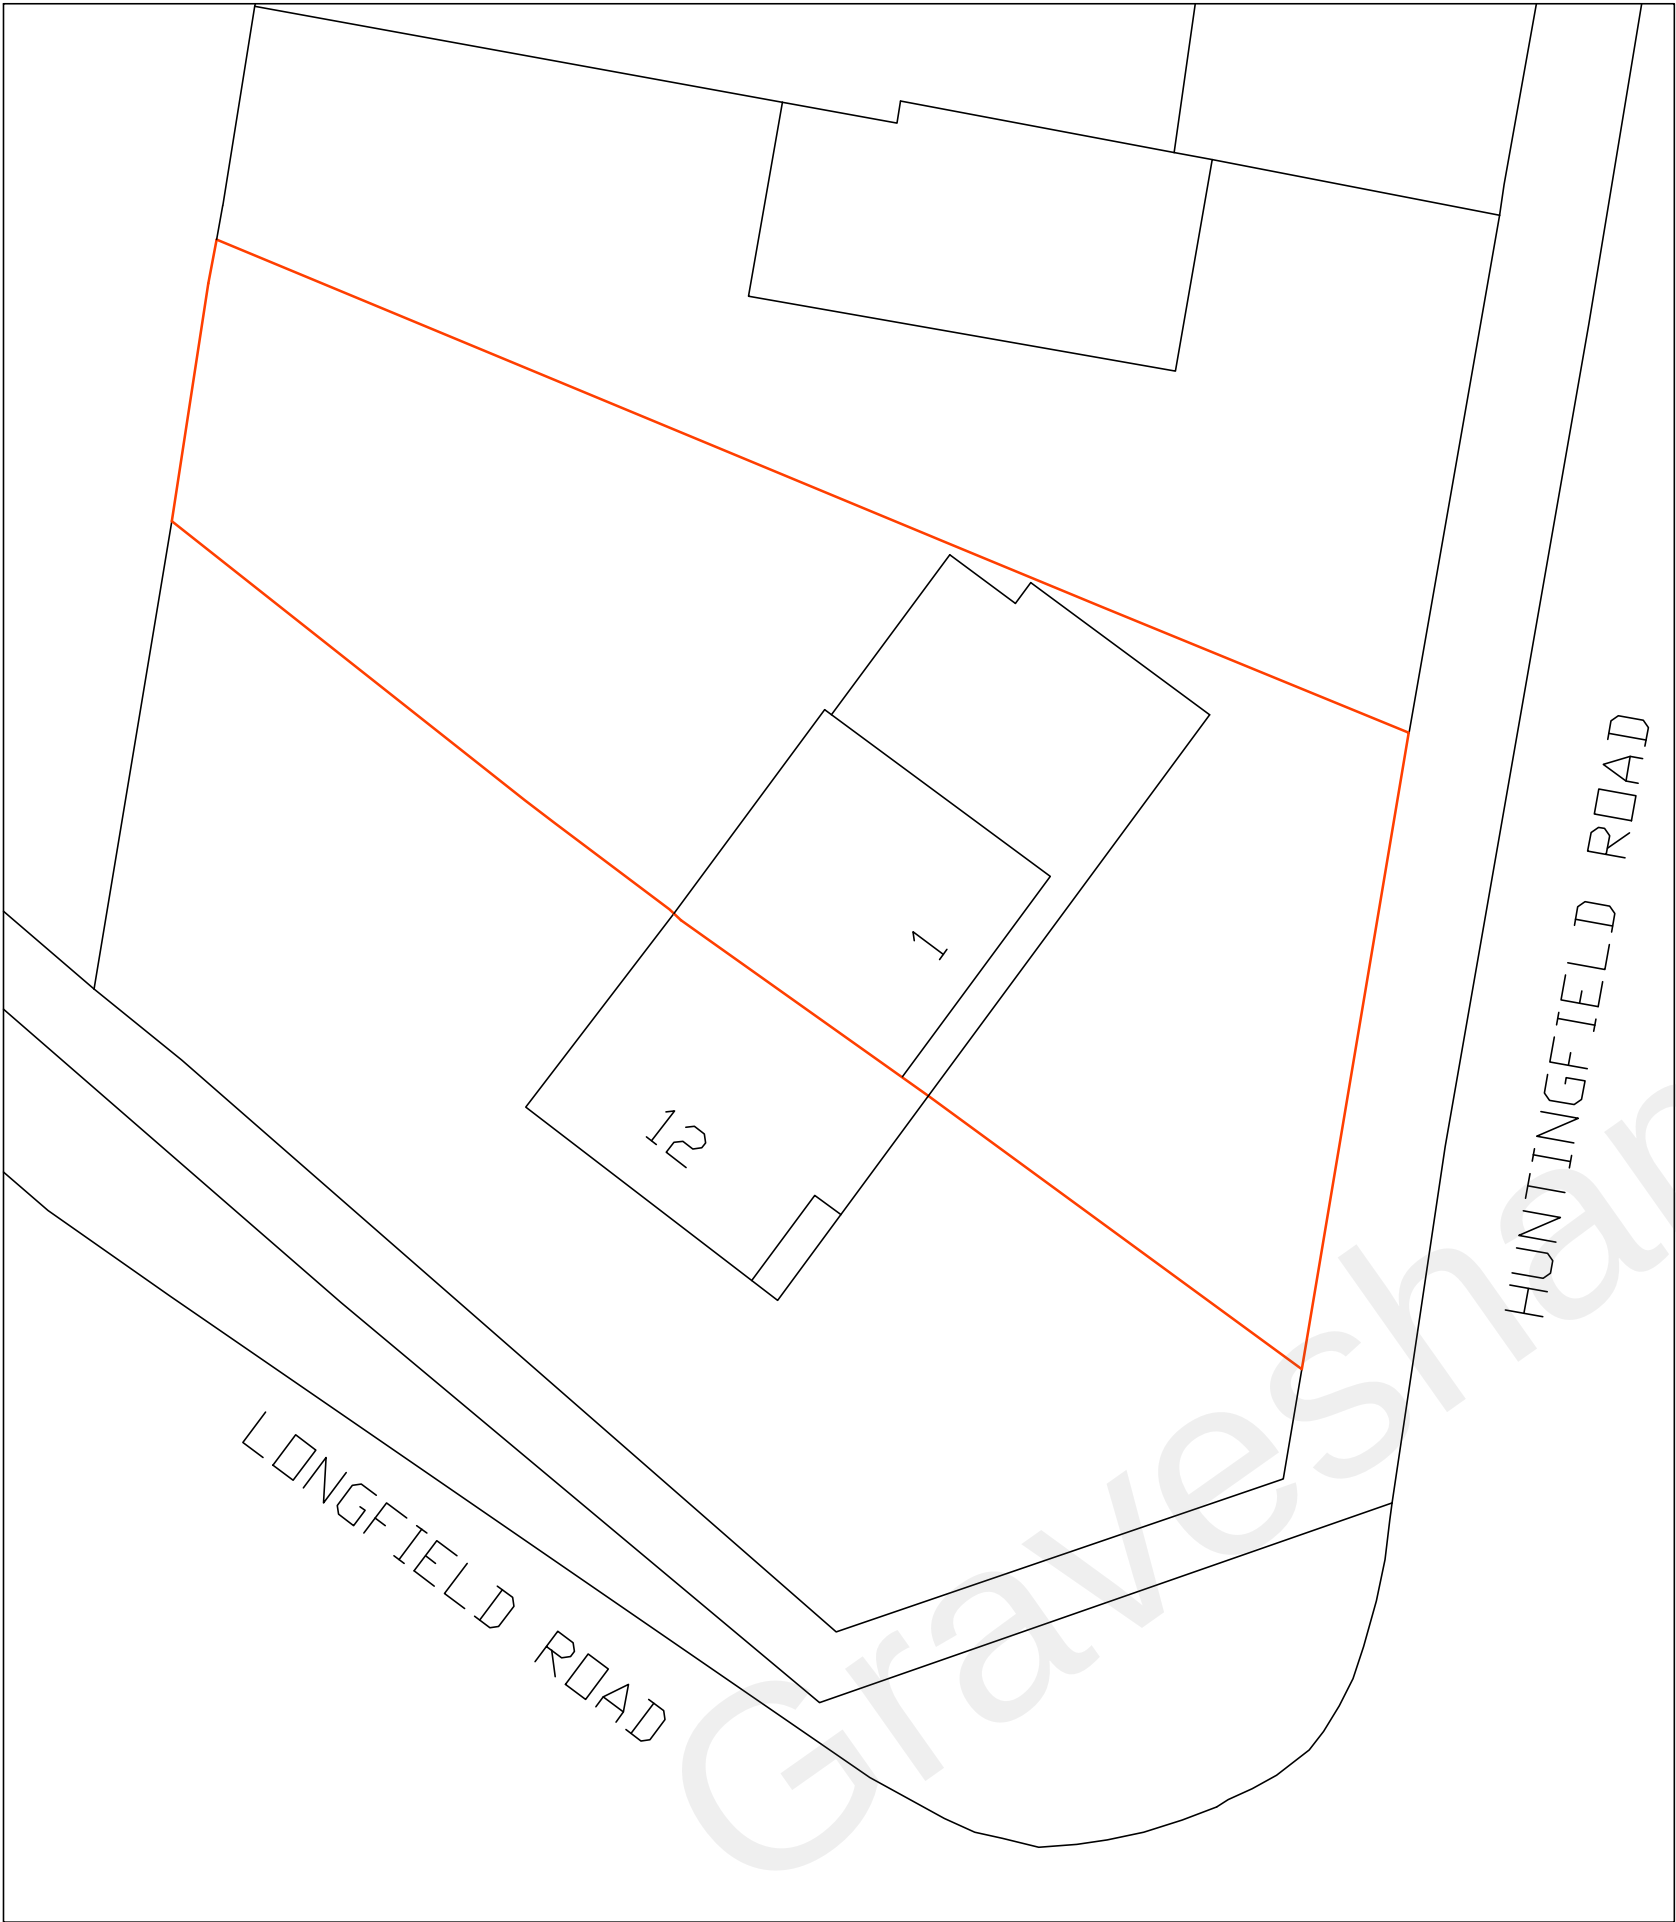


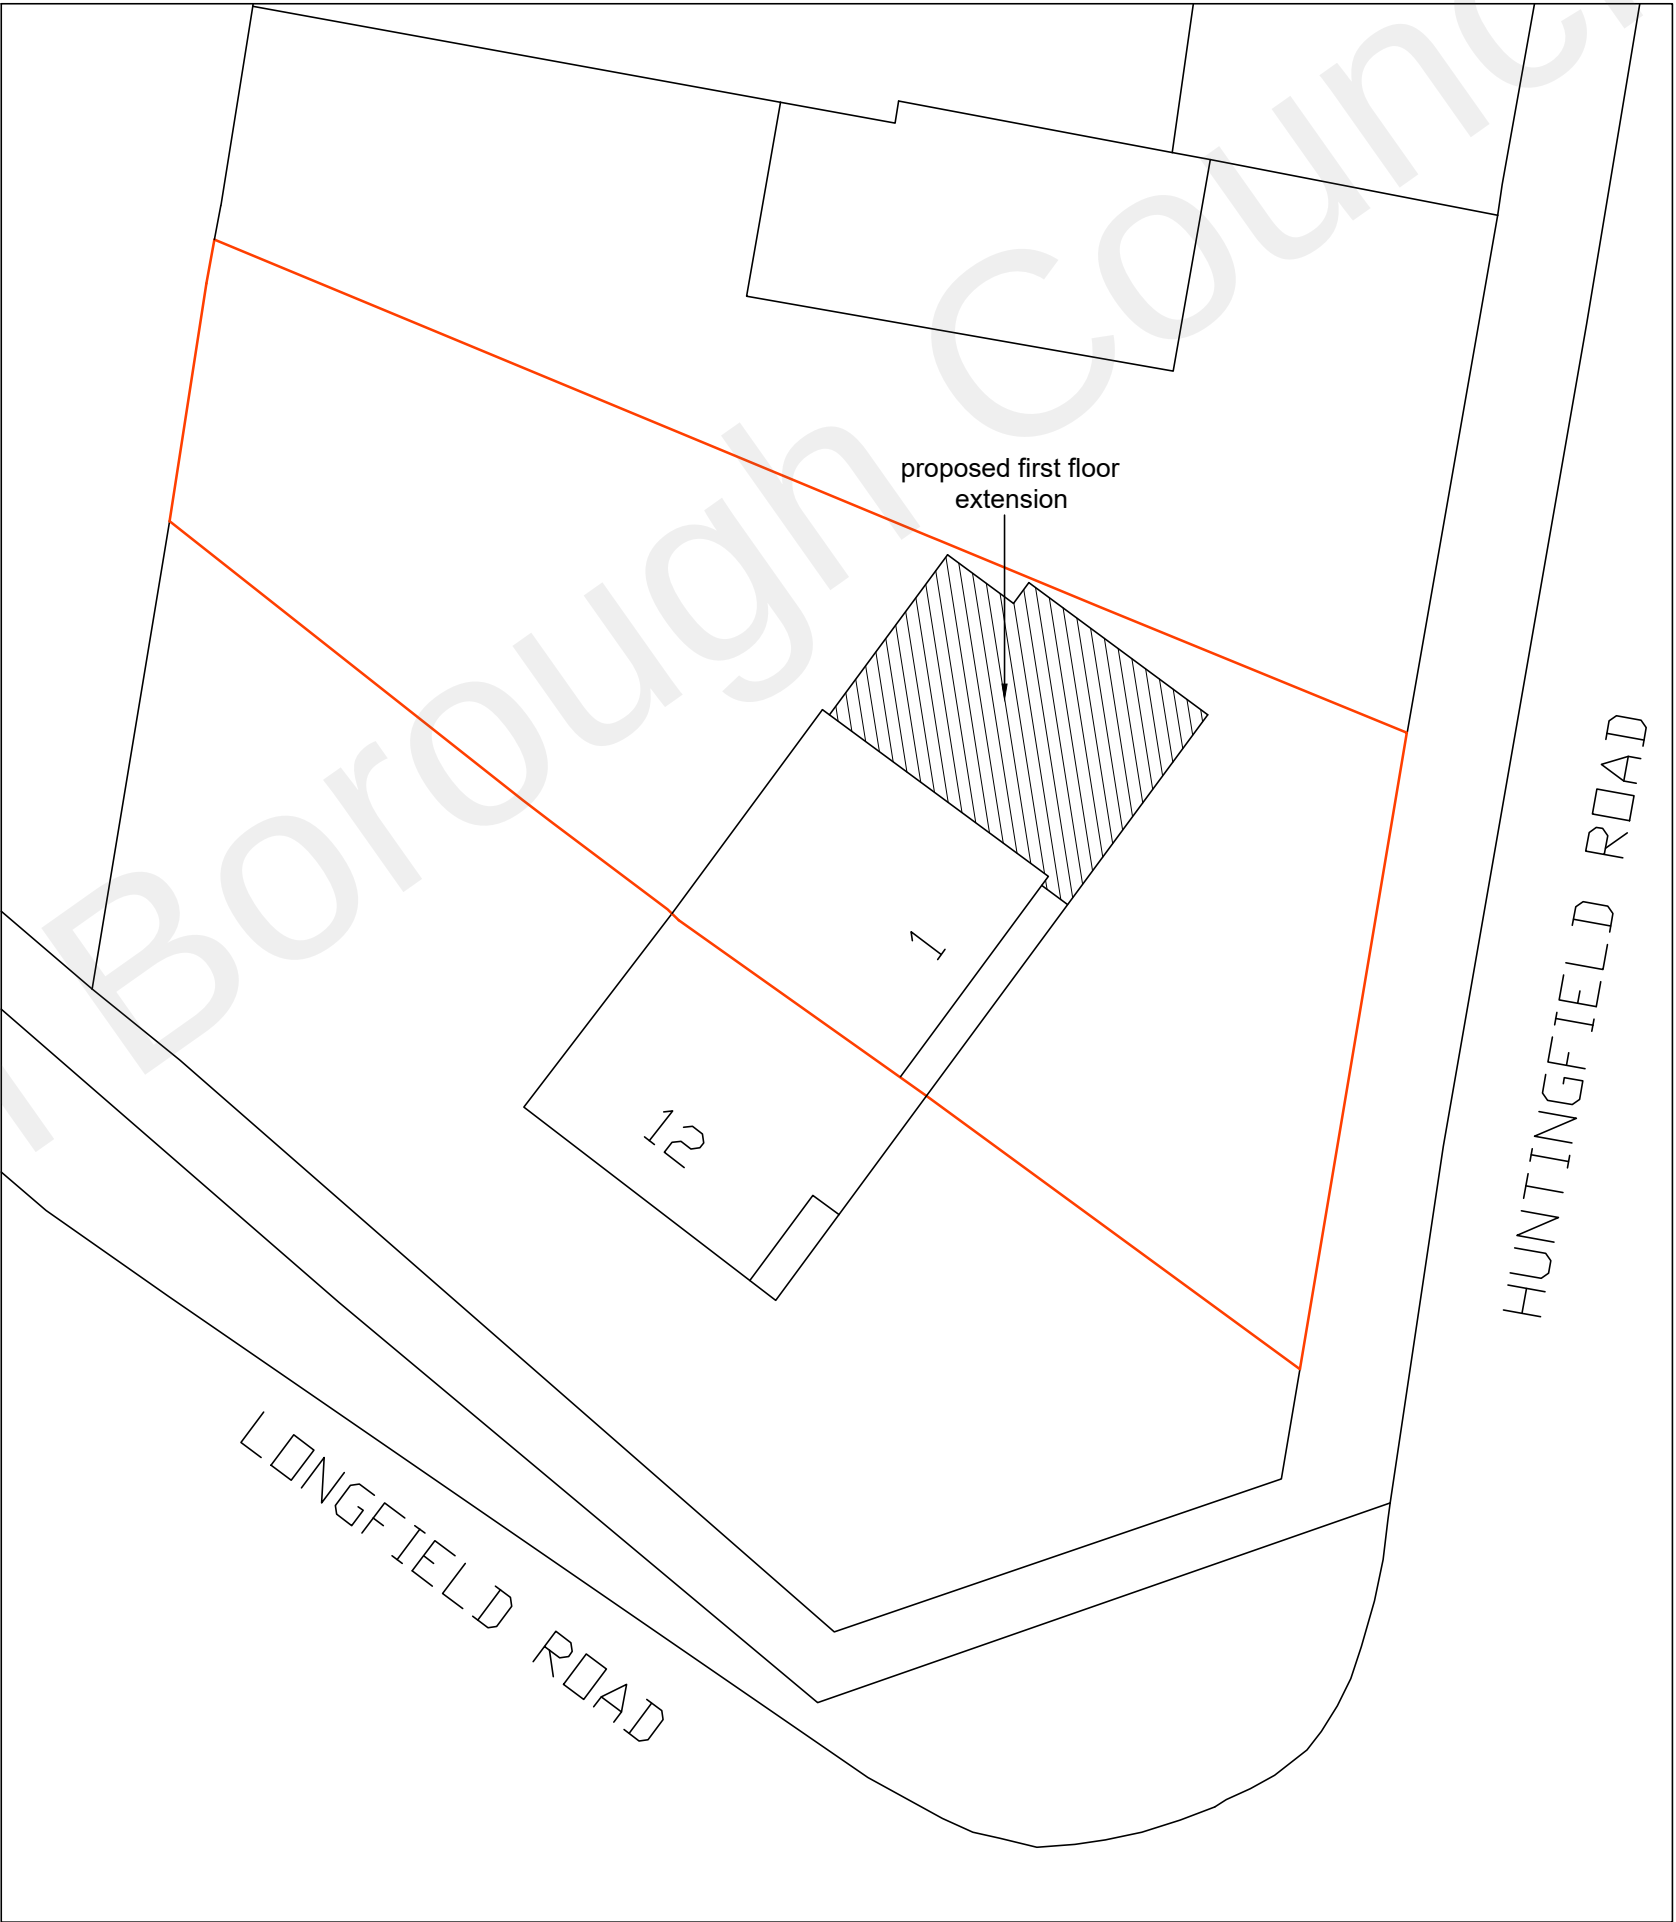

BLOCK PLAN
AS EXISTING
(1:200)

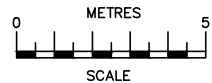

BLOCK PLAN
AS PROPOSED
(1:200)

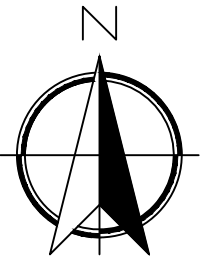

SCALE BAR @ 1:200

Date	No	Revision
Penfold Project Services		
Epmarket, Wrotham Road, Meopham, Kent, DA13 0JH Telephone: 01474 816690 e-mail: apenfold448@btinternet.com		
Job Title: 1 HUNTINGFIELD ROAD MEOPHAM KENT DA13 0EY		
Dwg Title: BLOCK PLANS AS EXISTING & AS PROPOSED		
Scale: 1:200 @ A2		
Dwg No.: 04		
Date: August 2022		