


PROPOSED DRW NX UK LTD 1No. 1.2m DISH I.D. No. EQU200000000291274
98° E.T.N. AT 33.5m TO BE INSTALLED ON TOWER LEG

PROPOSED DRW NX UK LTD 2No. SHF ODU I.D. No. EQU200000000291289 &
EQU200000000291290 E.T.N. AT 33.5m TO BE INSTALLED ON TOWER LEG

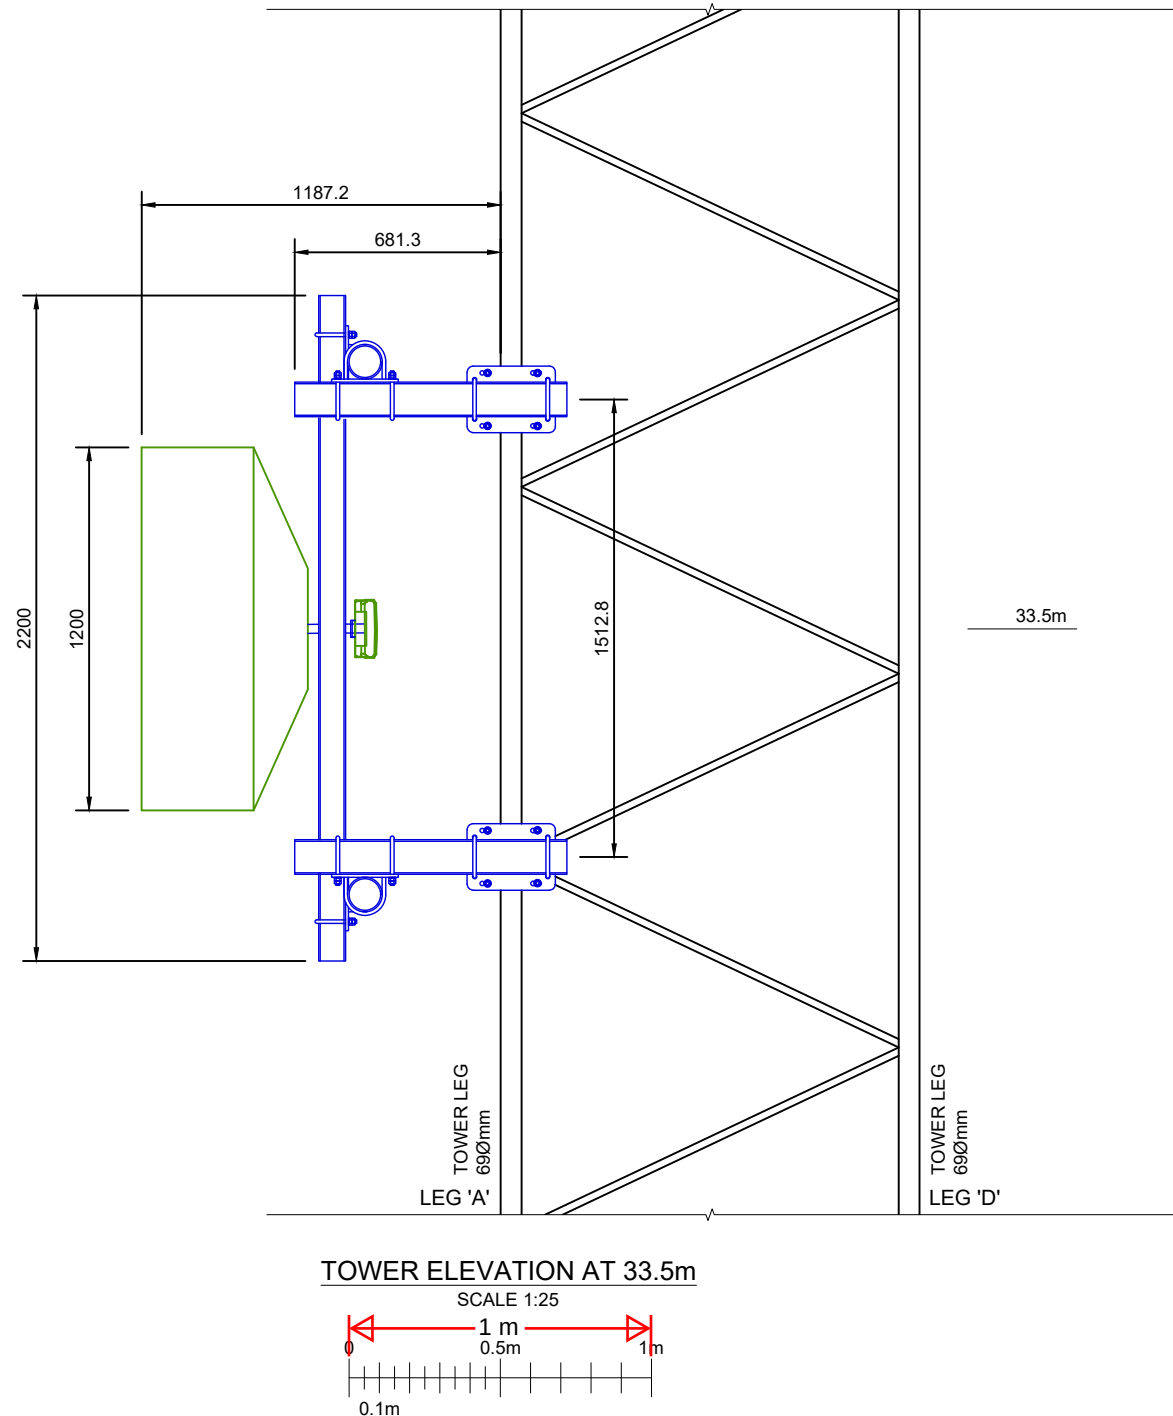

PROPOSED DISH DETAILS

I.D. No.	ITEM	TYPE / SIZE	BEARING	MEAN HEIGHT	FEEDER LENGTH	FEEDER TYPE	No. OF FEEDERS
EQU200000000291274	D2	1.2m DISH	98°E.T.N.	33.5m	40.0m	LDF4-50	3

©2020 Cellnex
All rights reserved. No part of this publication may be reproduced, stored in a retrieval system or transmitted in any form or by any means (Electronic, Mechanical, Photocopying, Recording or otherwise), without the prior written consent of the Company.

NOTES

PROJ No.	COL.MOD.UK.0002194
18.A	COL.MOD.UK.0002194 PLANNING ISSUE
18	COM-0026193 AS BUILT
17	202881 PLANNING ISSUE
16	200969 DECOM
15	193734 AS BUILT
ISS	REVISION



CELLNEX UK
R+, 4TH FLOOR, 2 BLA GRAVE STREET, READING, RG1 1AZ
Tel. 020 4526 8553

SITE No	1490517
INN ON THE LAKE	
INN ON THE LAKE HOTEL	
OFF WATLING STREET (A2)	
GRAVESEND	
KENT	
DA12 3HB	
NGR	TQ 67660 69840
OS GRID	567660 169840
TITLE	ANTENNA ELEVATION DETAIL PROPOSED DRW NX UK LTD
SCALE	1:25
DRAWN	IM
APPROVED	28/05/11
DRG No.	Sheet 1 of 1
1490517-32-152-MD018	Rev

FEINT DETAILS INDICATE LOCATIONS
RESERVED FOR OTHER PROPOSALS
WHICH MAY BE THE SUBJECT OF
SEPARATE APPLICATIONS