


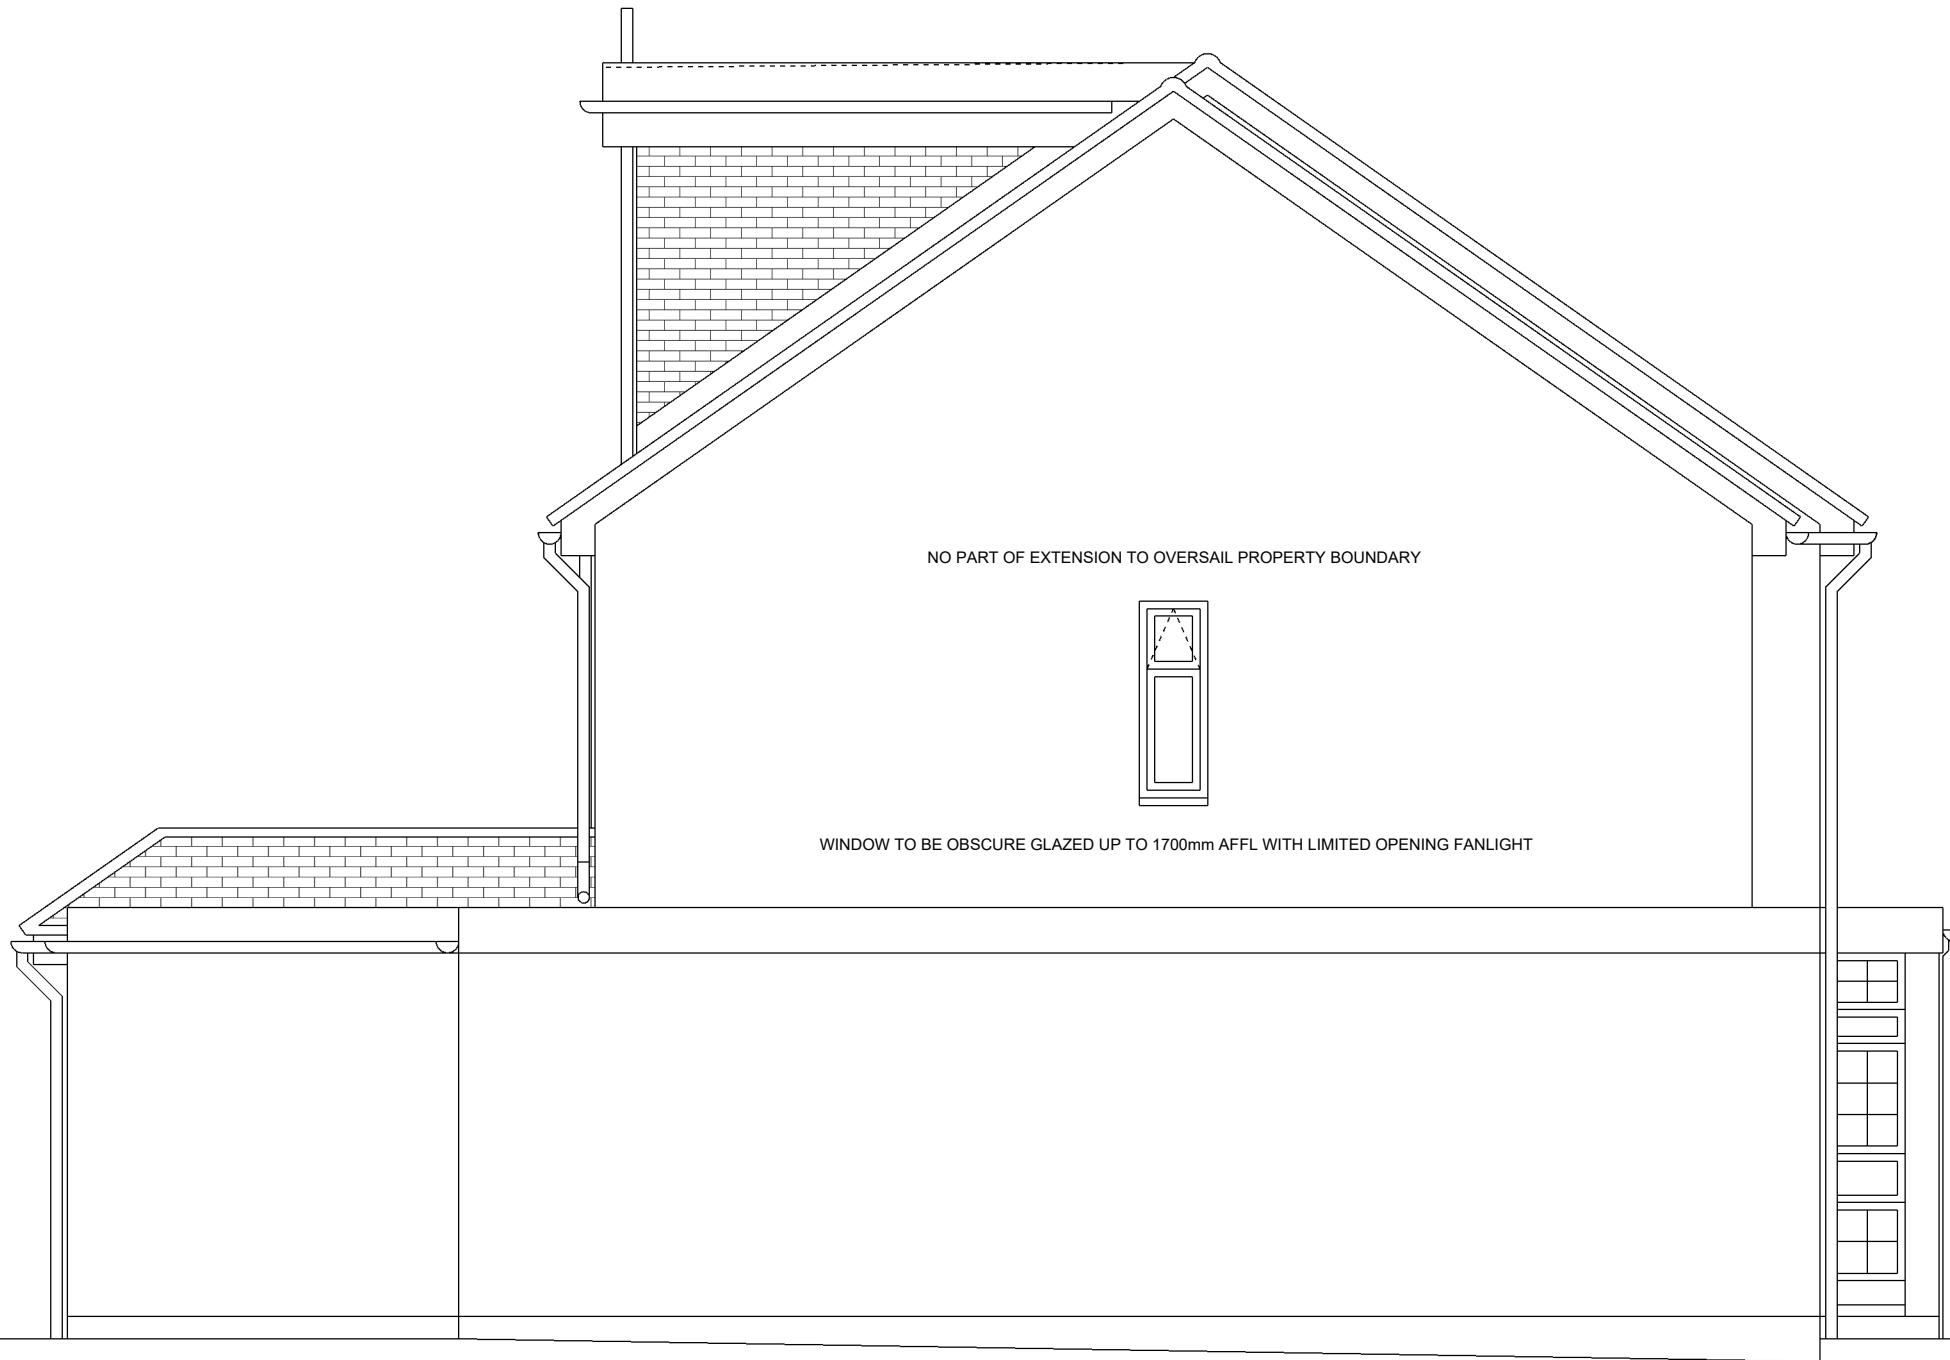

EXTERNAL MATERIALS

ROOF

GREY EPDM/GRP FLAT ROOF FINISH AND PITCHED ROOF TILES TO MATCH EXISTING

EXTERNAL WALL

BRICKWORK TO MATCH EXISTING

EXTERNAL DOORS, WINDOWS AND ROOFLIGHTS

WHITE RAL9010 TIMBER/METAL/UPVC FRAMED CLEAR/OPAQUE DOUBLE GLAZED TO MATCH EXISTING

RAINWATER AND SANITATION GOODS

BLACK METAL/UPVC TO MATCH EXISTING