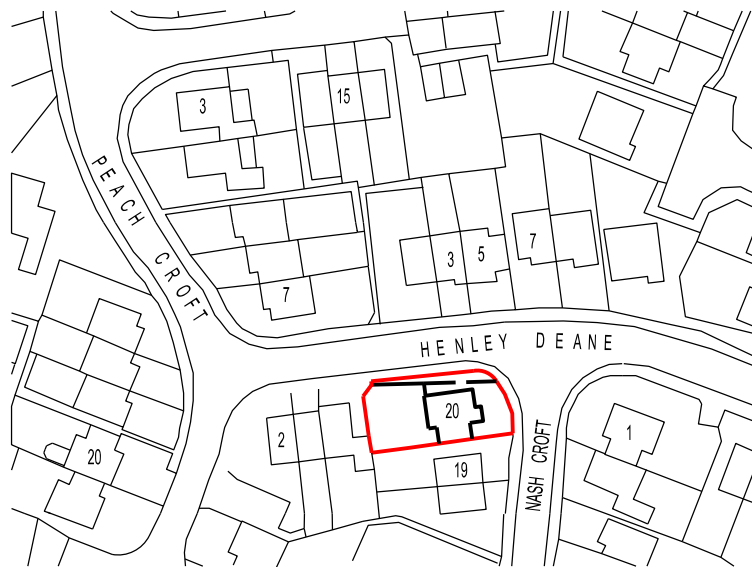


REVISION	DATE
ARCHITECT TA ARCHITECTS 11 JOYDENS WOOD ROAD BEXLEY KENT DA5 2HS Tel 07905 130591 ta140256@gmail.com	
JOB PROPOSED REAR EXTENSION AT 20 NASHCROFT NORTHFLEET DA11 8SY	
DRAWING SITE LOCATION PLAN	
SCALE 1:1250 AT A4	DATE JAN 2024
DRAWING NO. DG/21	