


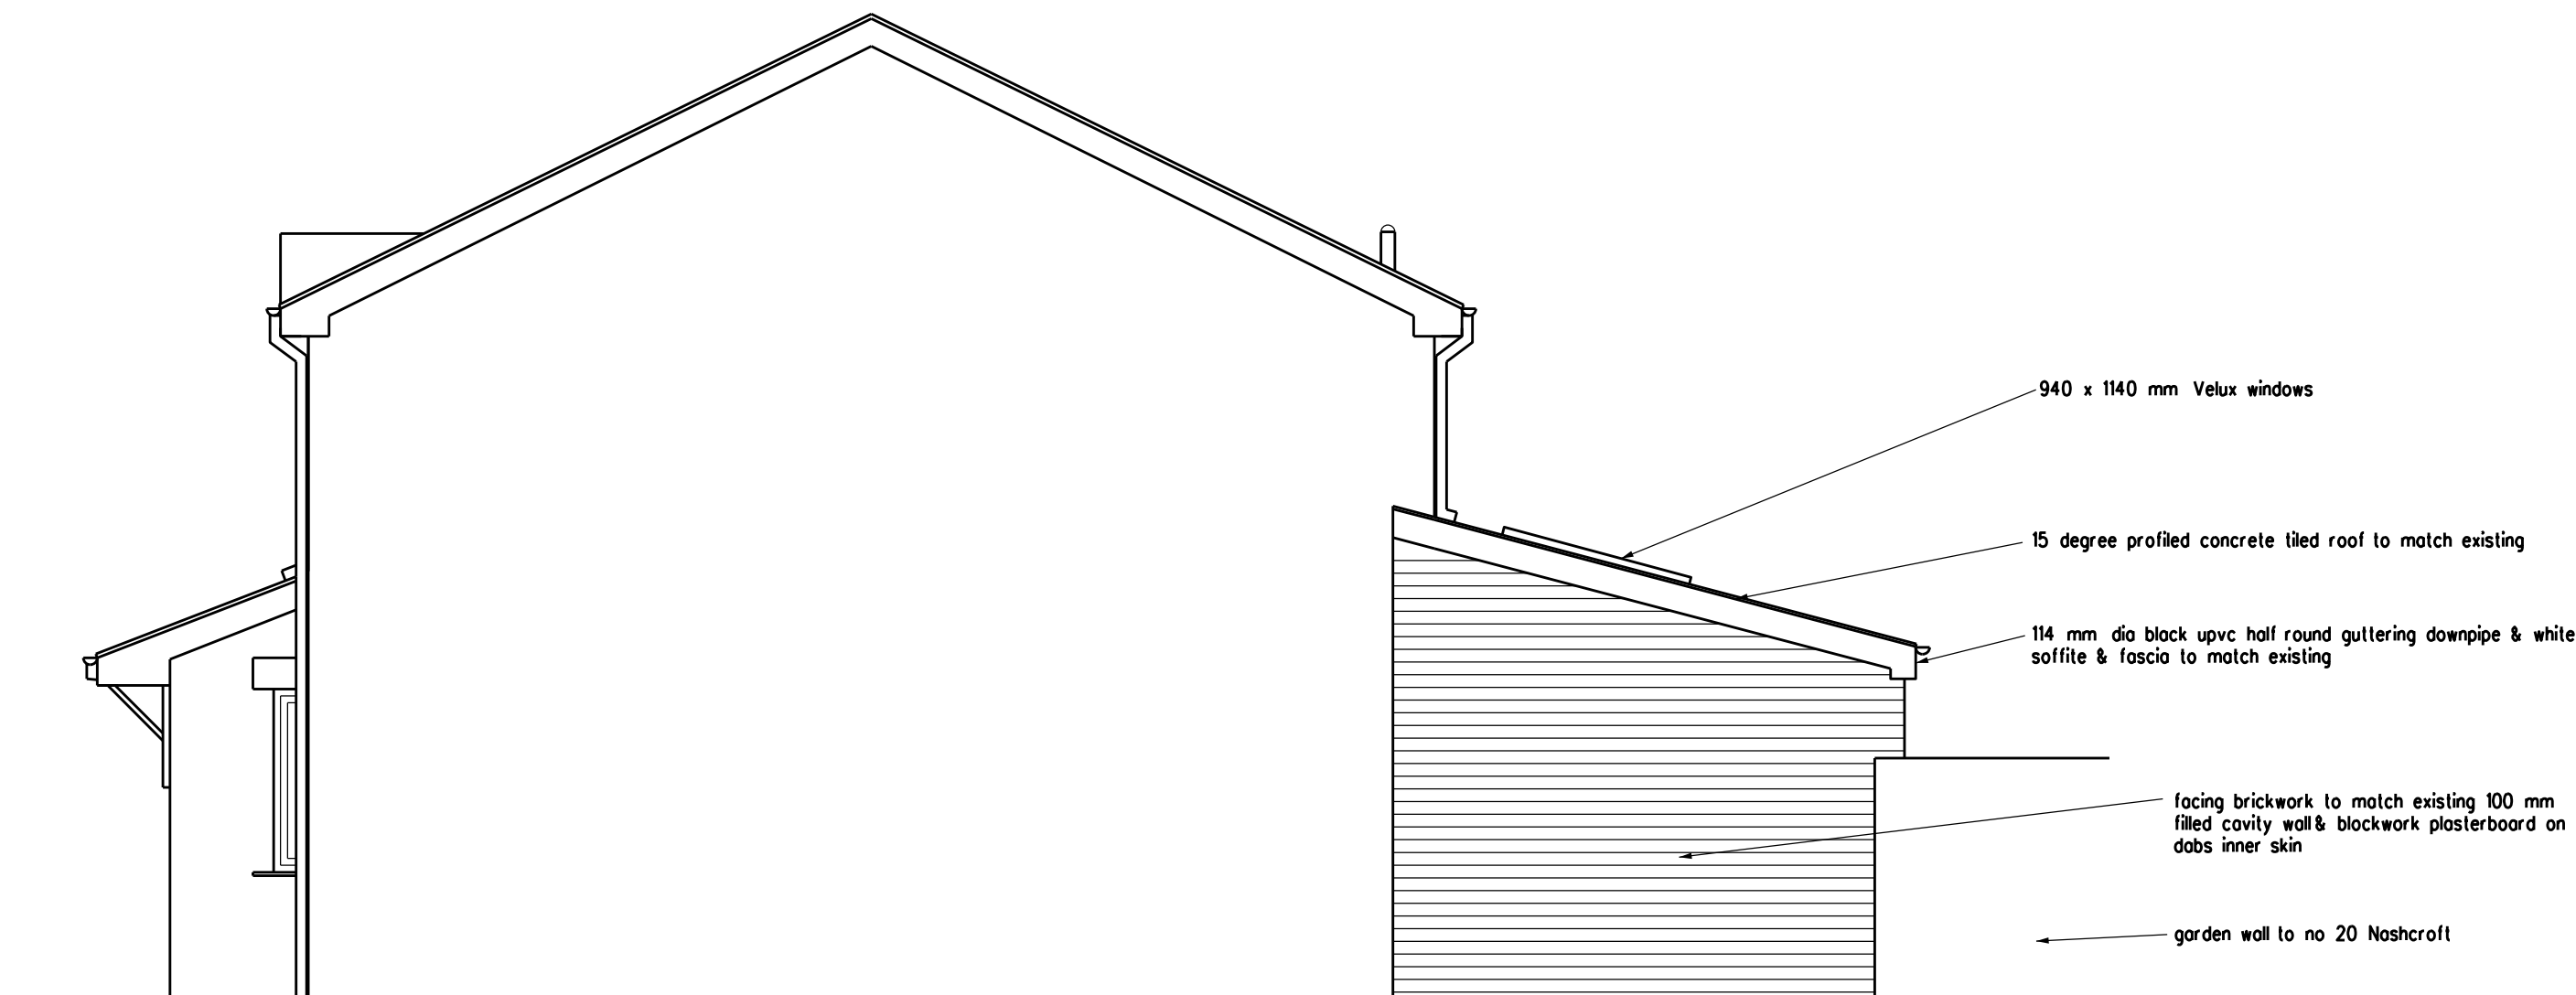

PLANNING APPLICATION

REVISION DATE

ARCHITECT
TA ARCHITECTS
11 JOYDENS WOOD ROAD BEXLEY
KENT DA5 2HS Tel 07905 130591
ta140256@googlemail.com

JOB
PROPOSED REAR EXTENSION
AT 20 NASHCROFT
NORTHFLEET DA11 8SY

DRAWING
PROPOSED SIDE ELEVATION
FACING HENLEY DEANE

SCALE DATE
1:50 AT A3 JAN 2024

DRAWING NO.
DG/16

