



Proposed Block Plan - Scale 1:500

Proposed Demolition of existing dwelling and erection of a 4-bed detached replacement dwelling at Courtlands, Gravesend Road, Shorne, Gravesend, Kent. DA12 3JR.
Variation to Planning Approval Reference 20221133

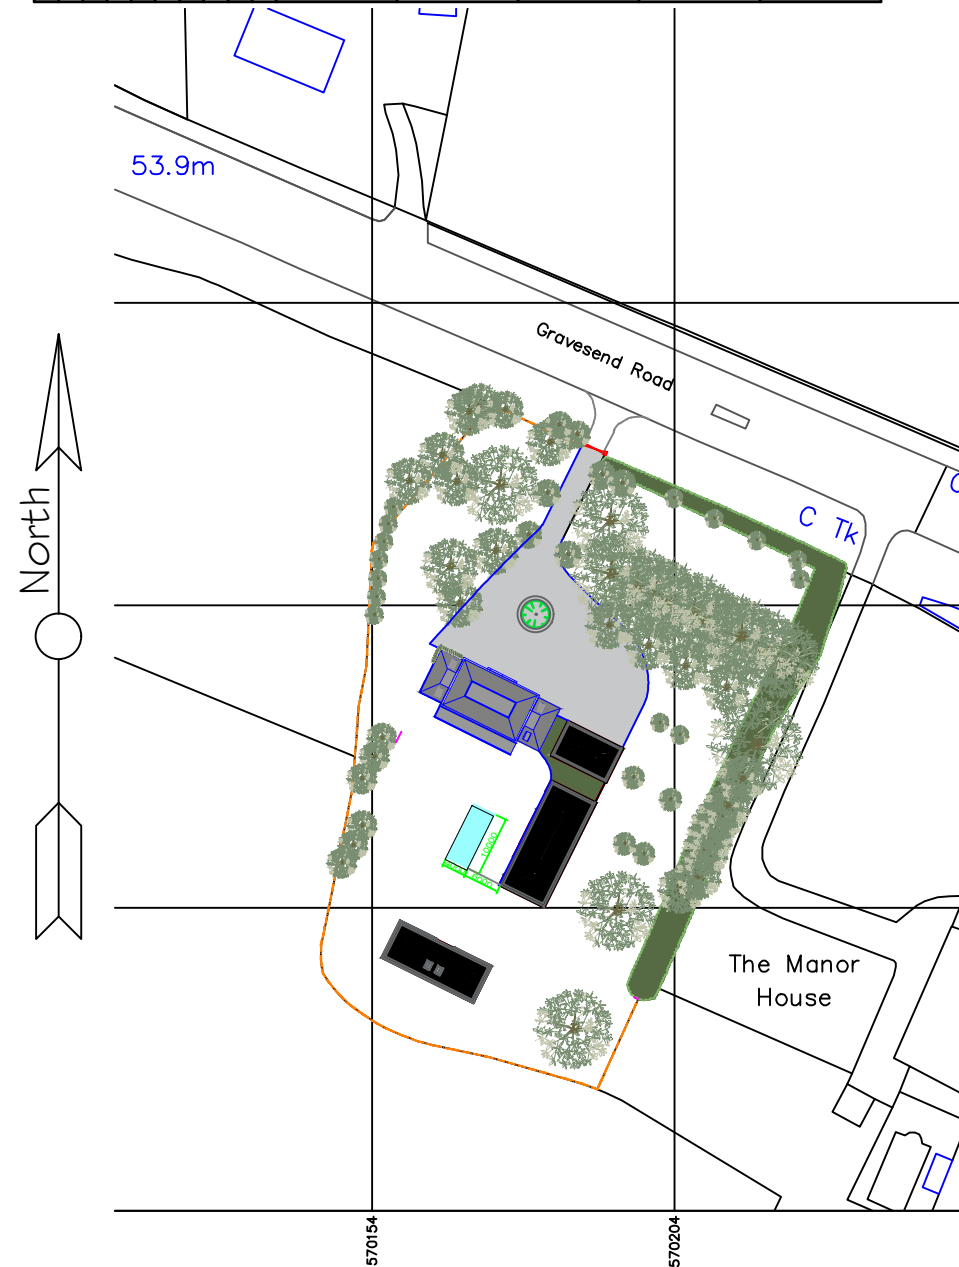

Proposed Site Location Plan
- Scale 1:1250

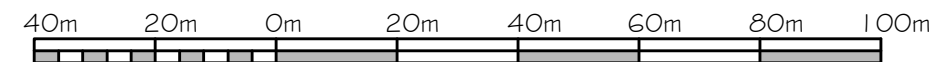

SEVENCROFT LTD.

277 Canterbury Road, Kennington
Ashford, Kent TN24 9QW
Tel. : 01233 625553
e-mail : sevincroft@hotmail.co.uk

Date July 2024
Drawing No. 2024/10/11 @A3