


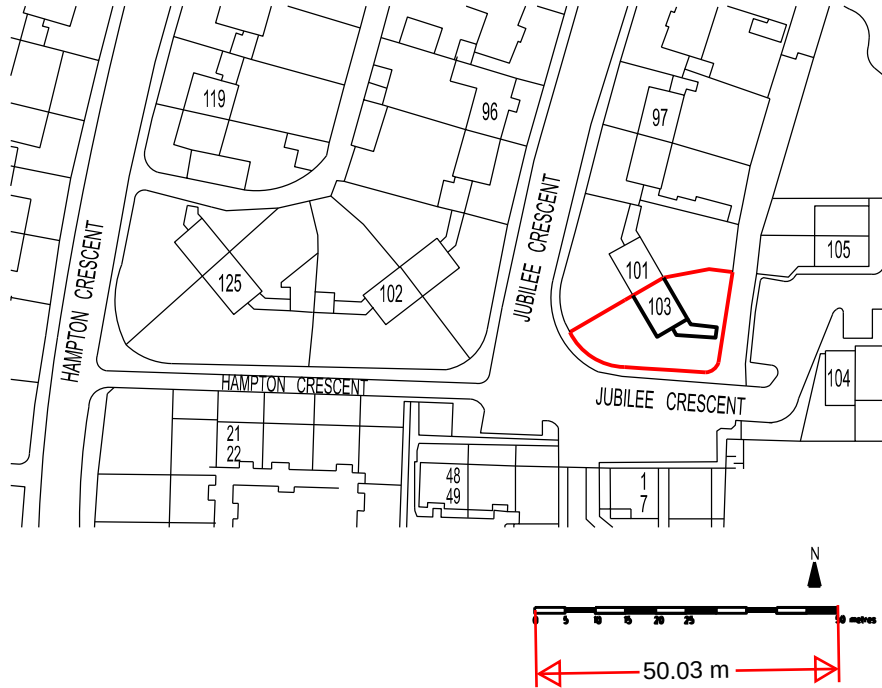

REVISION	DATE
ARCHITECT TA ARCHITECTS 11 JOYDENS WOOD ROAD BEXLEY KENT DA5 2HS Tel 07905 130591 ta140256@googlemail.com	
JOB PROPOSED DOUBLE STOREY SIDE EXTENSION 103 JUBILEE CRESCENT GRAVESEND KENT DA12 4JQ	
DRAWING SITE LOCATION PLAN	
SCALE 1:1250 AT A4	DATE MAY 2024
DRAWING NO. SM/01	