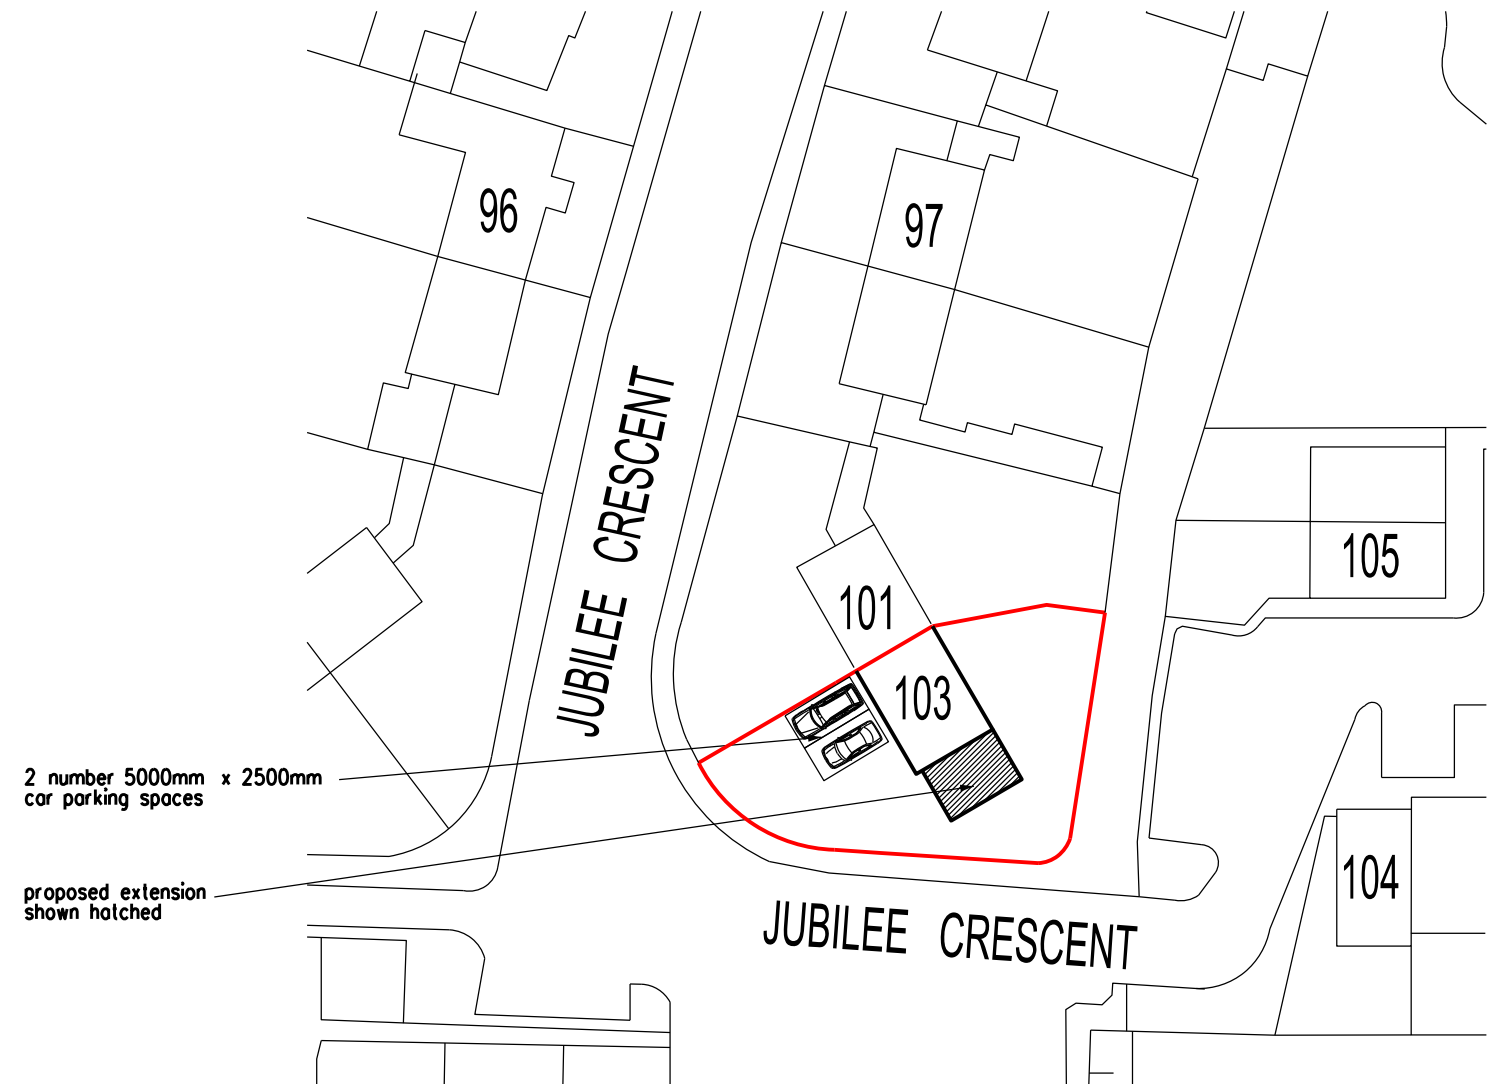
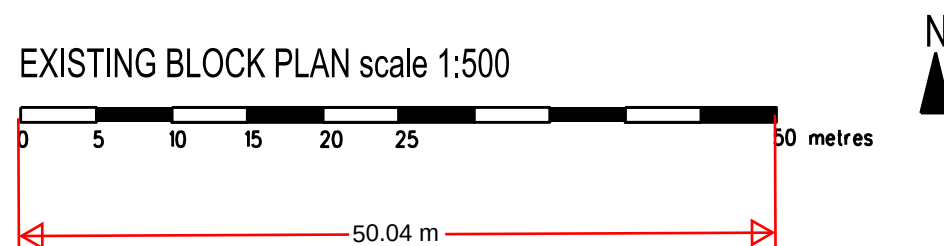
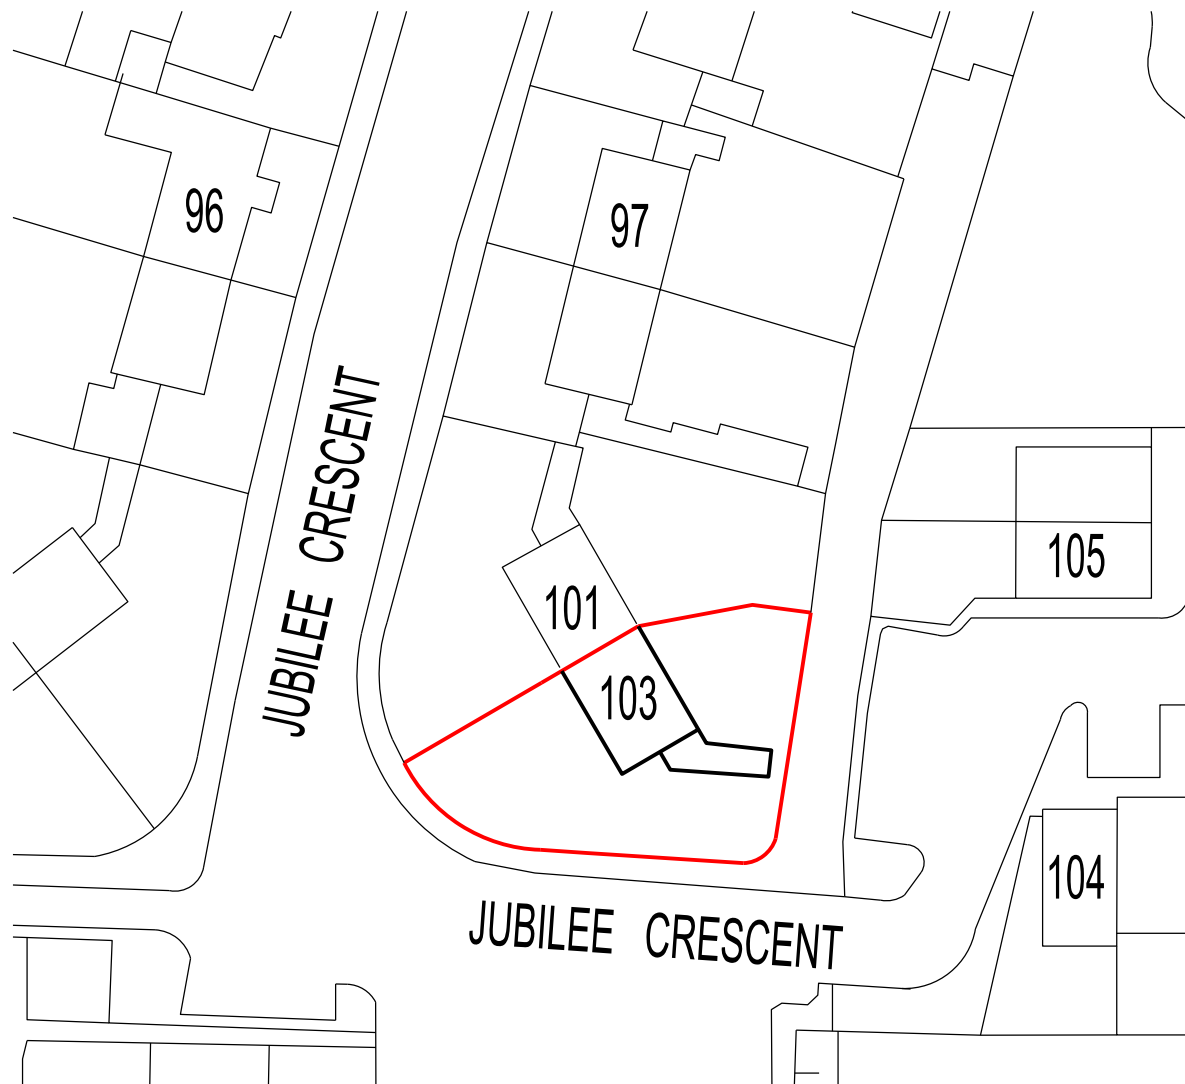


A. Redrawn	30/08/2024
REVISION	DATE
ARCHITECT TA ARCHITECTS 11 JOYDENS WOOD ROAD BEXLEY KENT DA5 2HS Tel 07905 130591 ta140256@gmail.com	
JOB PROPOSED DOUBLE STOREY SIDE EXTENSION 103 JUBILEE CRESCENT GRAVESEND KENT DA12 4JQ	
DRAWING EXISTING & PROPOSED SITE BLOCK PLANS	
SCALE 1: 500 AT A3	DATE MAY 2024
DRAWING NO. SM/02 A	