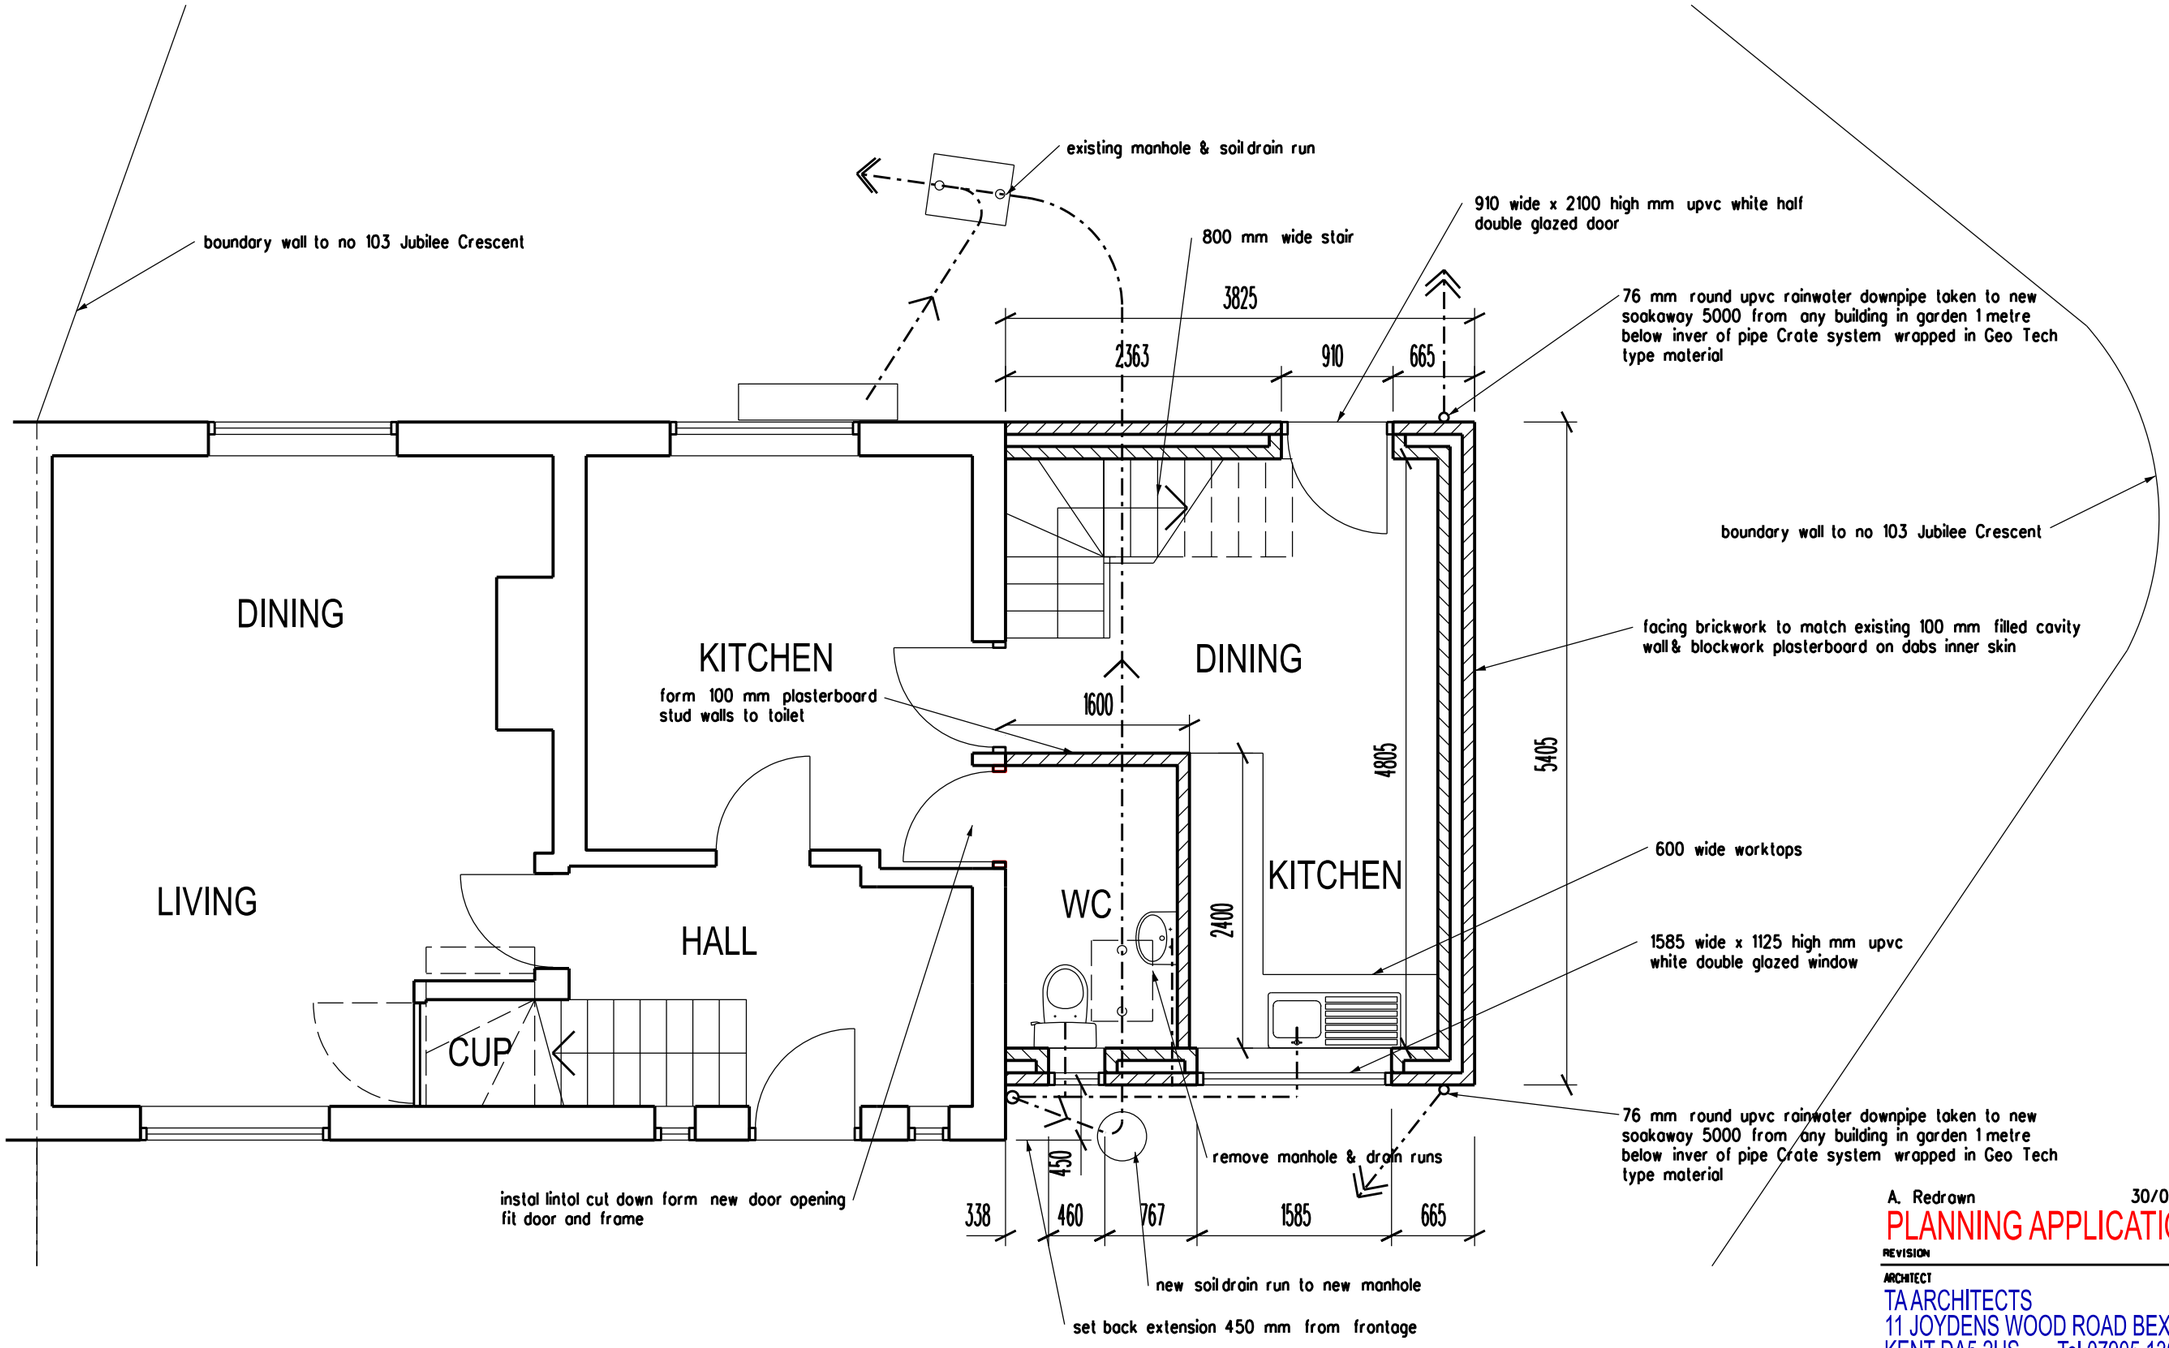

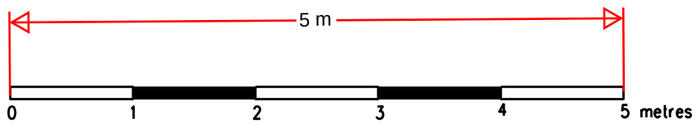

REVISION	DATE
A. Redrawn	30/08/2024

PLANNING APPLICATION

ARCHITECT

TA ARCHITECTS
11 JOYDENS WOOD ROAD BEXLEY
KENT DA5 2HS Tel 07905 130591
ta140256@googlemail.com

JOB

PROPOSED DOUBLE STOREY SIDE EXTENSION AT
103 JUBILEE CRESCENT
GRAVESEND KENT DA12 4JQ

DRAWING

PROPOSED GROUND FLOOR PLAN

SCALE 1:50 AT A3

DATE APRIL 2024

DRAWING NO. SM/04 A