


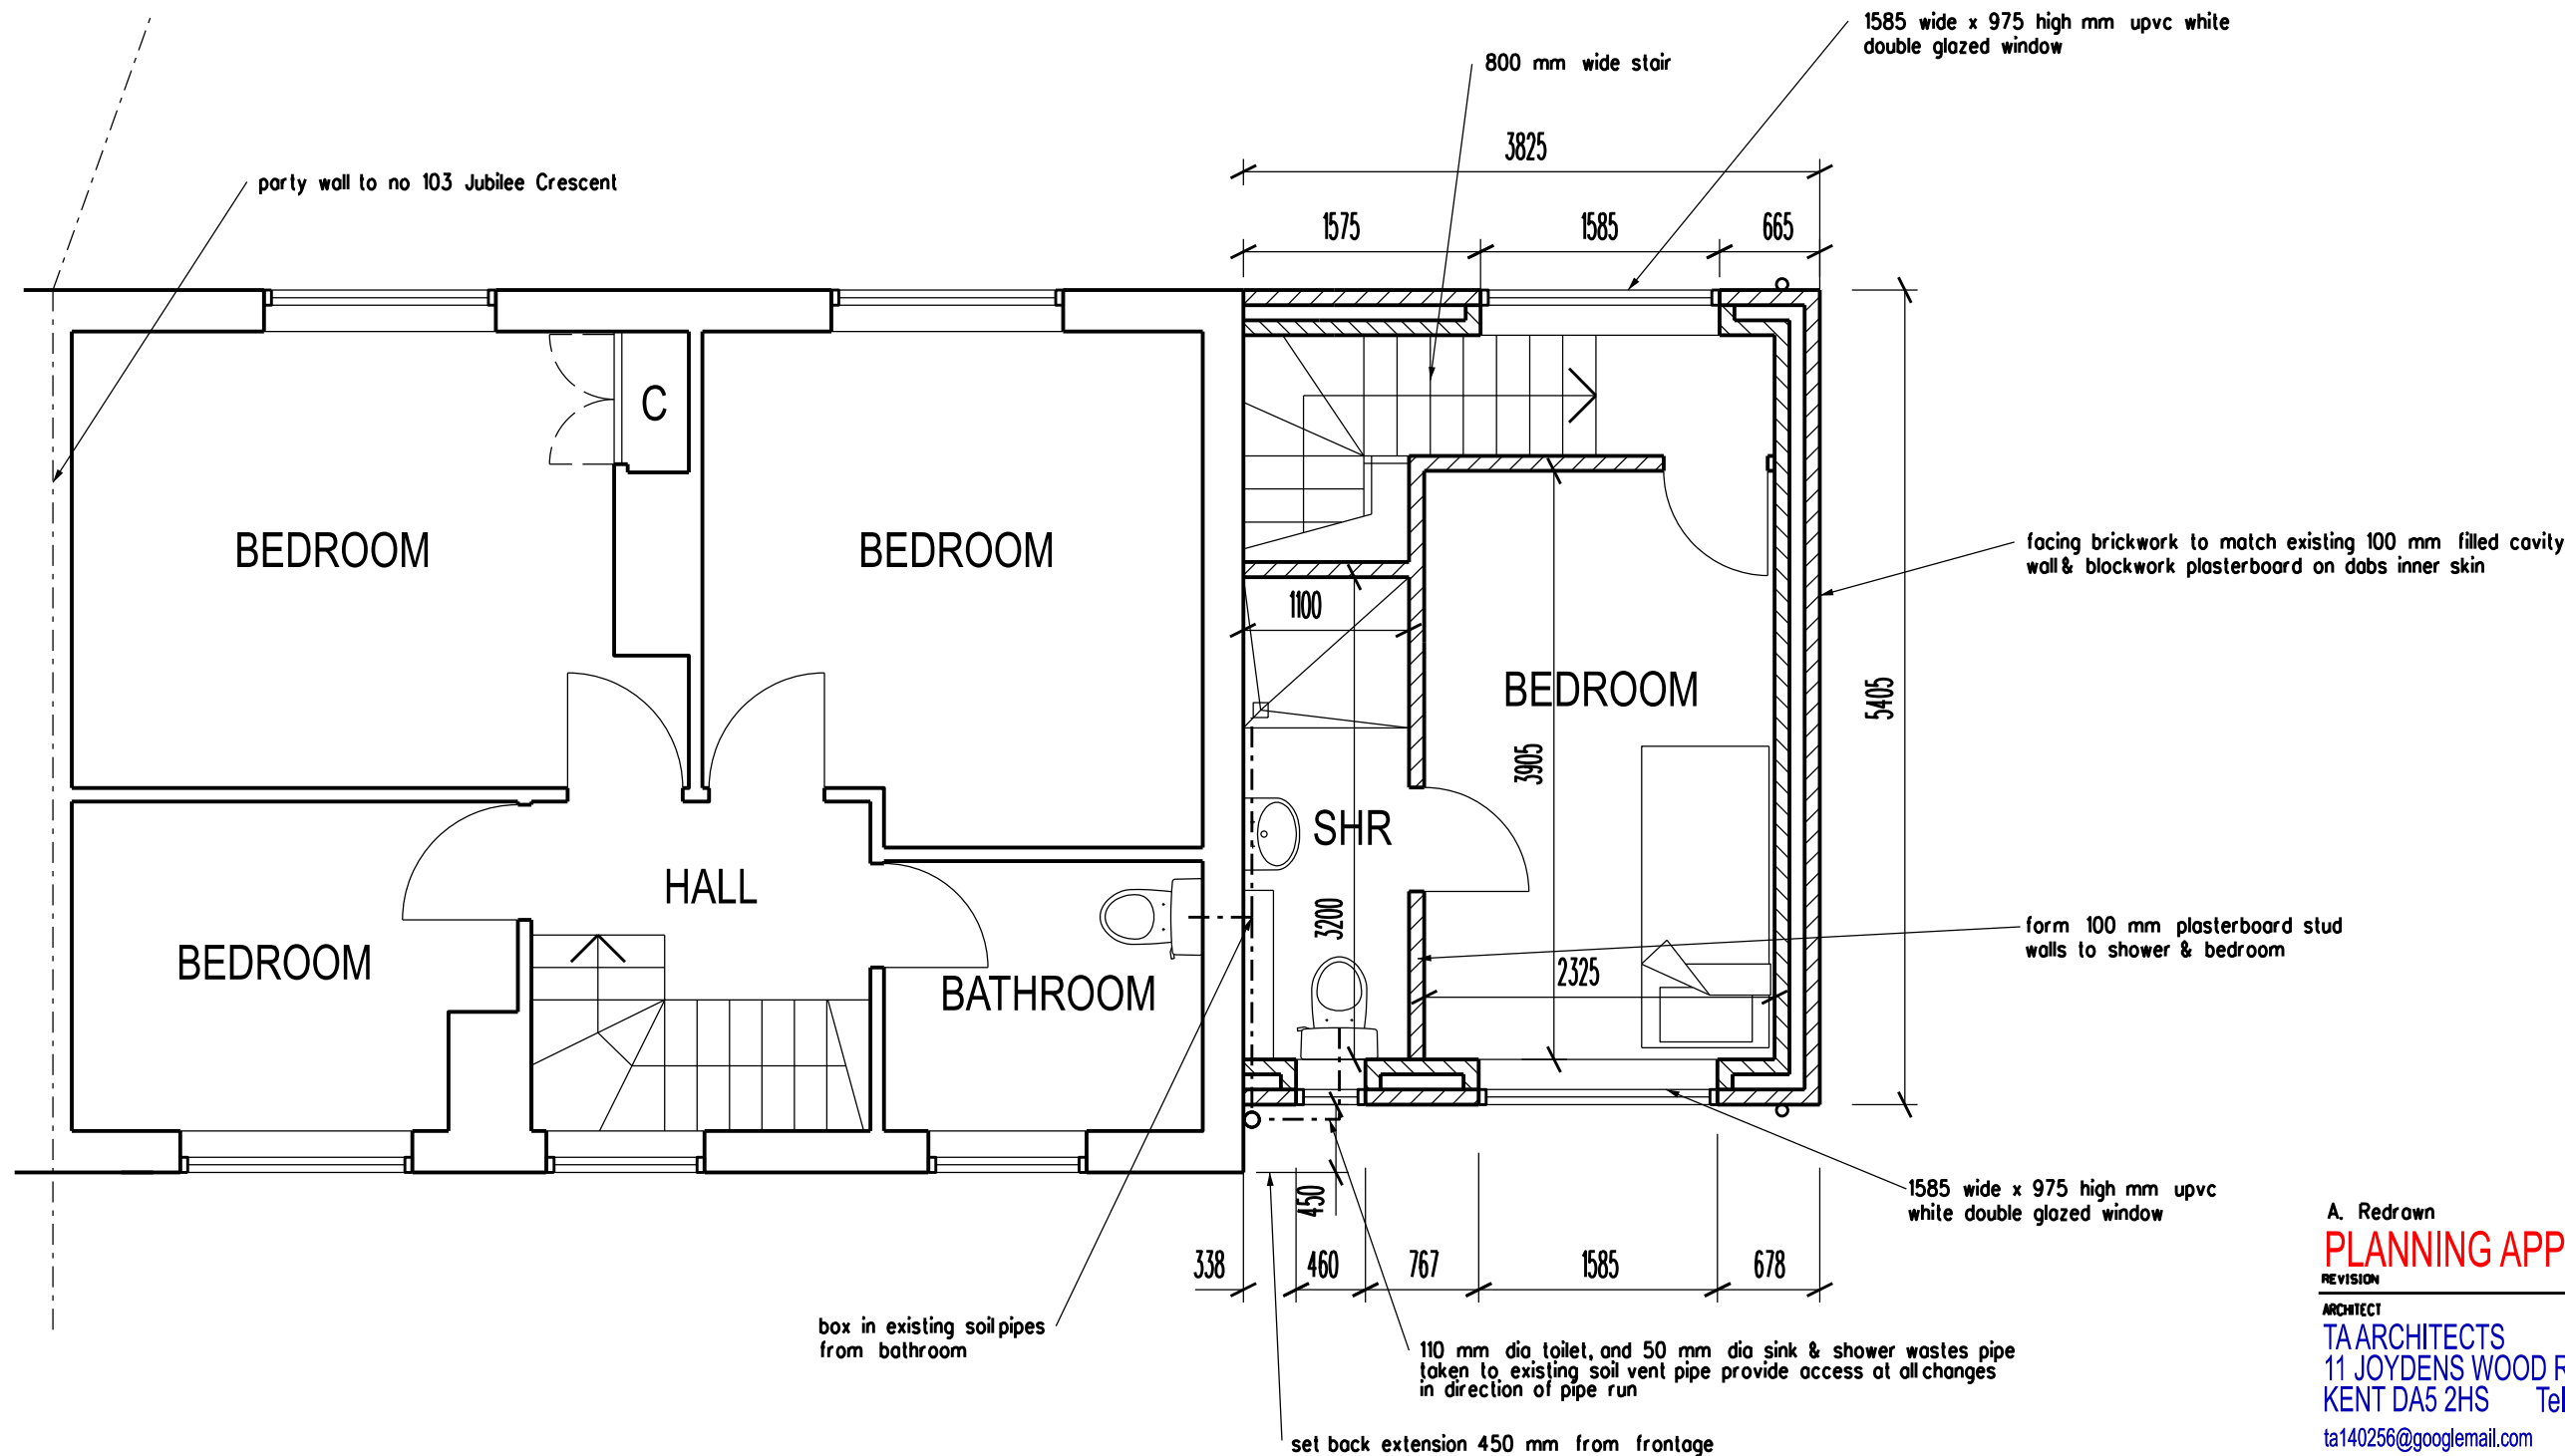

A. Redrawn		30/08/2024
PLANNING APPLICATION		
REVISION	DATE	
ARCHITECT		
TAARCHITECTS		
11 JOYDENS WOOD ROAD BEXLEY		
KENT DA5 2HS Tel 07905 130591		
ta140256@googlemail.com		
JOB		
PROPOSED DOUBLE STOREY		
SIDE EXTENSION AT		
103 JUBILEE CRESCENT		
GRAVESEND KENT DA12 4JQ		
DRAWING		
PROPOSED FIRST FLOOR		
PLAN		
SCALE	DATE	
1:50 AT A3	APRIL 2024	
DRAWING NO.		
SM/05 A		