


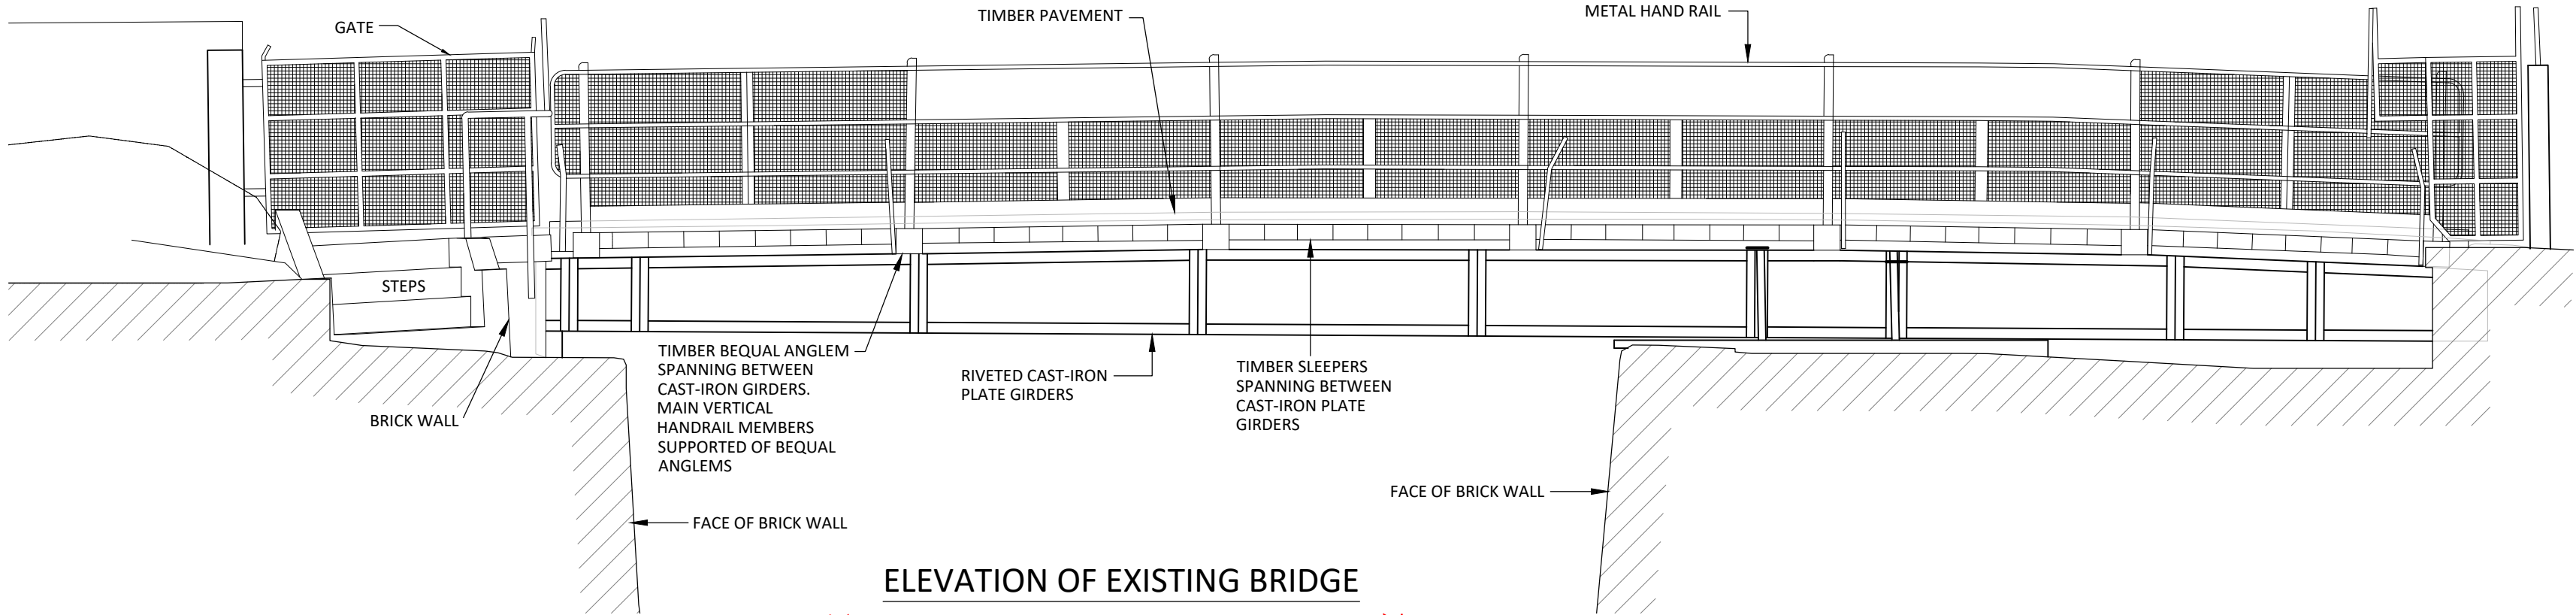
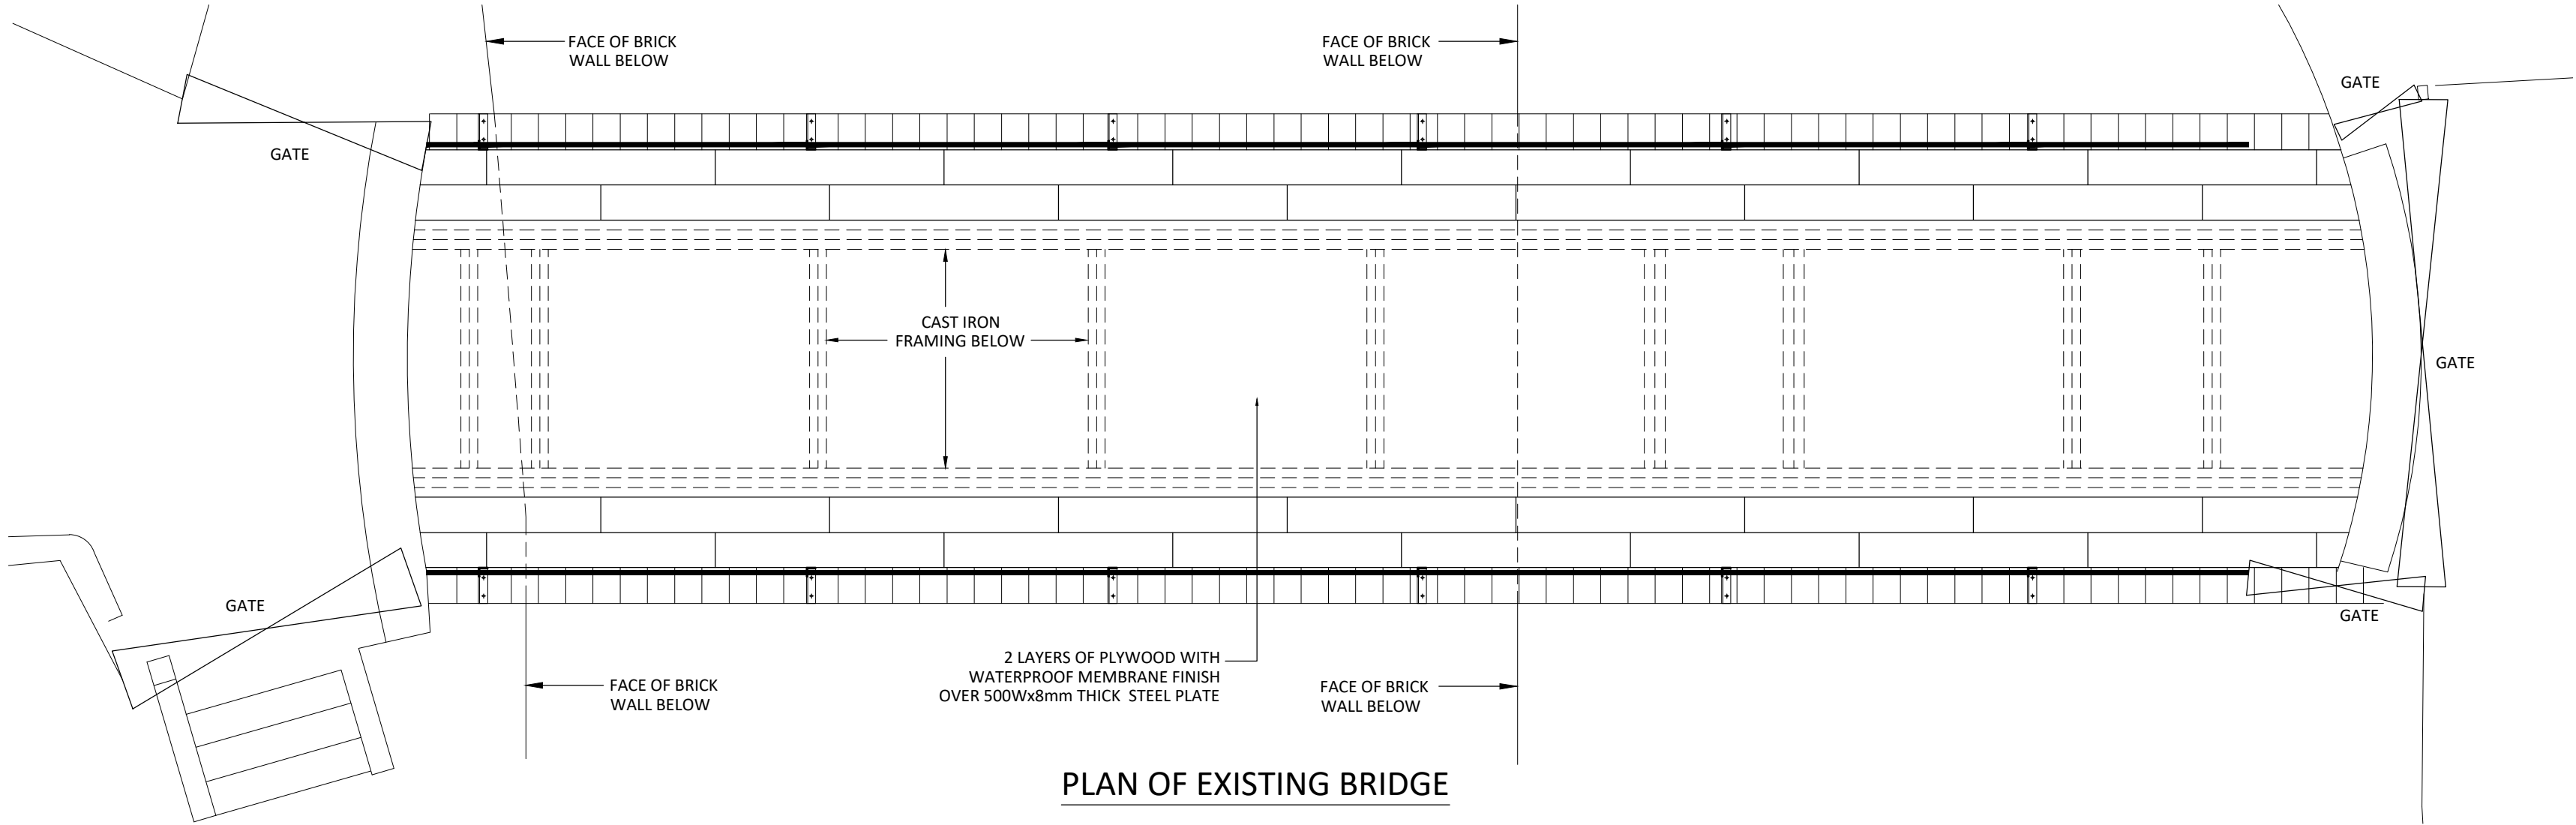


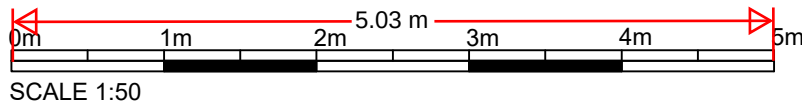



ELEVATION OF EXISTING BRIDGE

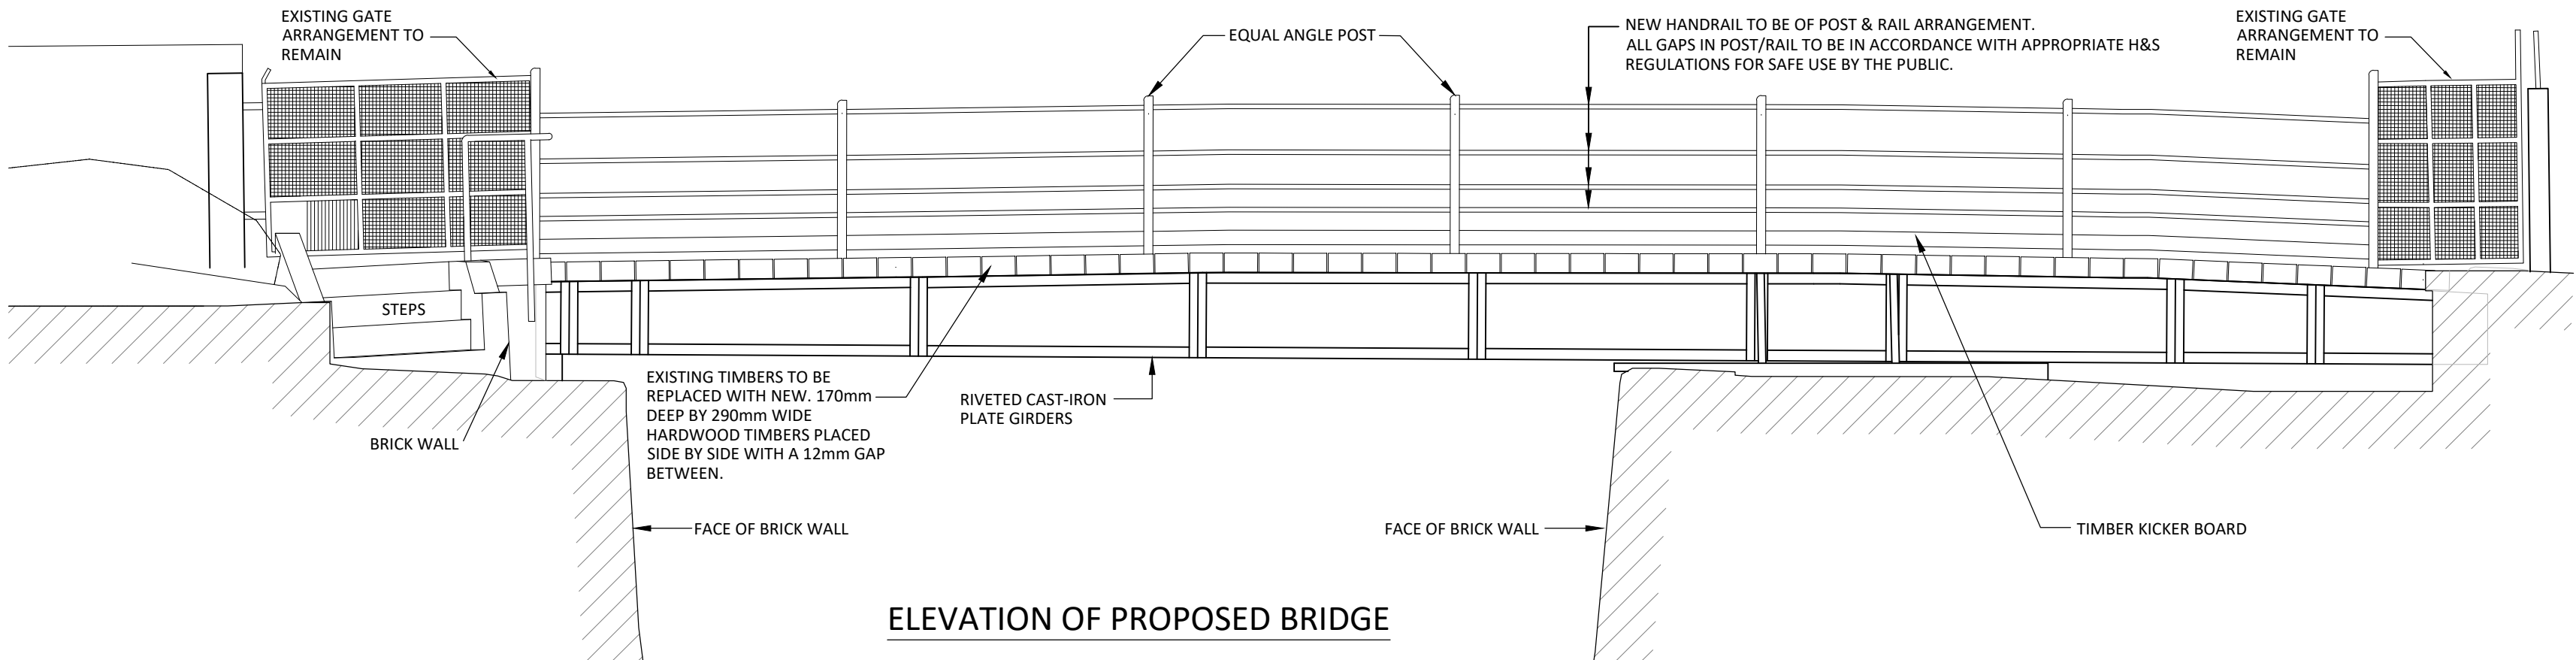


PLAN OF EXISTING BRIDGE

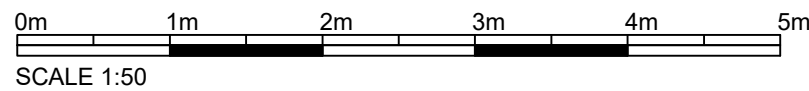

ELEVATION OF PROPOSED BRIDGE

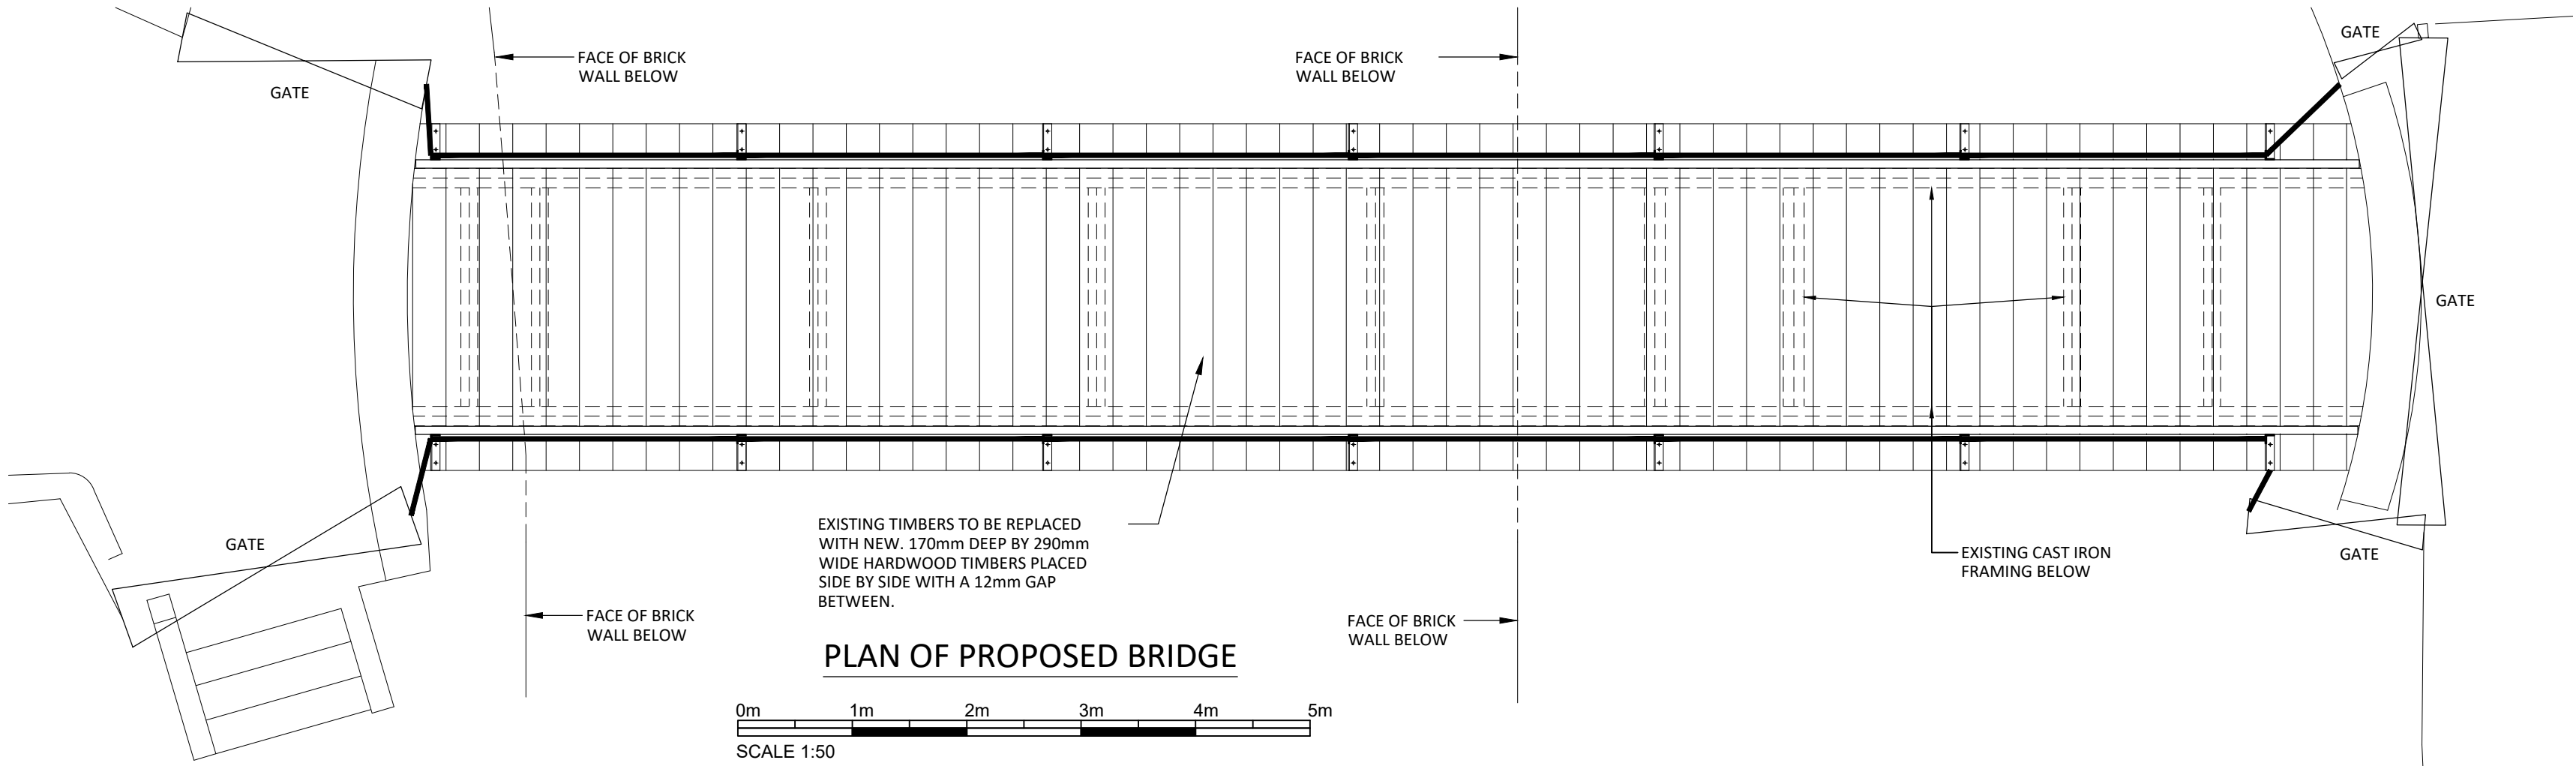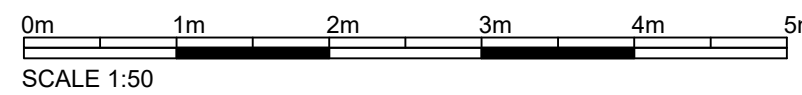

PLAN OF PROPOSED BRIDGE

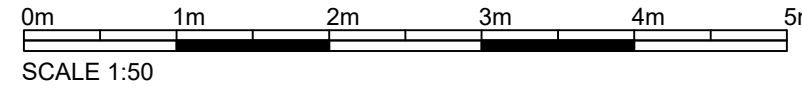

FOR EXISTING / PROPOSED PART BRIDGE
ELEVATIONS & SECTIONS REFER DRAWING
No. 12428-PP-00-XX-DR-S-0001

FOR BLOCK PLAN AT 1: 500
SCALE REFER TO DRAWING No.
12428-PP-00-XX-DR-S-0002

GENERAL NOTES

- 1.1. THIS DRAWING IS COPYRIGHT AND SHOULD NOT BE REPRODUCED IN WHOLE OR PART WITHOUT THE WRITTEN CONSENT OF PATRICK PARSONS LTD.
- 1.2. DO NOT SCALE FROM THIS DRAWING.
- 1.3. ALL DIMENSIONS TO BE CHECKED ON SITE AND CO-ORDINATE WITH RELEVANT ARCHITECT'S DRAWINGS. ANY DISCREPANCIES TO BE REPORTED TO ENGINEER PRIOR TO CONSTRUCTION.
- 1.4. ALL DIMENSIONS IN mm UNLESS NOTED OTHERWISE.
- 1.5. ALL LEVELS IN METERS.
- 1.6. STRUCTURAL SIZES HEREON SHALL NOT BE MODIFIED WITHOUT THE WRITTEN APPROVAL OF THE ENGINEER.
- 1.7. THIS DRAWING IS TO BE REQUAL ANGLED IN CONJUNCTION WITH ALL RELEVANT ENGINEERS DRAWINGS.
- 1.8. ALL STRUCTURAL SIZES ARE AS PER APPROXIMATE SITE MEQUAL ANGLESUREMENTS.
- 1.9. ELEVATION HAS BEEN TAKEN FROM BRIDGE SURVEY DRAWING NO. MGS40185-E DATED 21.01.21 PROVIDED BY MURPHY GEOSPATIAL.

P1	ISSUED FOR INFORMATION.					
	ND	16.08.24	AG	16.08.24	AG	16.08.24
REV.	REVISION NOTE/COMMENT					
	DRW BY	DATE	CCK BY	DATE	APP BY	DATE



34 Candler Mews
Anyand Park Road
Twickenham
TW1 3JF
United Kingdom
T. +44 (0)208 538 9555
E. info@patrickparsons.co.uk
W. www.patrikparsons.co.uk

Client
THE EMBANKMENT MARINA
GRAVESEND LTD.

Project
GRAVESEND RIVERSIDE
PEDESTRIAN SWING BRIDGE

Drawing
PROPOSED ALTERATIONS
SHEET 2

Drawn ND	Date JUNE 2024
Patrick Parsons Project No. L20041	Scale @ A1 AS SHOWN
Status Description INFORMATION	Status S2
Drawing No. (project-originator-volume-level-type-role-number) 12428-PP-00-XX-DR-S-0003	Revision P1