




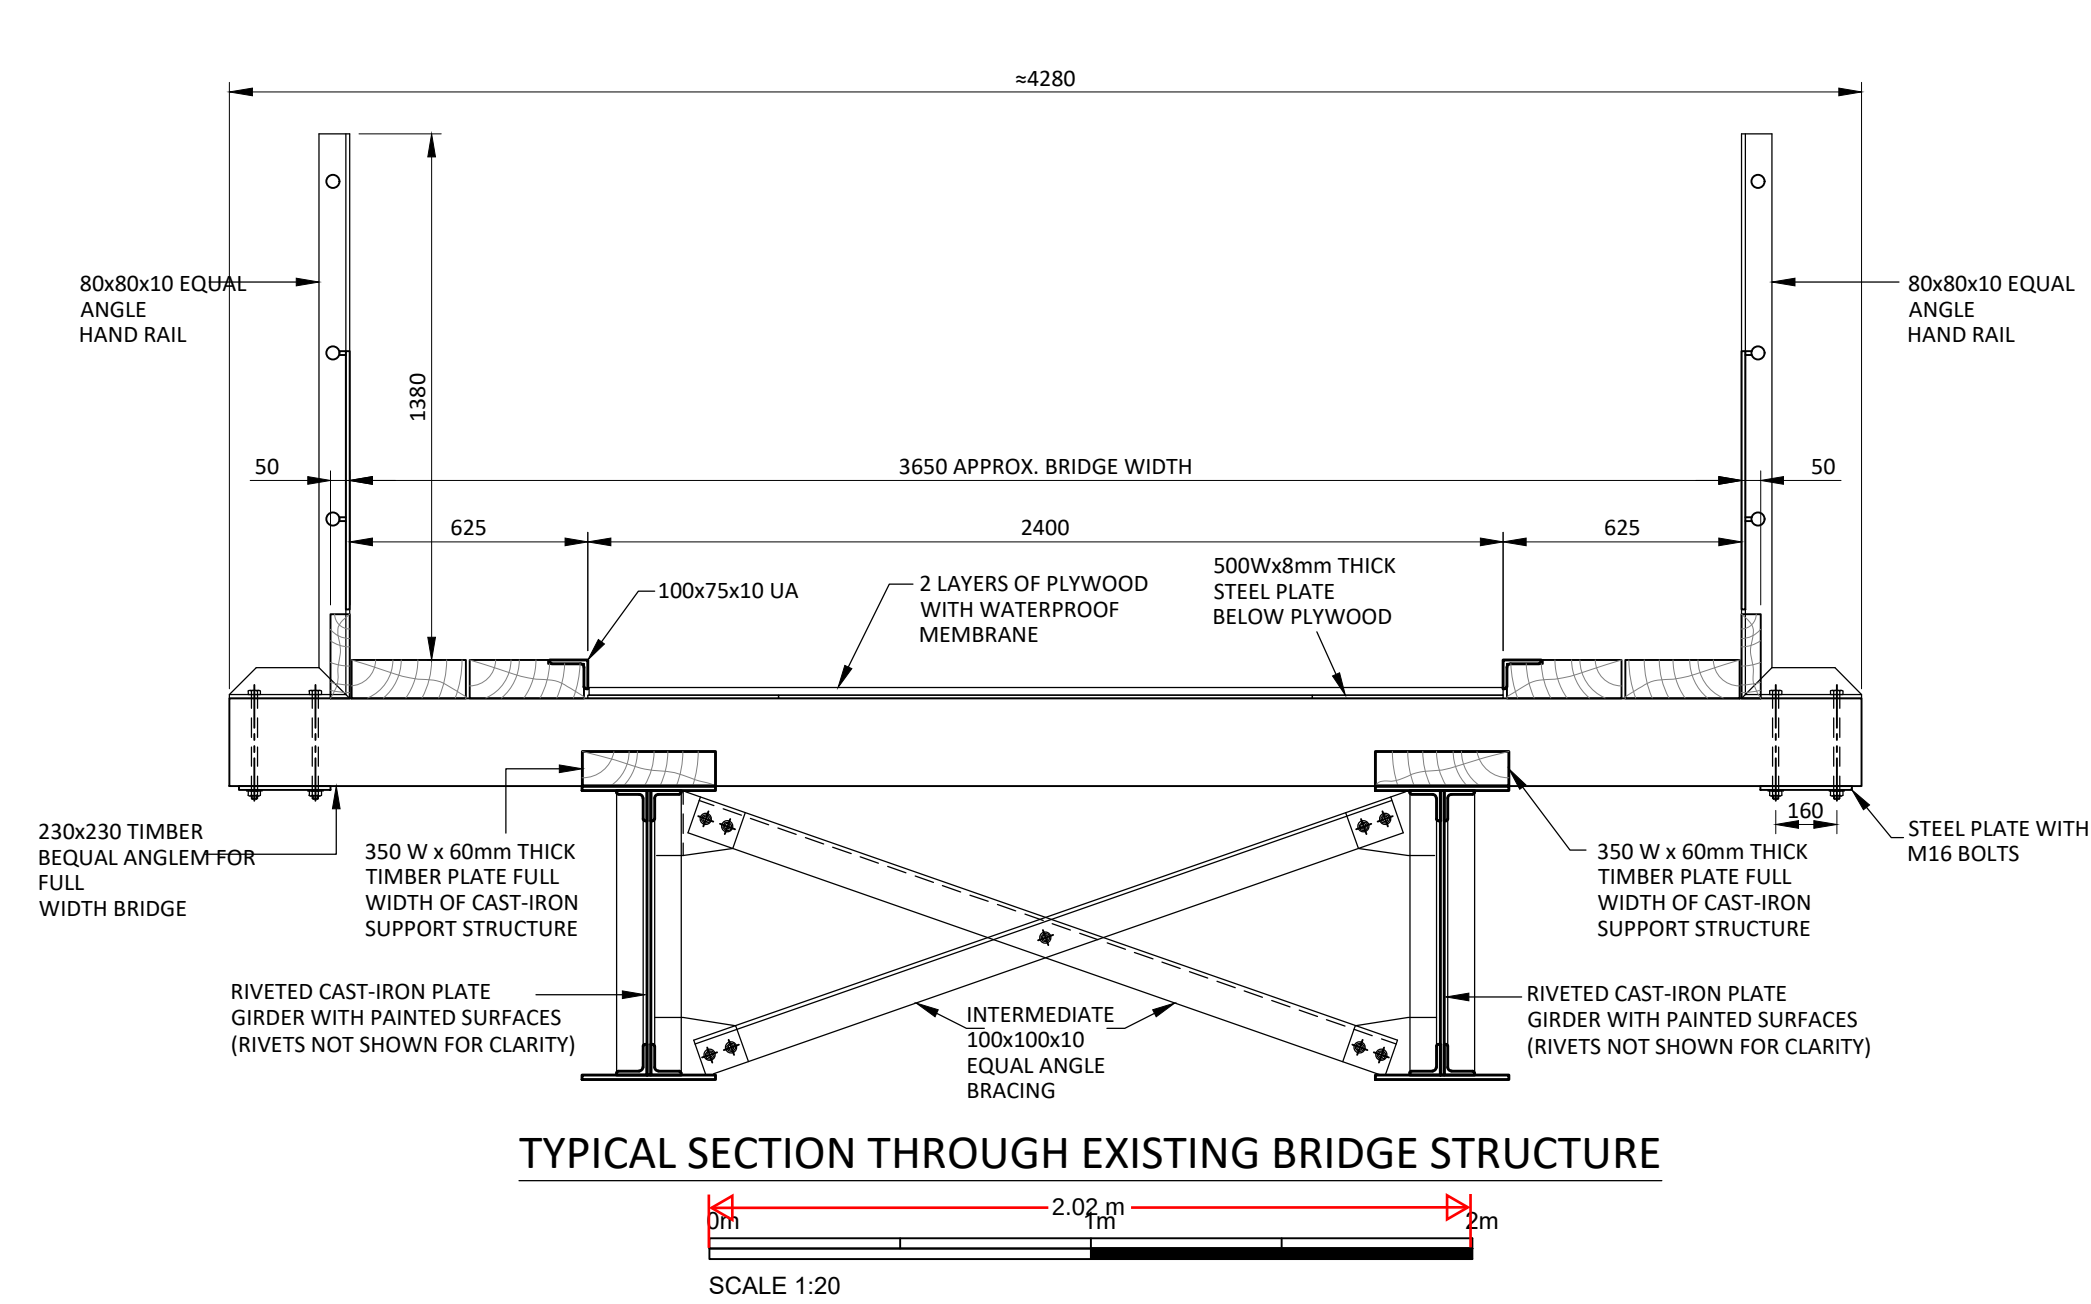


TYPICAL SECTION THROUGH EXISTING BRIDGE STRUCTURE

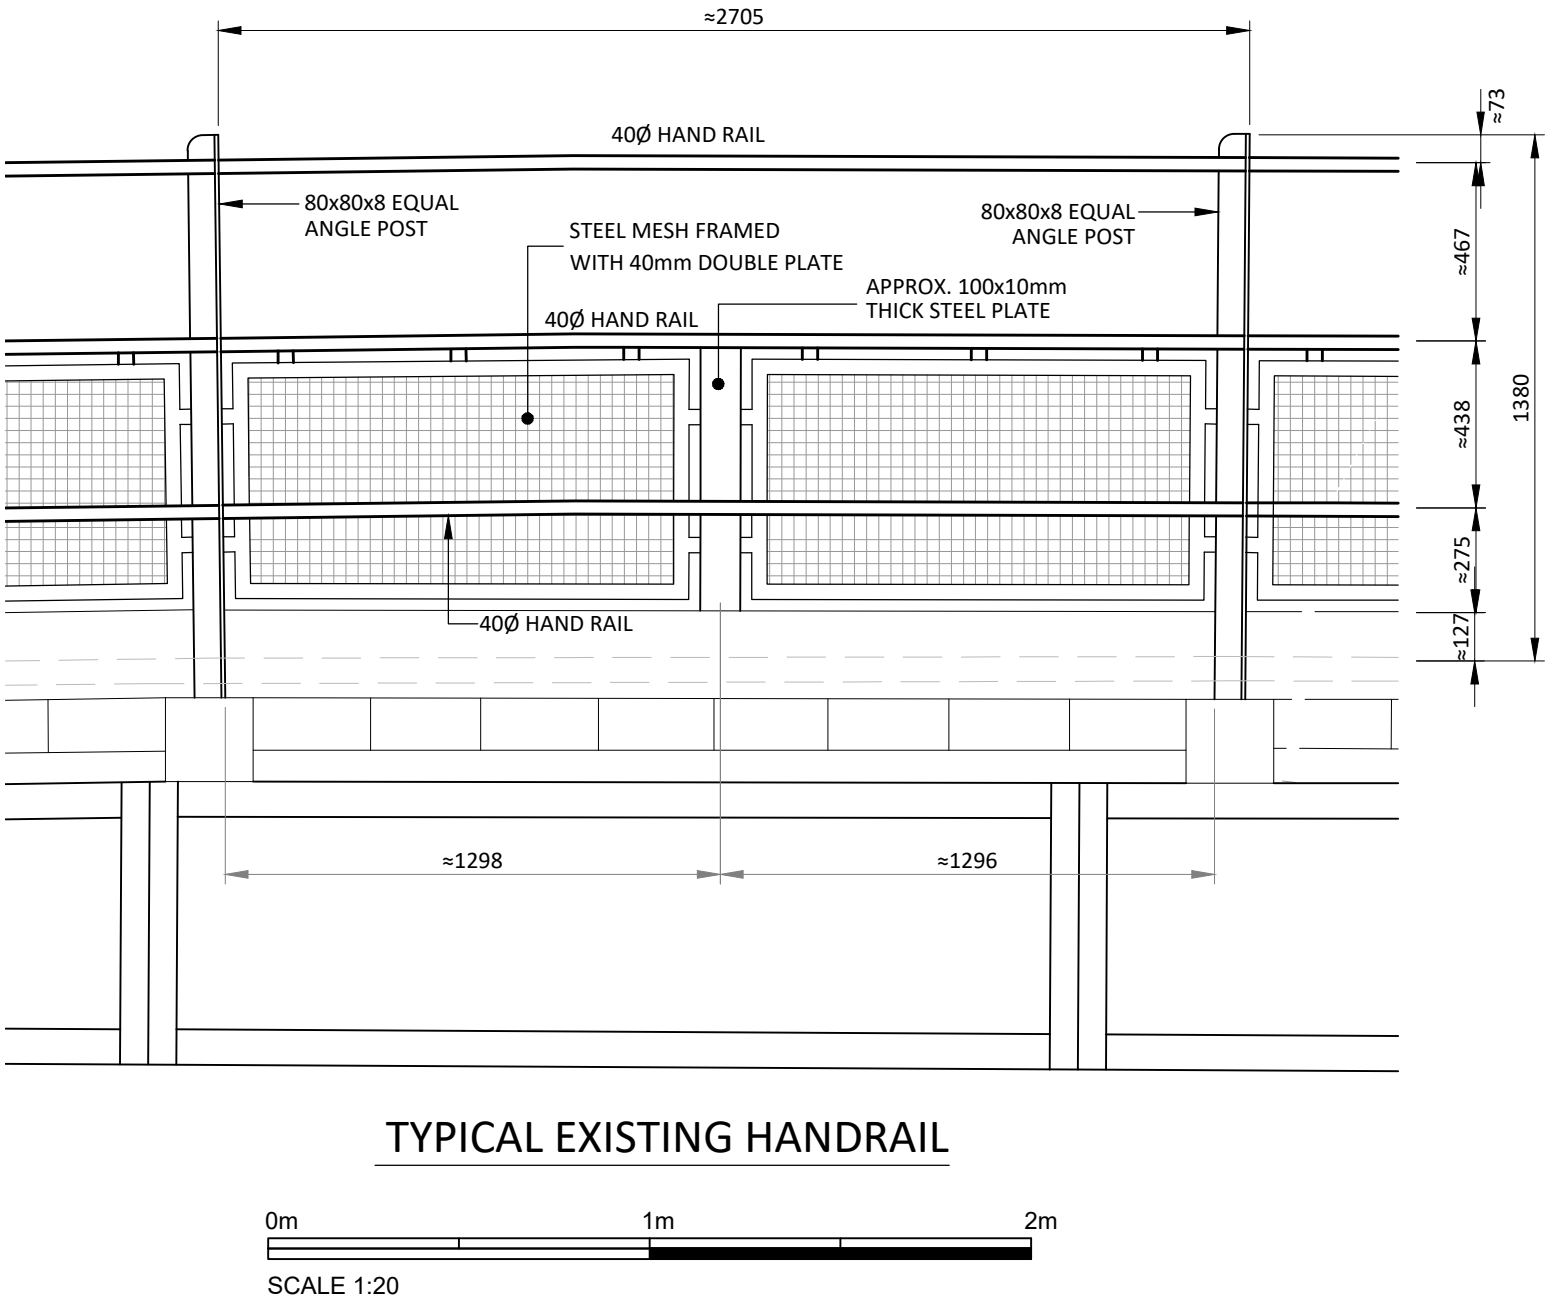

TYPICAL EXISTING HANDRAIL

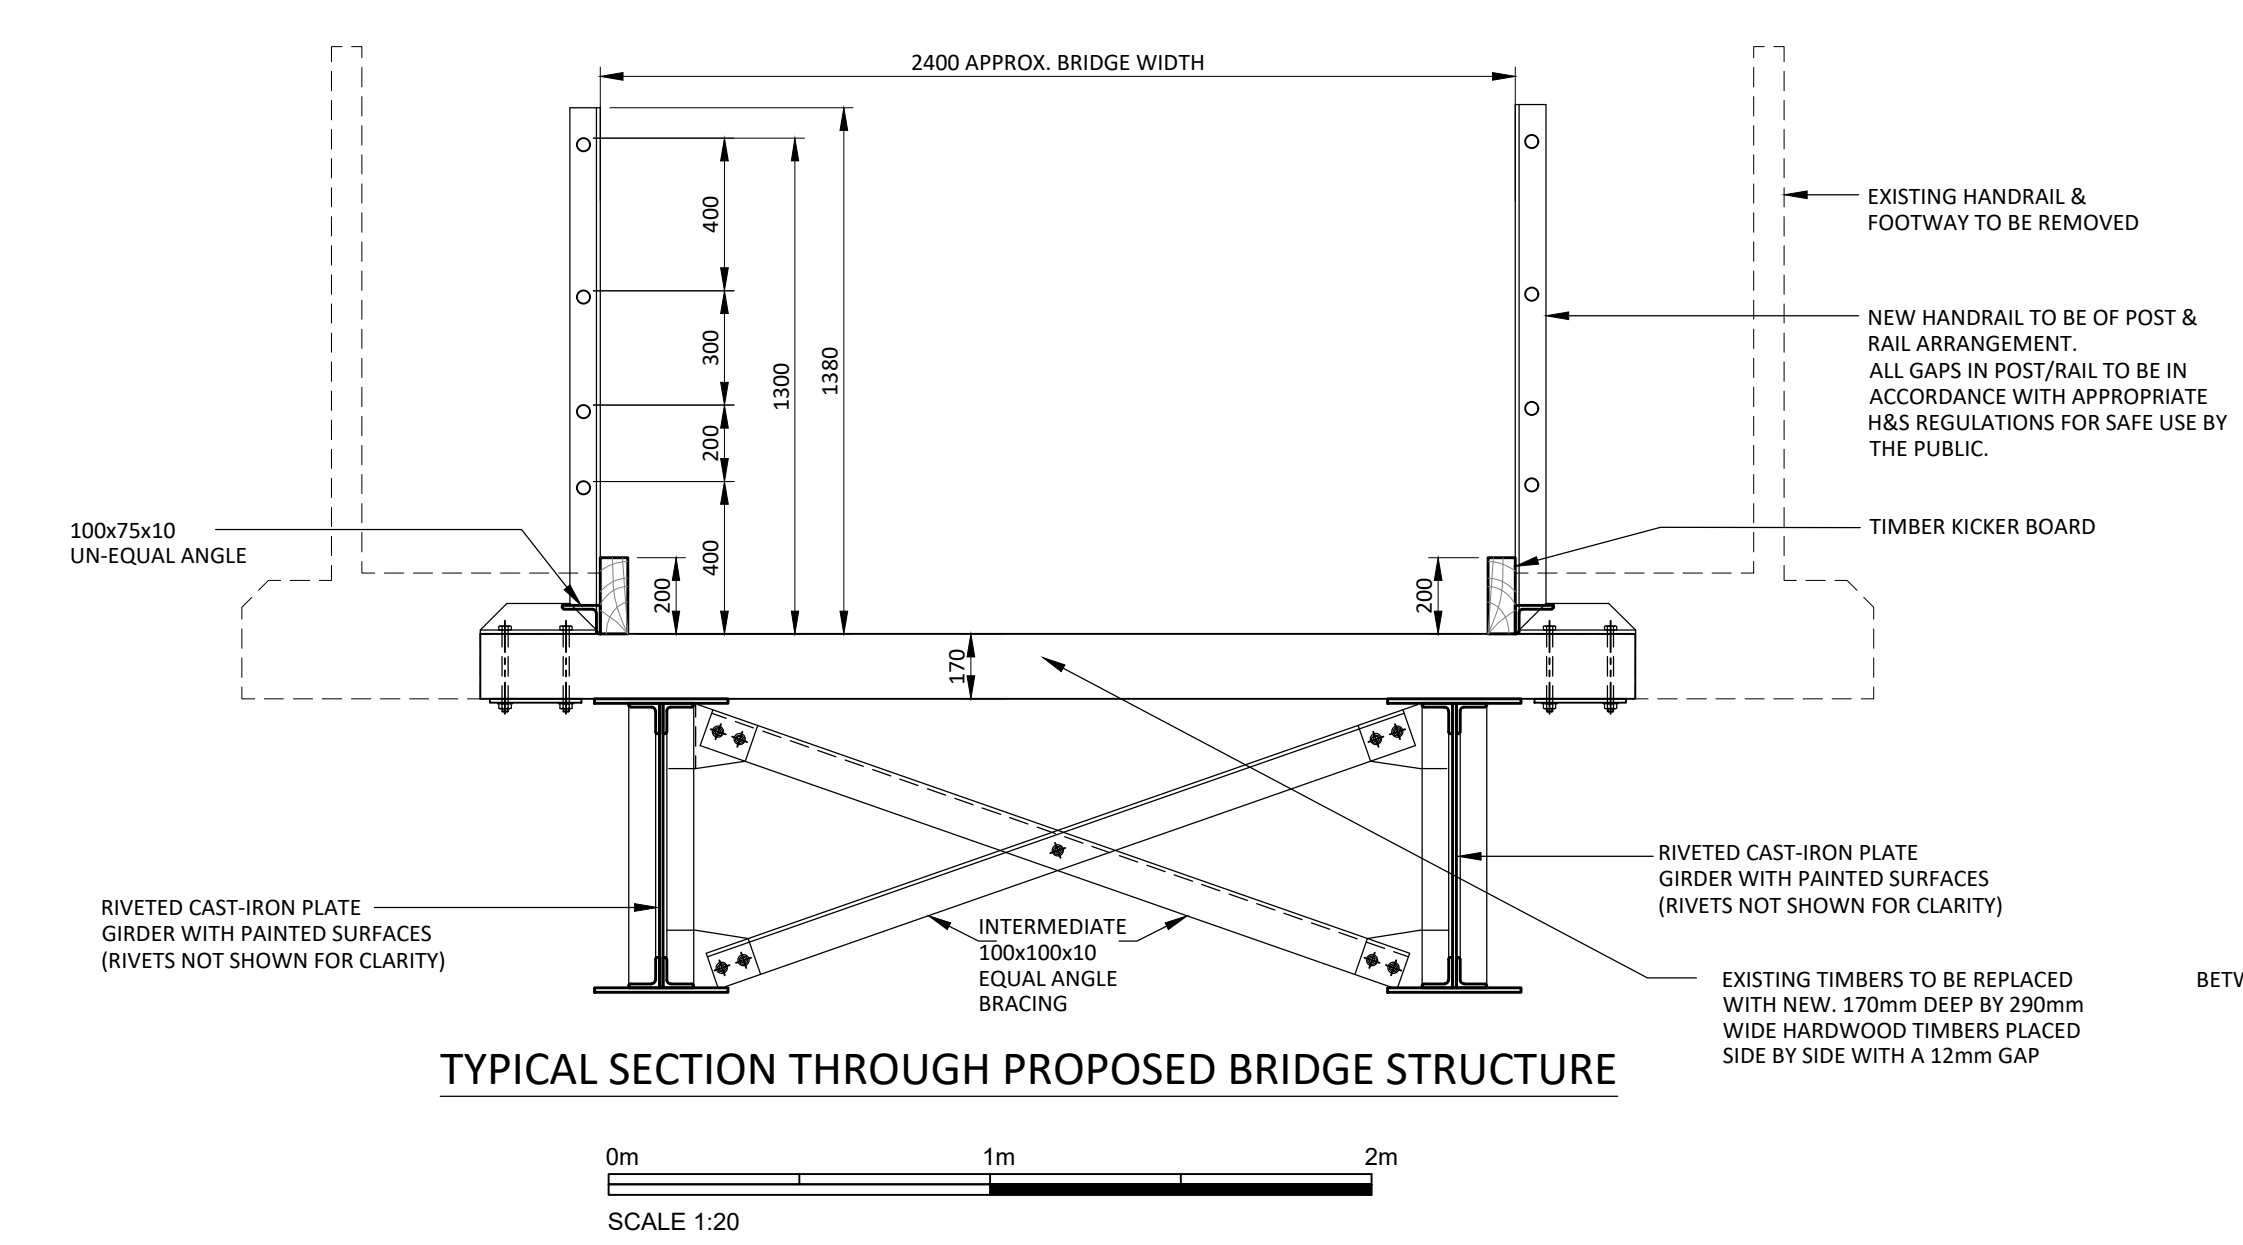

TYPICAL SECTION THROUGH PROPOSED BRIDGE STRUCTURE

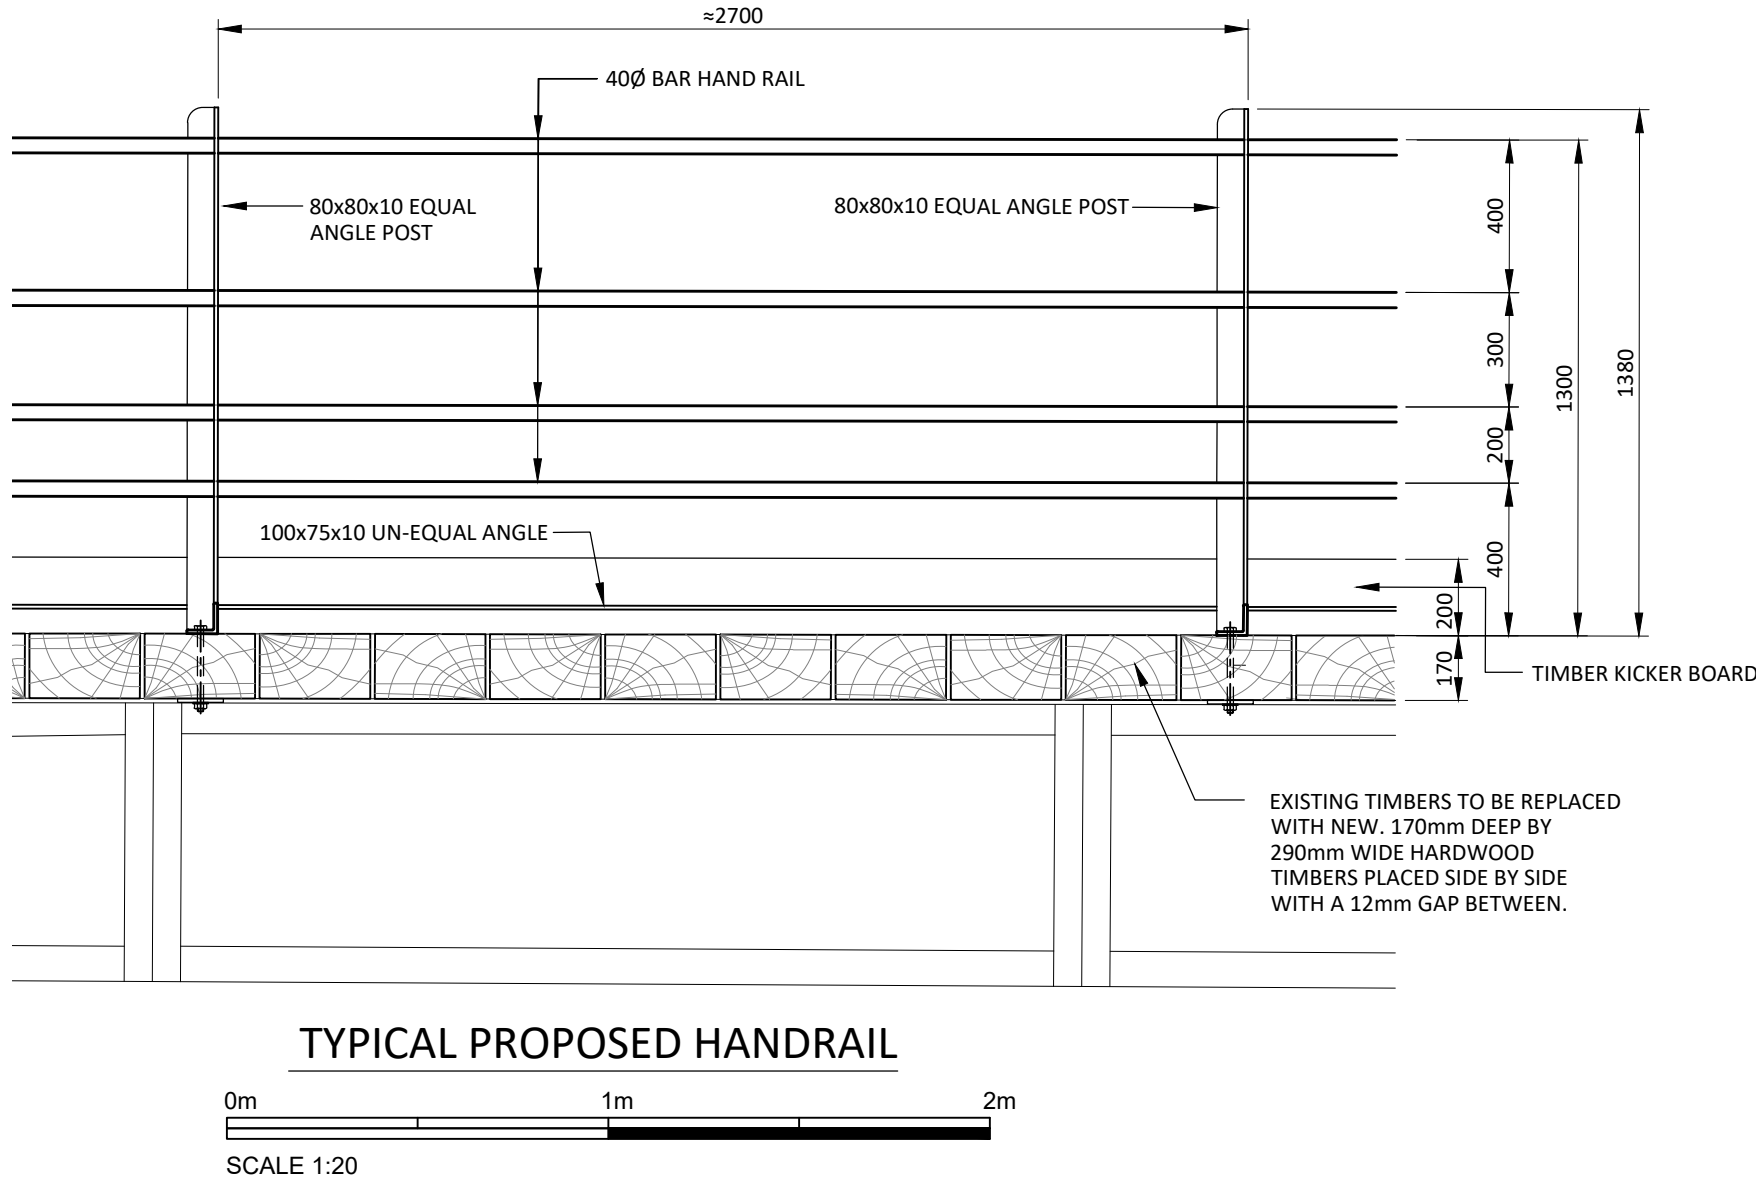

TYPICAL PROPOSED HANDRAIL



PHOTO 1 - ELEVATION TO SIDE OF EXISTING BRIDGE



PHOTO 2 - BRIDGE MECHANISM



PHOTO 3 - SUPPORTING STEELS WITH TIMBERS IN POOR CONDITION

GENERAL NOTES

- 1.1. THIS DRAWING IS COPYRIGHT AND SHOULD NOT BE REPRODUCED IN WHOLE OR PART WITHOUT THE WRITTEN CONSENT OF PATRICK PARSONS LTD.
- 1.2. DO NOT SCALE FROM THIS DRAWING.
- 1.3. ALL DIMENSIONS TO BE CHECKED ON SITE AND CO-ORDINATE WITH RELEVANT ARCHITECT'S DRAWINGS. ANY DISCREPANCIES TO BE REPORTED TO ENGINEER PRIOR TO CONSTRUCTION.
- 1.4. ALL DIMENSIONS IN mm UNLESS NOTED OTHERWISE.
- 1.5. ALL LEVELS IN METERS.
- 1.6. STRUCTURAL SIZES HEREON SHALL NOT BE MODIFIED WITHOUT THE WRITTEN APPROVAL OF THE ENGINEER.
- 1.7. THIS DRAWING IS TO BE REQUAL ANGLED IN CONJUNCTION WITH ALL RELEVANT ENGINEERS DRAWINGS AND SIZES ARE AS PER APPROXIMATE SITE MEQUAL ANGLESUREMENTS.
- 1.8. ELEVATION HAS BEEN TAKEN FROM BRIDGE SURVEY DRAWING NO. MGS40185-E DATED 21.01.21 PROVIDED BY MURPHY GEOSPATIAL.

P4	EXISTING BRIDGE ELEVATION MOVED TO DRAWING No 12428-PP-00-XX-DR-S-0003.				
	ND	16.08.24	AG	16.08.24	AG
P3	SCALE BARS ADDED. PROPOSED HANDRAIL ELEVATION ADDED.				
	ND	25.07.24	AG	25.07.24	AG
P2	ISSUED FOR INFORMATION. TIMBER KICKER BOARD ADDED. DECKING TIMBER REMOVED. NEW HANDRAIL NOTE AMENDED. TIMBER REPLACEMENT NOTE AMENDED.				
	ND	17.06.24	AG	17.06.24	AG
P1	ISSUED FOR INFORMATION.				
	ND	07.06.24	AG	07.06.24	AG
REV. REVISION NOTE/COMMENT					
DRW BY	DATE	CCK BY	DATE	APP BY	DATE



34 Candler Mews
Anyand Park Road
Twickenham
TW1 3JF
United Kingdom
T. +44 (0)208 538 9555
E. info@patrickparsons.co.uk
W. www.patrikparsons.co.uk

Client
THE EMBANKMENT MARINA
GRAVESEND LTD.

Project
GRAVESEND RIVERSIDE
PEDESTRIAN SWING BRIDGE

Drawing
PROPOSED ALTERATIONS
SHEET 1

Drawn ND	Date JUNE 2024
Patrick Parsons Project No. L20041	Scale @ A1 AS SHOWN

Status Description INFORMATION	Status S2
Drawing No. (project-originator-volume-level-type-role-number) 12428-PP-00-XX-DR-S-0001	Revision P4