


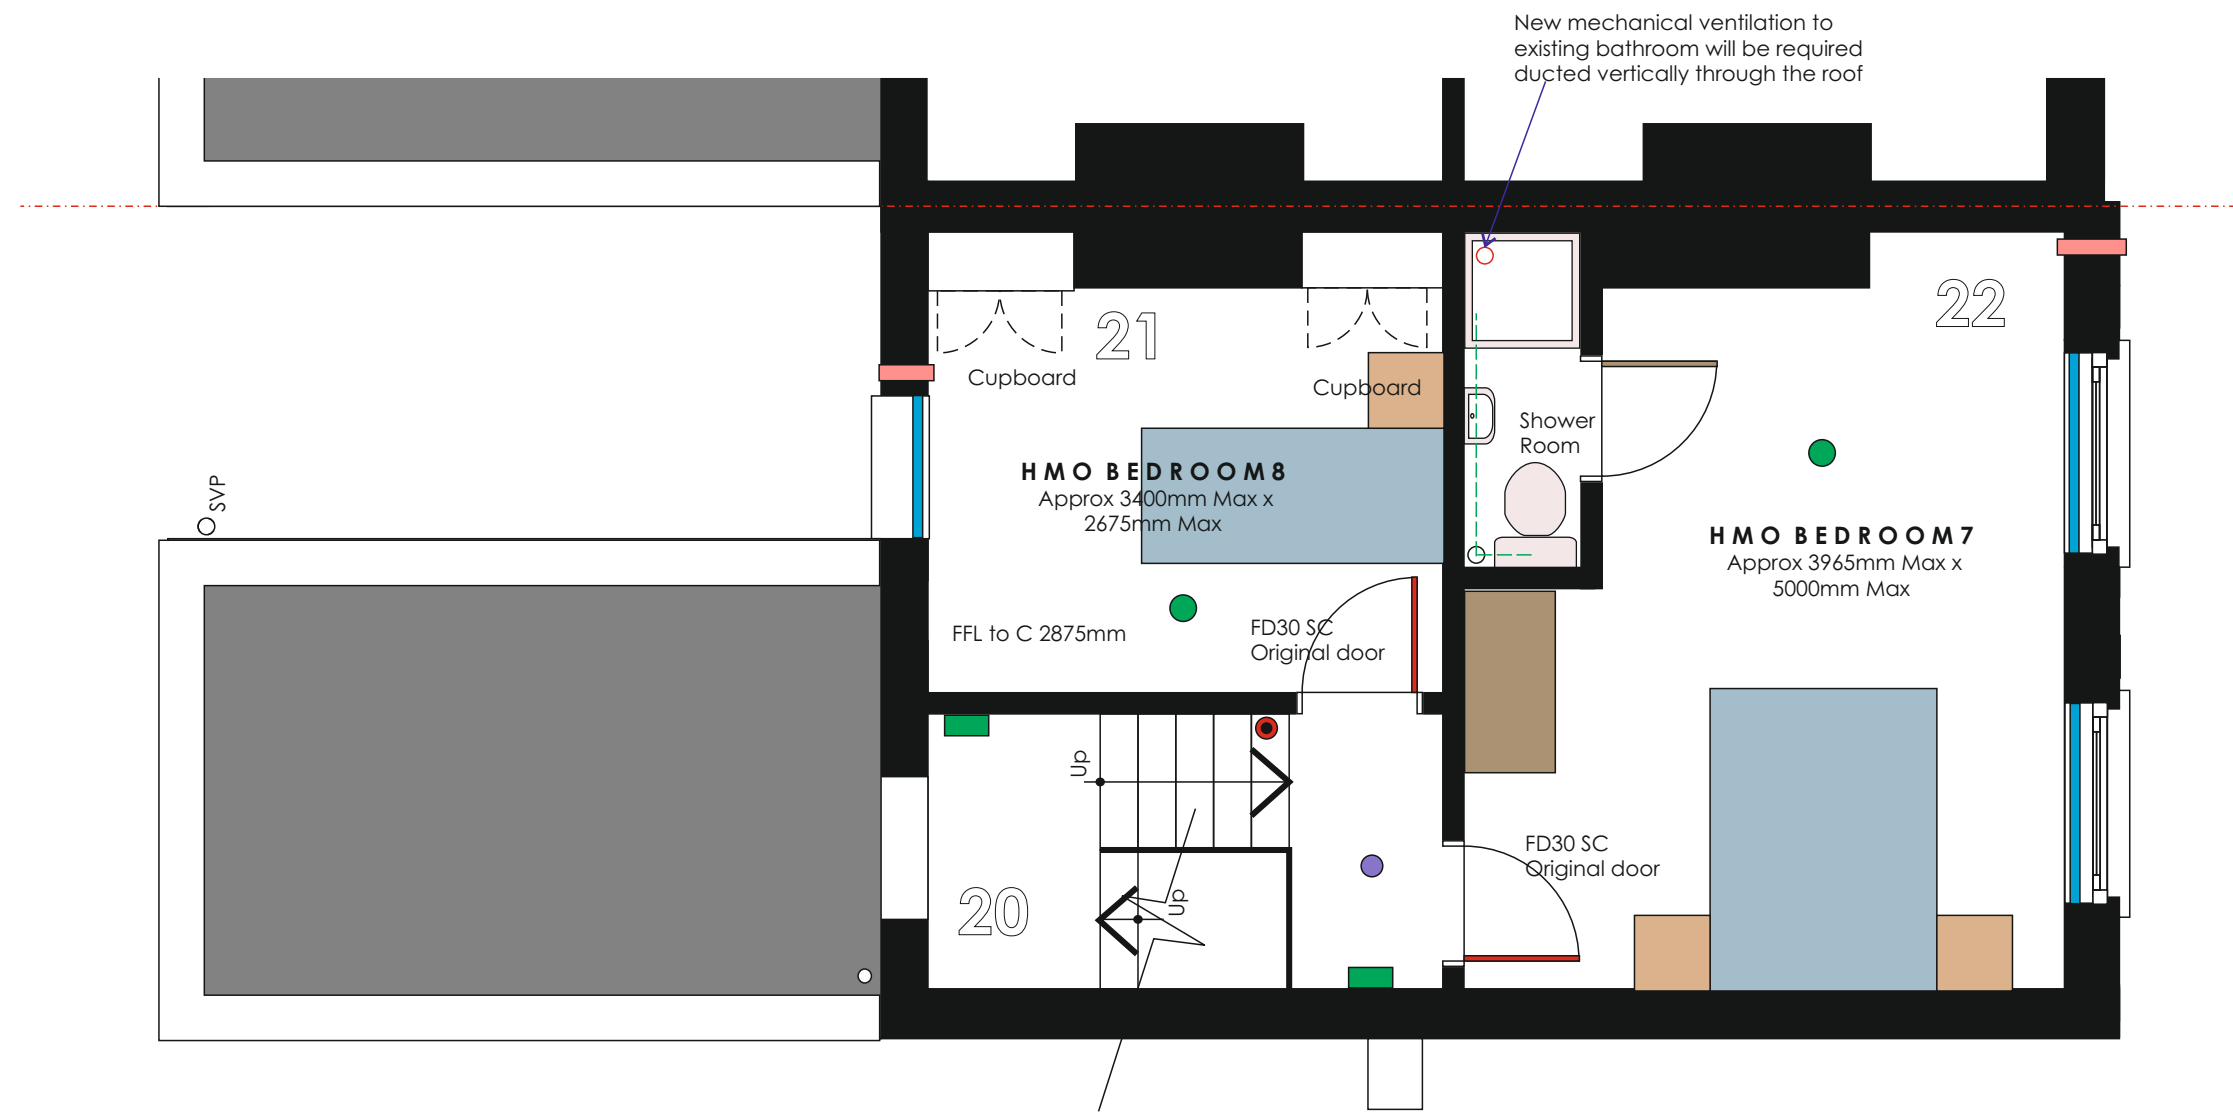


Proposed Second Floor Plan -1:50



Proposed First Floor Plan -1:50

LEGEND

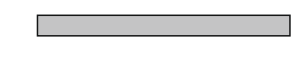-  350mm exterior thick cavity wall with full width insulation and black inner skin and black outer skin rendered to match existing. U value min 0.18W/sqmK
-  Existing walls
-  Proposed white aluminium framed internal secondary glazing to existing window configuration so that not noticed from the exterior
-  100mm timberstud internal partition with 38bd sound reduction
-  Waste pipe positions
-  Existing opening block off to match and made good
-  Approx location of kitchen worktops
-  Mechanical vent duct positions (from cooker hood in kitchens)
-  New beams with pad stones to match engineers requirements and clad to afford 30mins fire resistance
-  Existing walls removed
-  Wired smoke alarm to BS 5839-6:2019 Within 3m of bedroom doors in accordance with BS 5839-6:2019.
-  Mains wired heat detector
-  Wired multi sensor to BS 5839-6:2019 communal fire alarm system
-  Emergency lighting/illuminated exist direction sign
-  Communal fire alarm system call point
-  Existing fire alarm control panel
-  Acoustic air supply unit