
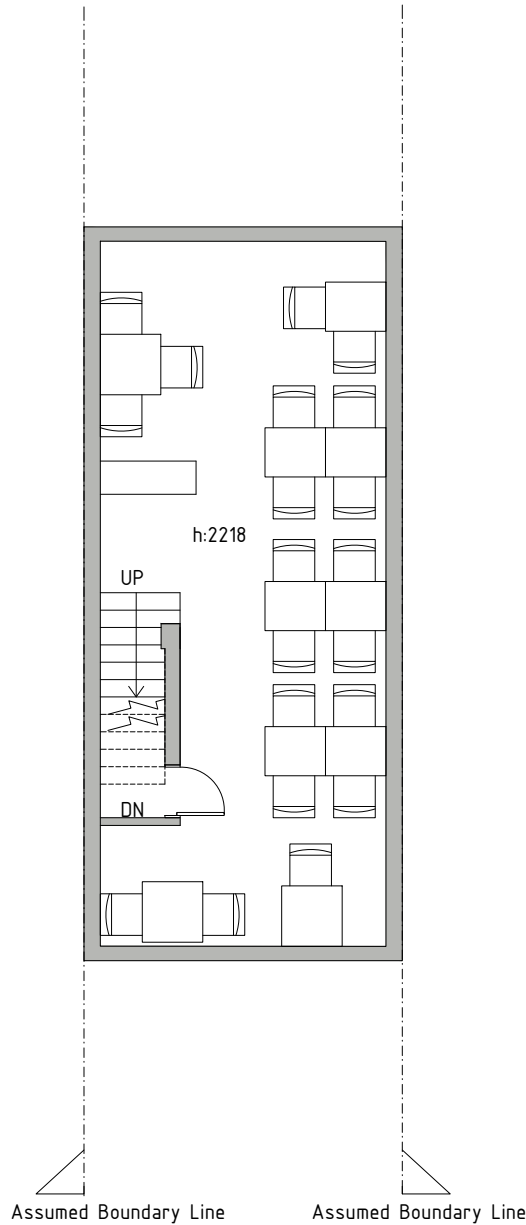



Notes

- 1- All work is to be carried out the requirements, to the satisfaction of the Local Authorities. These drawings are for planning purposes only.
- 2- Responsibility is not accepted for errors made by others in scaling from this drawing. All construction information should be cross checked on the site.
- 3- All discrepancies and change of design requests by authorities should be reported to surveyor immediately.
- 4- All drawings to be read in conjunction with the project specification with all works carried out in accordance with the latest British Standards and codes of practice. Planning drawings are not to be used for the purpose of building & installation regulations.
- 5-It is assumed that all works will be carried out by a competent contractor working, where appropriate, to an approved method statement.
- 6-It is contractor's responsibility to notify the Building Control and get approval before any work commences.
- 7- It is contractors responsibility to determine if any wall is load-bearing.
- 8-All dimensions are in millimeters.
- 9-The copyright of this drawing belongs to Se & Se Consultancy Ltd.

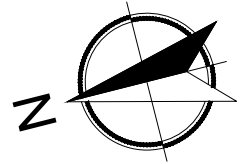

Existing Basement Plan



1:100 @A4

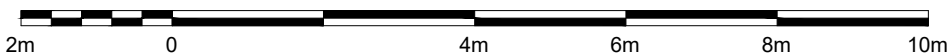

Address 7 Darnley Road, Gravesend, DA11 0RU		Rev V2		 Se & Se Consultancy Ltd. E: info@seandse.co.uk M: +44 (0) 7404765500 W: www.seandse.co.uk
Sheet 1/11	Name Existing Basement Plan	Date 26/11/2021		
Reference DR-2611-EBP		Drawn By BA	Checked By SS	


Notes

- 1- All work is to be carried out the requirements, to the satisfaction of the Local Authorities. These drawings are for planning purposes only.
- 2- Responsibility is not accepted for errors made by others in scaling from this drawing. All construction information should be cross checked on the site.
- 3- All discrepancies and change of design requests by authorities should be reported to surveyor immediately.
- 4- All drawings to be read in conjunction with the project specification with all works carried out in accordance with the latest British Standards and codes of practice. Planning drawings are not to be used for the purpose of building & installation regulations.
- 5-It is assumed that all works will be carried out by a competent contractor working, where appropriate, to an approved method statement.
- 6-It is contractor's responsibility to notify the Building Control and get approval before any work commences.
- 7- It is contractors responsibility to determine if any wall is load-bearing.
- 8-All dimensions are in millimeters.
- 9-The copyright of this drawing belongs to Se & Se Consultancy Ltd.

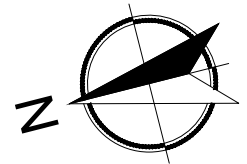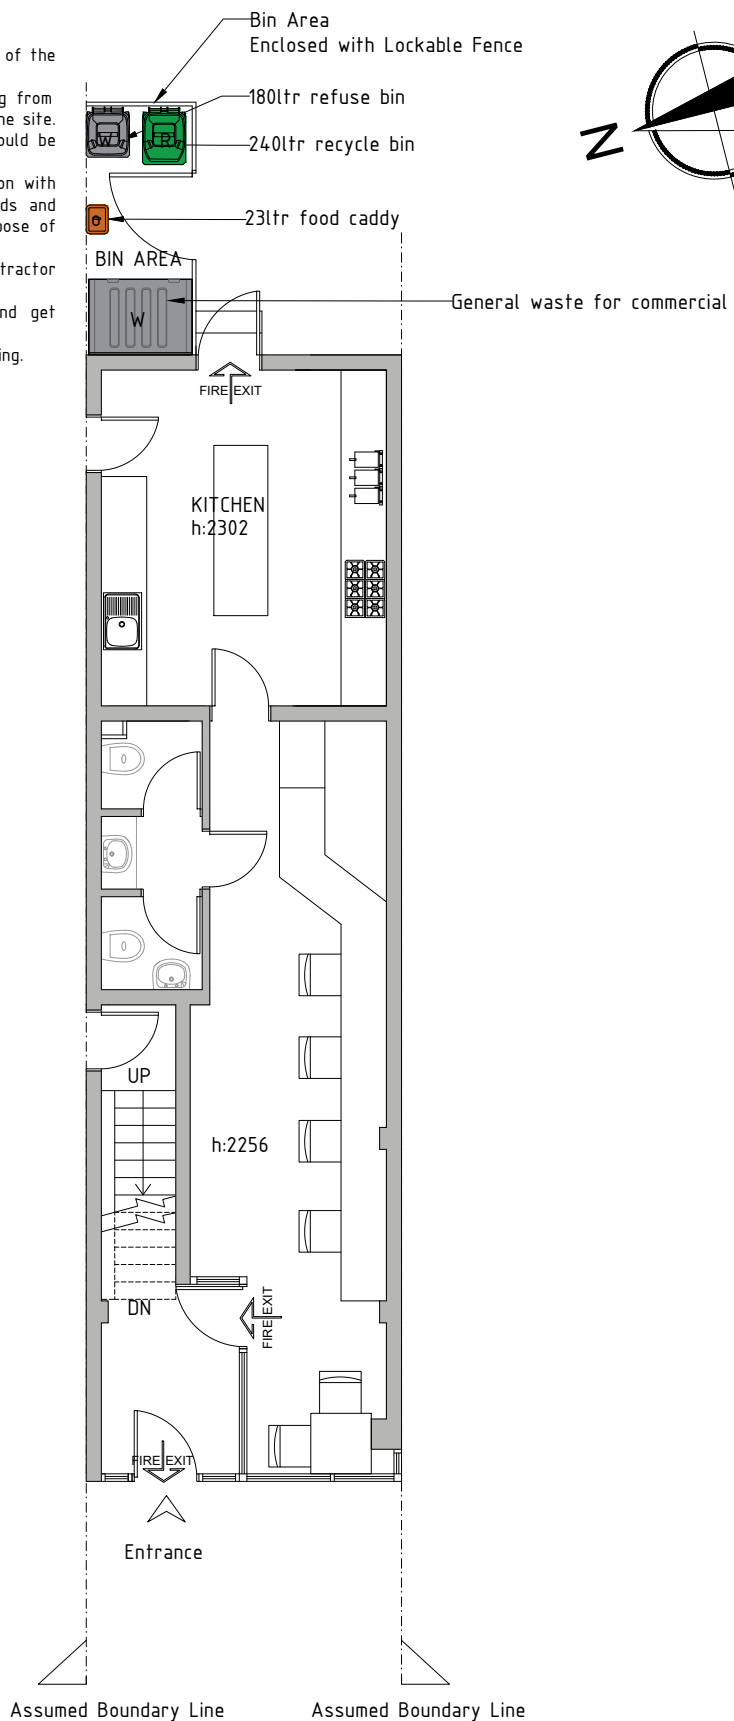

Existing Ground Floor Plan



1:100 @A4

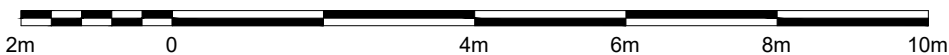

Address 7 Darnley Road, Gravesend, DA11 0RU		Rev V2		 Se & Se Consultancy Ltd. E: info@seandse.co.uk M: +44 (0) 7404765500 W: www.seandse.co.uk
Sheet 2/11	Name Existing Ground Floor Plan	Date 26/11/2021		
Reference DR-2611-EGFP		Drawn By BA	Checked By SS	

Notes

- 1- All work is to be carried out the requirements, to the satisfaction of the Local Authorities. These drawings are for planning purposes only.
- 2- Responsibility is not accepted for errors made by others in scaling from this drawing. All construction information should be cross checked on the site.
- 3- All discrepancies and change of design requests by authorities should be reported to surveyor immediately.
- 4- All drawings to be read in conjunction with the project specification with all works carried out in accordance with the latest British Standards and codes of practice. Planning drawings are not to be used for the purpose of building & installation regulations.
- 5- It is assumed that all works will be carried out by a competent contractor working, where appropriate, to an approved method statement.
- 6- It is contractor's responsibility to notify the Building Control and get approval before any work commences.
- 7- It is contractors responsibility to determine if any wall is load-bearing.
- 8- All dimensions are in millimeters.
- 9- The copyright of this drawing belongs to Se & Se Consultancy Ltd.

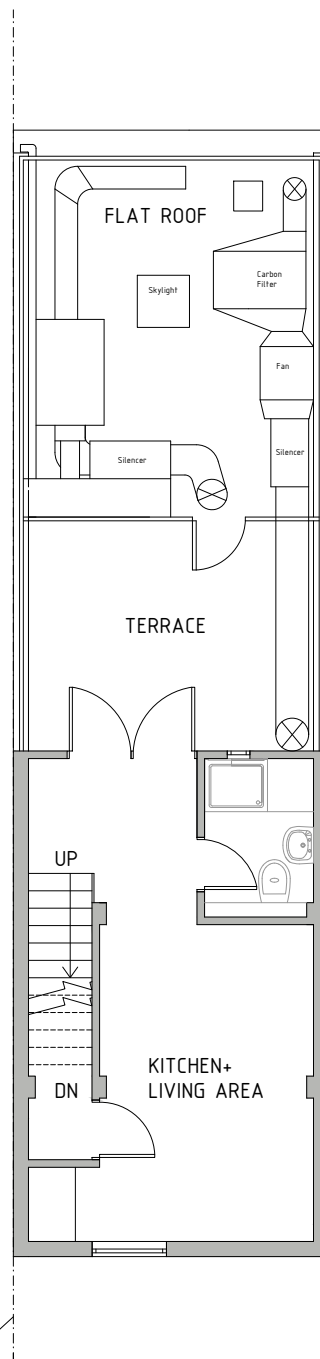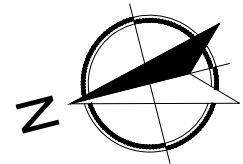


Assumed Boundary Line

Assumed Boundary Line

Existing First Floor Plan



1:100 @A4

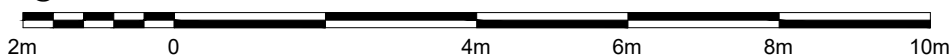

Address 7 Darnley Road, Gravesend, DA11 0RU		Rev V2		 Se & Se Consultancy Ltd. E: info@seandse.co.uk M: +44 (0) 7404765500 W: www.seandse.co.uk
Sheet 3/11	Name Existing First Floor Plan		Date 26/11/2021	
Reference DR-2611-EFFP			Drawn By BA	


Notes

- 1- All work is to be carried out the requirements, to the satisfaction of the Local Authorities. These drawings are for planning purposes only.
- 2- Responsibility is not accepted for errors made by others in scaling from this drawing. All construction information should be cross checked on the site.
- 3- All discrepancies and change of design requests by authorities should be reported to surveyor immediately.
- 4- All drawings to be read in conjunction with the project specification with all works carried out in accordance with the latest British Standards and codes of practice. Planning drawings are not to be used for the purpose of building & installation regulations.
- 5- It is assumed that all works will be carried out by a competent contractor working, where appropriate, to an approved method statement.
- 6- It is contractor's responsibility to notify the Building Control and get approval before any work commences.
- 7- It is contractors responsibility to determine if any wall is load-bearing.
- 8- All dimensions are in millimeters.
- 9- The copyright of this drawing belongs to Se & Se Consultancy Ltd.

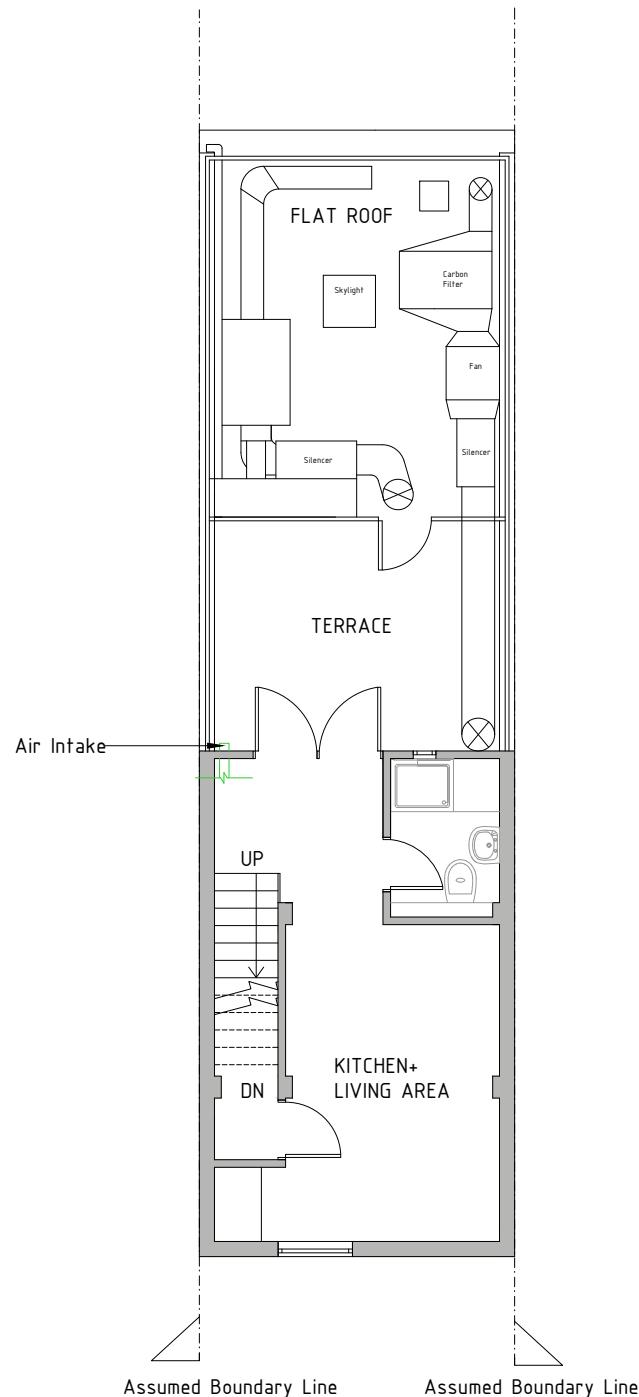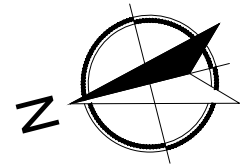

Proposed First Floor Plan




1:100 @A4

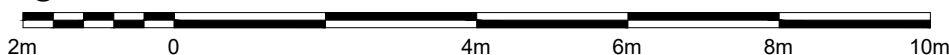

Address 7 Darnley Road, Gravesend, DA11 0RU		Rev V2		 Se & Se Consultancy Ltd. E: info@seandse.co.uk M: +44 (0) 7404765500 W: www.seandse.co.uk
Sheet 4/11	Name Proposed First Floor Plan		Date 26/11/2021	
Reference DR-2611-PFFP			Drawn By BA	

Notes


- 1- All work is to be carried out the requirements, to the satisfaction of the Local Authorities. These drawings are for planning purposes only.
- 2- Responsibility is not accepted for errors made by others in scaling from this drawing. All construction information should be cross checked on the site.
- 3- All discrepancies and change of design requests by authorities should be reported to surveyor immediately.
- 4- All drawings to be read in conjunction with the project specification with all works carried out in accordance with the latest British Standards and codes of practice. Planning drawings are not to be used for the purpose of building & installation regulations.
- 5- It is assumed that all works will be carried out by a competent contractor working, where appropriate, to an approved method statement.
- 6- It is contractor's responsibility to notify the Building Control and get approval before any work commences.
- 7- It is contractors responsibility to determine if any wall is load-bearing.
- 8- All dimensions are in millimeters.
- 9- The copyright of this drawing belongs to Se & Se Consultancy Ltd.

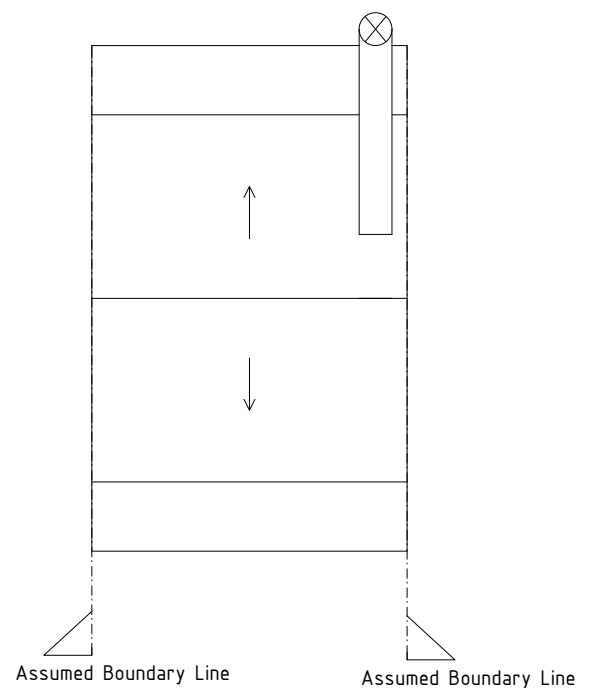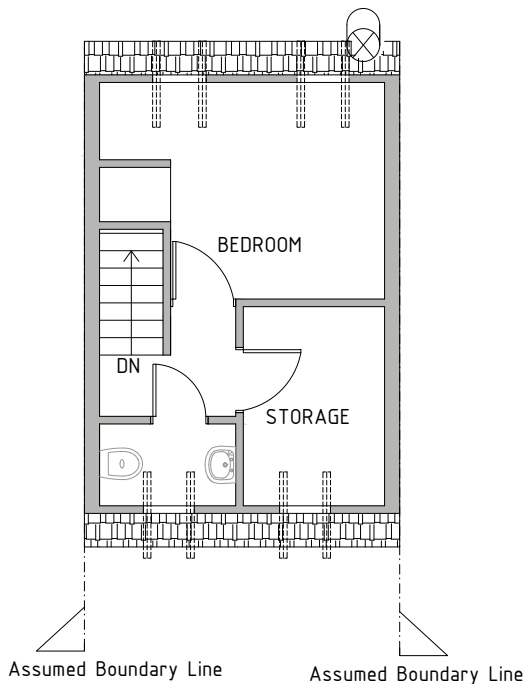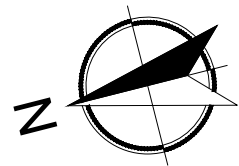

Existing Second Floor Plan

Existing Roof Plan



1:100 @A4

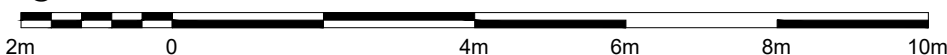

Address 7 Darnley Road, Gravesend, DA11 0RU		Rev V2		 Se & Se Consultancy Ltd. E: info@seandse.co.uk M: +44 (0) 7404765500 W: www.seandse.co.uk
Sheet 5/11	Name	Date 26/11/2021		
Reference DR-2611-ESFRP	Existing Second Floor & Roof Plan	Drawn By BA	Checked By SS	


Notes

- 1- All work is to be carried out the requirements, to the satisfaction of the Local Authorities. These drawings are for planning purposes only.
- 2- Responsibility is not accepted for errors made by others in scaling from this drawing. All construction information should be cross checked on the site.
- 3- All discrepancies and change of design requests by authorities should be reported to surveyor immediately.
- 4- All drawings to be read in conjunction with the project specification with all works carried out in accordance with the latest British Standards and codes of practice. Planning drawings are not to be used for the purpose of building & installation regulations.
- 5-It is assumed that all works will be carried out by a competent contractor working, where appropriate, to an approved method statement.
- 6-It is contractor's responsibility to notify the Building Control and get approval before any work commences.
- 7- It is contractors responsibility to determine if any wall is load-bearing.
- 8-All dimensions are in millimeters.
- 9-The copyright of this drawing belongs to Se & Se Consultancy Ltd.

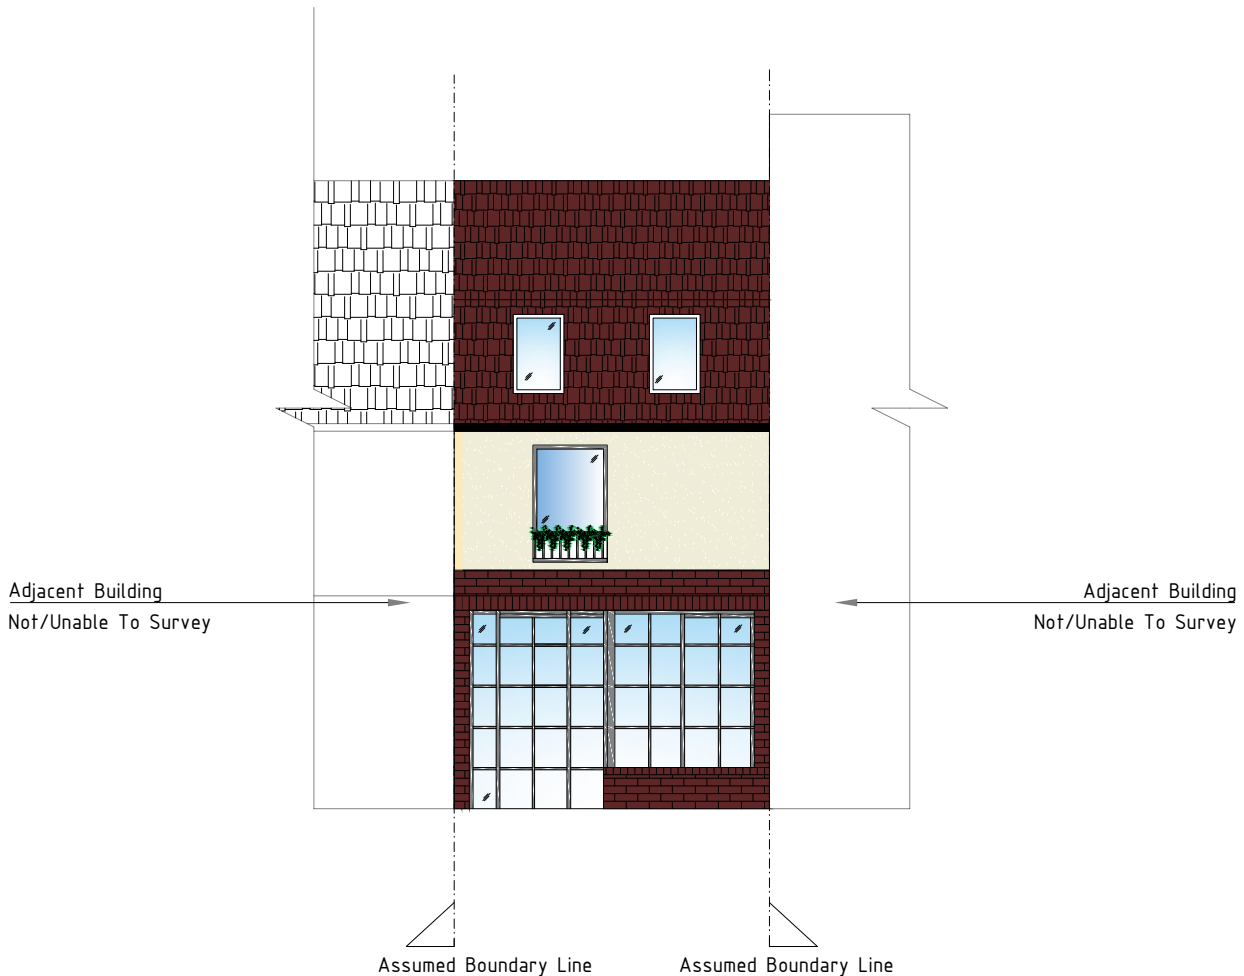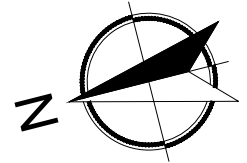

Existing Front Elevation



1:100 @A4

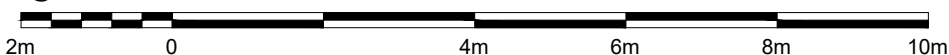

Address 7 Darnley Road, Gravesend, DA11 0RU		Rev V2		 Se & Se Consultancy Ltd. E: info@seandse.co.uk M: +44 (0) 7404765500 W: www.seandse.co.uk
Sheet 6/11	Name Existing Front Elevation	Date 26/11/2021		
Reference DR-2611-EFE		Drawn By BA	Checked By SS	


Notes

- 1- All work is to be carried out the requirements, to the satisfaction of the Local Authorities. These drawings are for planning purposes only.
- 2- Responsibility is not accepted for errors made by others in scaling from this drawing. All construction information should be cross checked on the site.
- 3- All discrepancies and change of design requests by authorities should be reported to surveyor immediately.
- 4- All drawings to be read in conjunction with the project specification with all works carried out in accordance with the latest British Standards and codes of practice. Planning drawings are not to be used for the purpose of building & installation regulations.
- 5-It is assumed that all works will be carried out by a competent contractor working, where appropriate, to an approved method statement.
- 6-It is contractor's responsibility to notify the Building Control and get approval before any work commences.
- 7- It is contractors responsibility to determine if any wall is load-bearing.
- 8-All dimensions are in millimeters.
- 9-The copyright of this drawing belongs to Se & Se Consultancy Ltd.

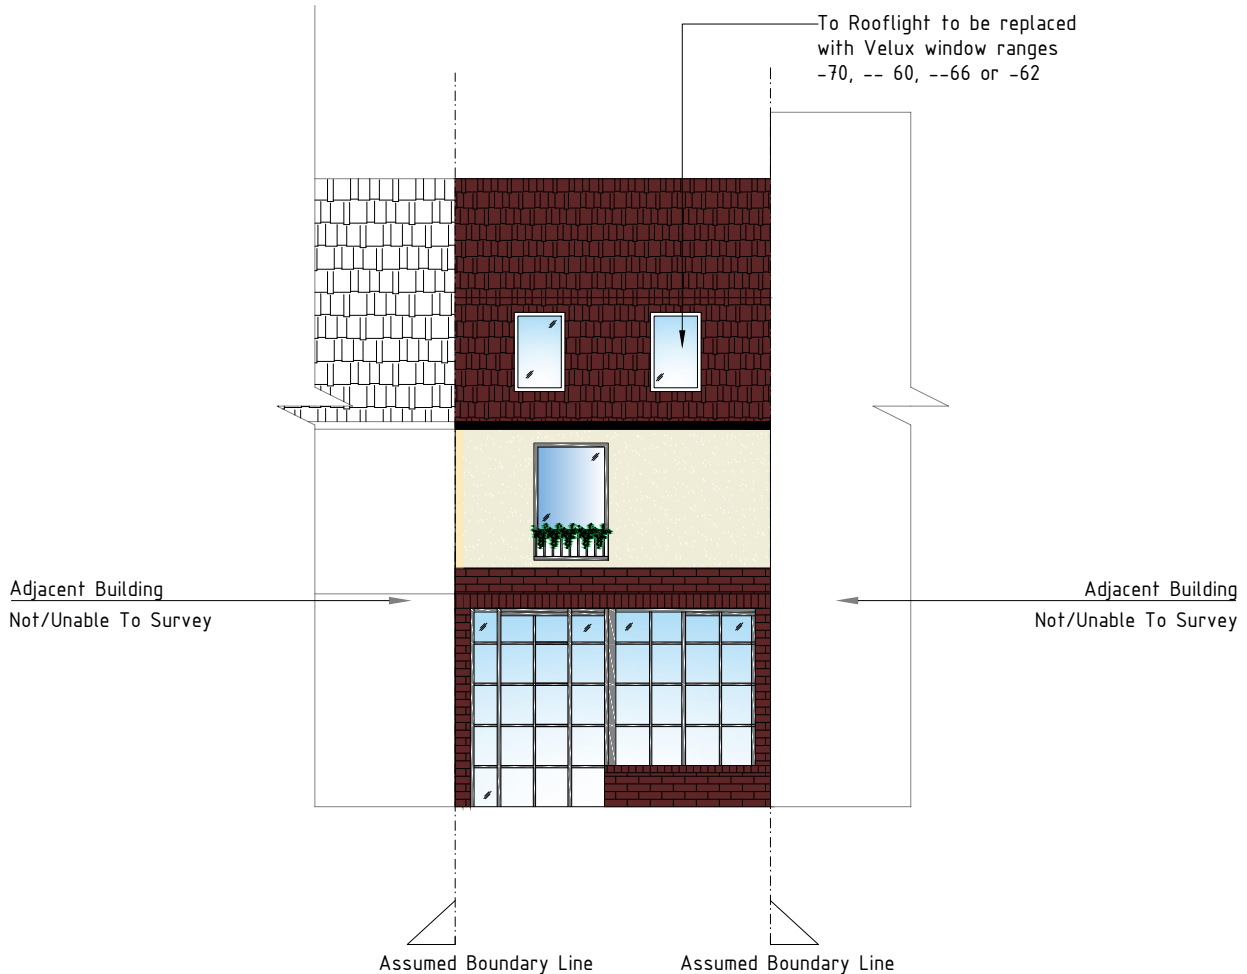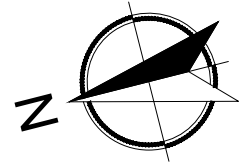

Proposed Front Elevation



1:100 @A4

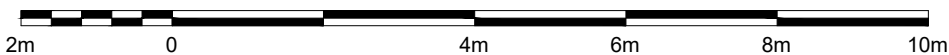

Address 7 Darnley Road, Gravesend, DA11 0RU		Rev V2		 Se & Se Consultancy Ltd. E: info@seandse.co.uk M: +44 (0) 7404765500 W: www.seandse.co.uk
Sheet 7/11	Name Proposed Front Elevation	Date 26/11/2021		
Reference DR-2611-PFE		Drawn By BA	Checked By SS	


Notes

- 1- All work is to be carried out the requirements, to the satisfaction of the Local Authorities. These drawings are for planning purposes only.
- 2- Responsibility is not accepted for errors made by others in scaling from this drawing. All construction information should be cross checked on the site.
- 3- All discrepancies and change of design requests by authorities should be reported to surveyor immediately.
- 4- All drawings to be read in conjunction with the project specification with all works carried out in accordance with the latest British Standards and codes of practice. Planning drawings are not to be used for the purpose of building & installation regulations.
- 5- It is assumed that all works will be carried out by a competent contractor working, where appropriate, to an approved method statement.
- 6- It is contractor's responsibility to notify the Building Control and get approval before any work commences.
- 7- It is contractors responsibility to determine if any wall is load-bearing.
- 8- All dimensions are in millimeters.
- 9- The copyright of this drawing belongs to Se & Se Consultancy Ltd.

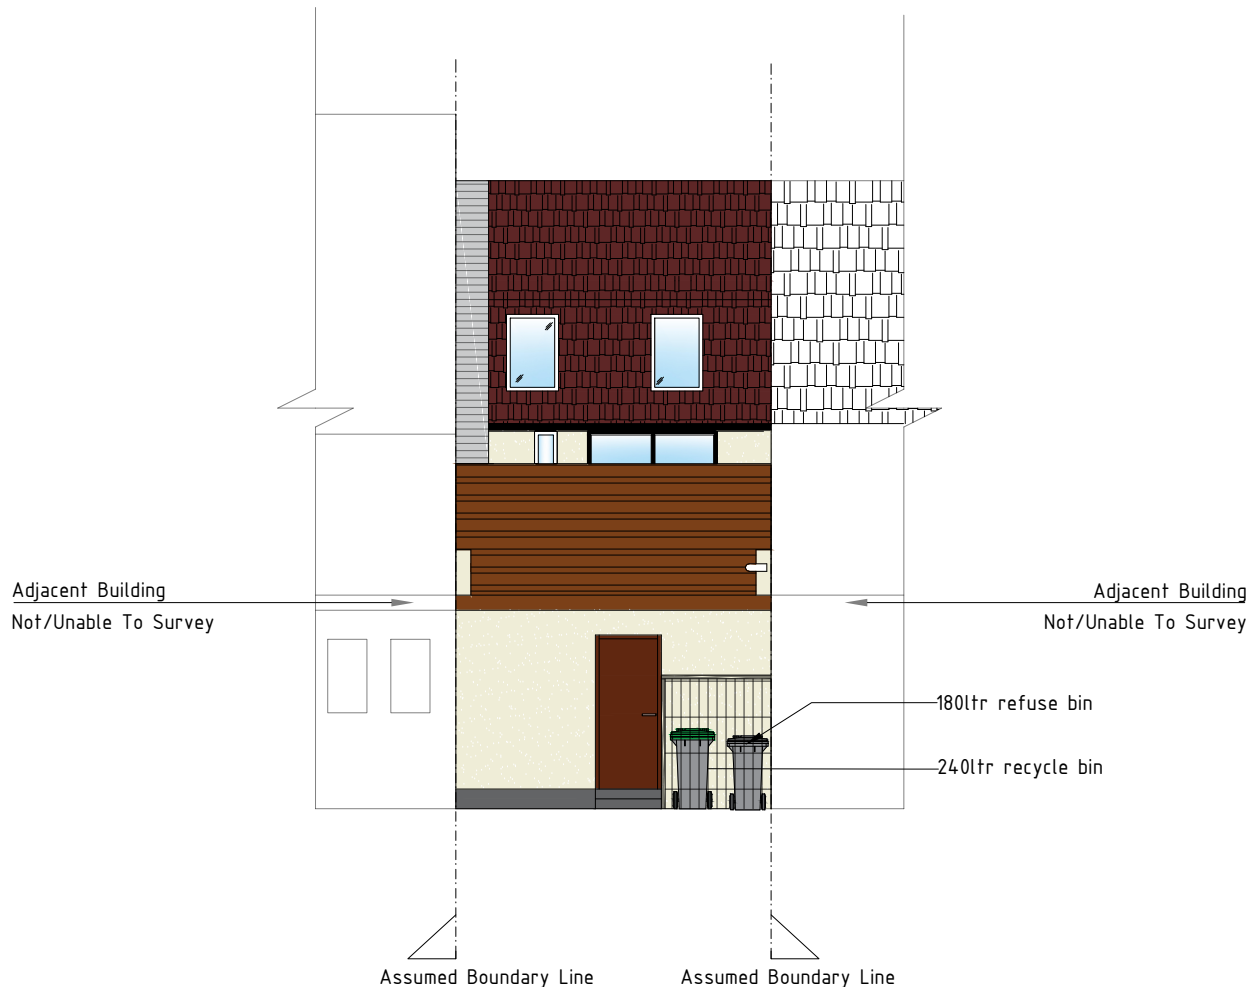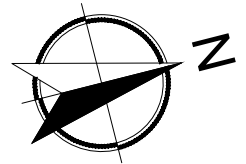

Existing Rear Elevation



1:100 @A4

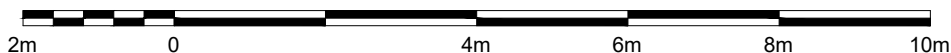

Address 7 Darnley Road, Gravesend, DA11 0RU		Rev V2		 Se & Se Consultancy Ltd. E: info@seandse.co.uk M: +44 (0) 7404765500 W: www.seandse.co.uk
Sheet 8/11	Name Existing Rear Elevation		Date 26/11/2021	
Reference DR-2611-ERE			Drawn By BA	


Notes

- 1- All work is to be carried out the requirements, to the satisfaction of the Local Authorities. These drawings are for planning purposes only.
- 2- Responsibility is not accepted for errors made by others in scaling from this drawing. All construction information should be cross checked on the site.
- 3- All discrepancies and change of design requests by authorities should be reported to surveyor immediately.
- 4- All drawings to be read in conjunction with the project specification with all works carried out in accordance with the latest British Standards and codes of practice. Planning drawings are not to be used for the purpose of building & installation regulations.
- 5-It is assumed that all works will be carried out by a competent contractor working, where appropriate, to an approved method statement.
- 6-It is contractor's responsibility to notify the Building Control and get approval before any work commences.
- 7- It is contractors responsibility to determine if any wall is load-bearing.
- 8-All dimensions are in millimeters.
- 9-The copyright of this drawing belongs to Se & Se Consultancy Ltd.

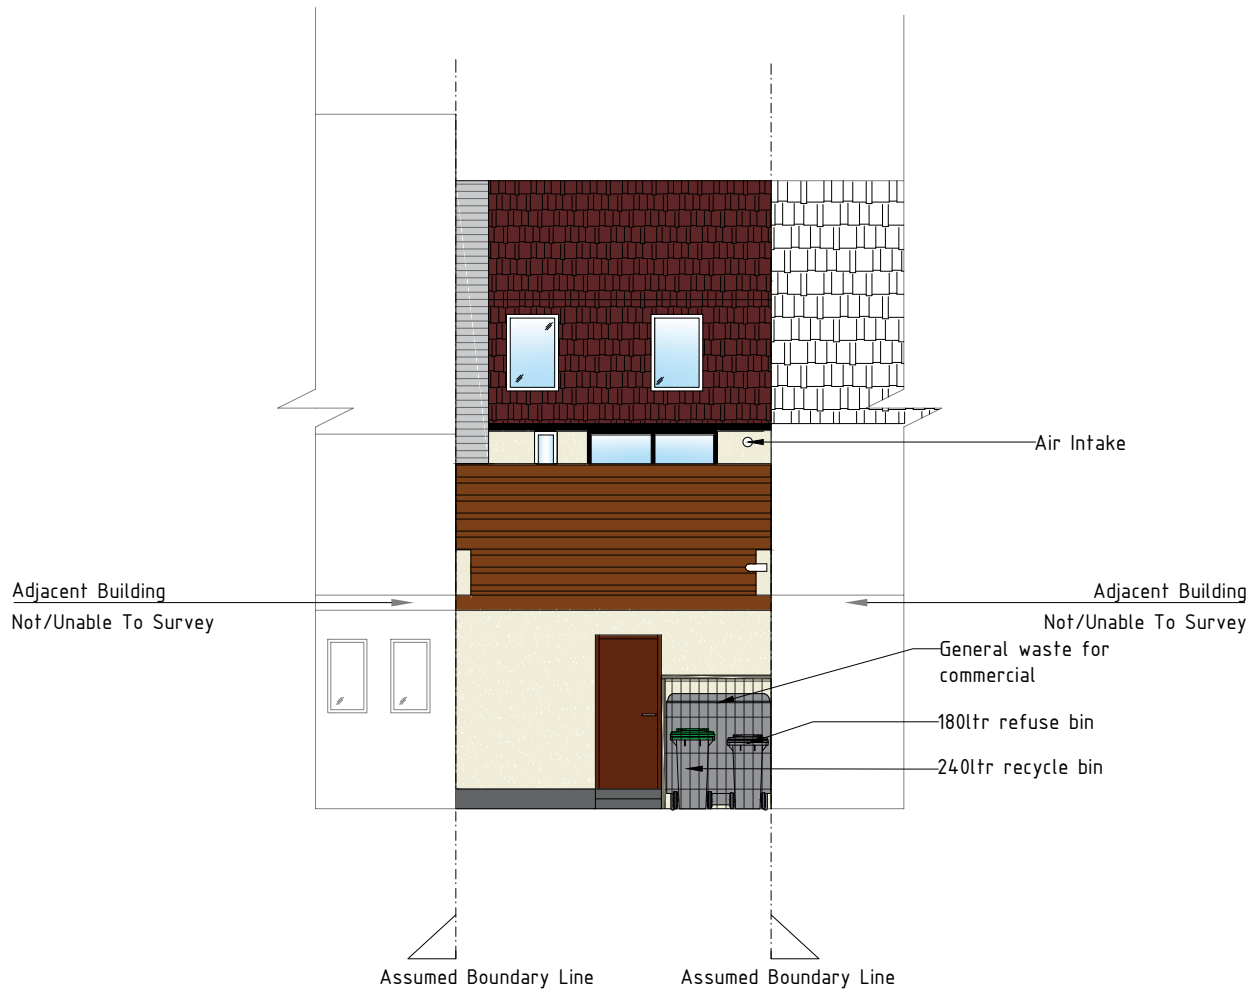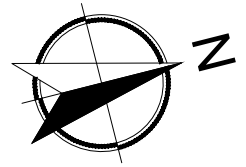

Proposed Rear Elevation



1:100 @A4

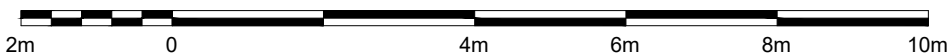

Address 7 Darnley Road, Gravesend, DA11 0RU		Rev V2		 Se & Se Consultancy Ltd. E: info@seandse.co.uk M: +44 (0) 7404765500 W: www.seandse.co.uk
Sheet 9/11	Name Proposed Rear Elevation		Date 26/11/2021	
Reference DR-2611-PRE			Drawn By BA	


Notes

- 1- All work is to be carried out the requirements, to the satisfaction of the Local Authorities. These drawings are for planning purposes only.
- 2- Responsibility is not accepted for errors made by others in scaling from this drawing. All construction information should be cross checked on the site.
- 3- All discrepancies and change of design requests by authorities should be reported to surveyor immediately.
- 4- All drawings to be read in conjunction with the project specification with all works carried out in accordance with the latest British Standards and codes of practice. Planning drawings are not to be used for the purpose of building & installation regulations.
- 5-It is assumed that all works will be carried out by a competent contractor working, where appropriate, to an approved method statement.
- 6-It is contractor's responsibility to notify the Building Control and get approval before any work commences.
- 7- It is contractors responsibility to determine if any wall is load-bearing.
- 8-All dimensions are in millimeters.
- 9-The copyright of this drawing belongs to Se & Se Consultancy Ltd.

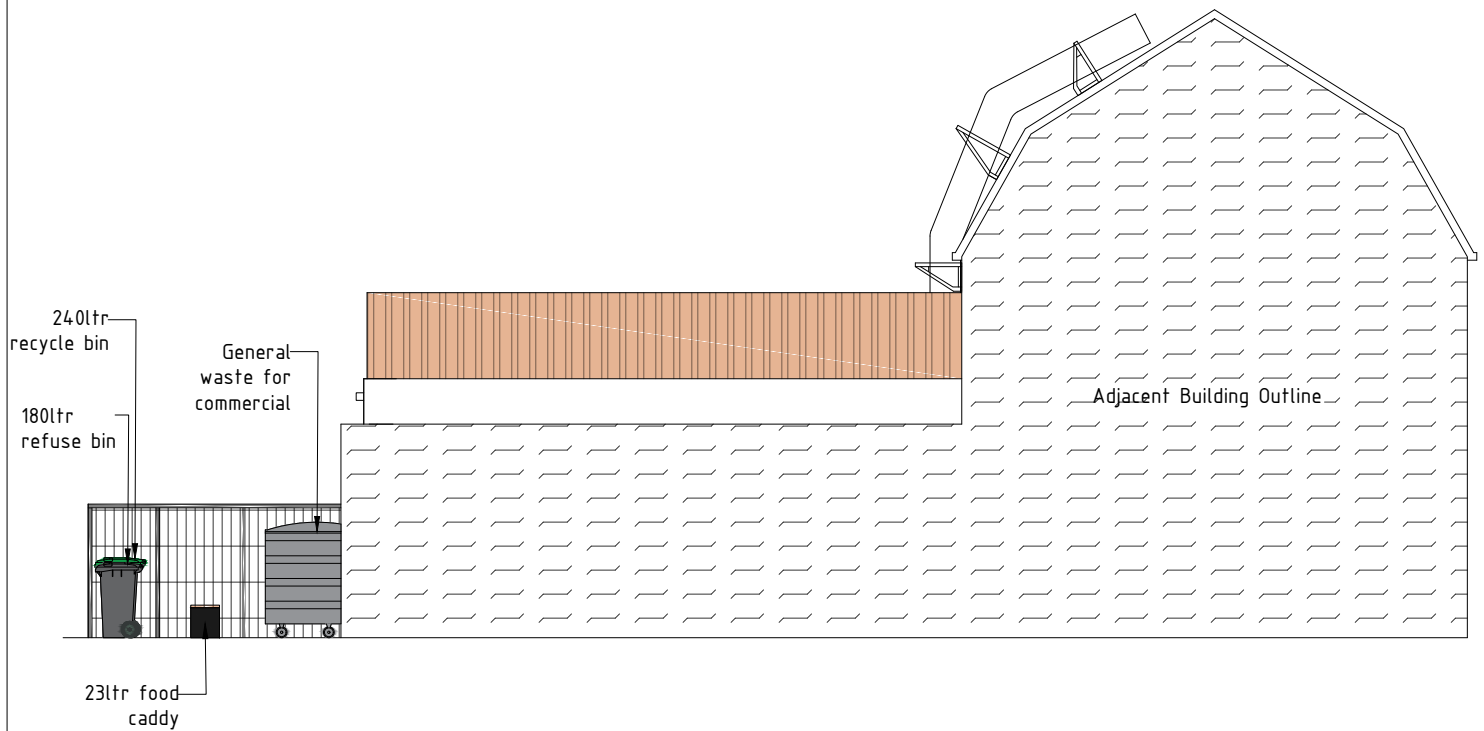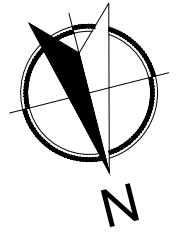

Existing Left Side Elevation



1:100 @A4

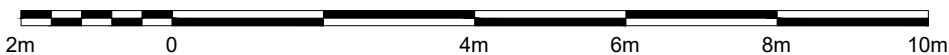

Address 7 Darnley Road, Gravesend, DA11 0RU		Rev V2		 Se & Se Consultancy Ltd. E: info@seandse.co.uk M: +44 (0) 7404765500 W: www.seandse.co.uk
Sheet 10/11	Name	Date 26/11/2021		
Reference DR-2611-ELSE	Existing Left Side Elevation	Drawn By BA	Checked By SS	


Notes

- 1- All work is to be carried out the requirements, to the satisfaction of the Local Authorities. These drawings are for planning purposes only.
- 2- Responsibility is not accepted for errors made by others in scaling from this drawing. All construction information should be cross checked on the site.
- 3- All discrepancies and change of design requests by authorities should be reported to surveyor immediately.
- 4- All drawings to be read in conjunction with the project specification with all works carried out in accordance with the latest British Standards and codes of practice. Planning drawings are not to be used for the purpose of building & installation regulations.
- 5-It is assumed that all works will be carried out by a competent contractor working, where appropriate, to an approved method statement.
- 6-It is contractor's responsibility to notify the Building Control and get approval before any work commences.
- 7- It is contractors responsibility to determine if any wall is load-bearing.
- 8-All dimensions are in millimeters.
- 9-The copyright of this drawing belongs to Se & Se Consultancy Ltd.

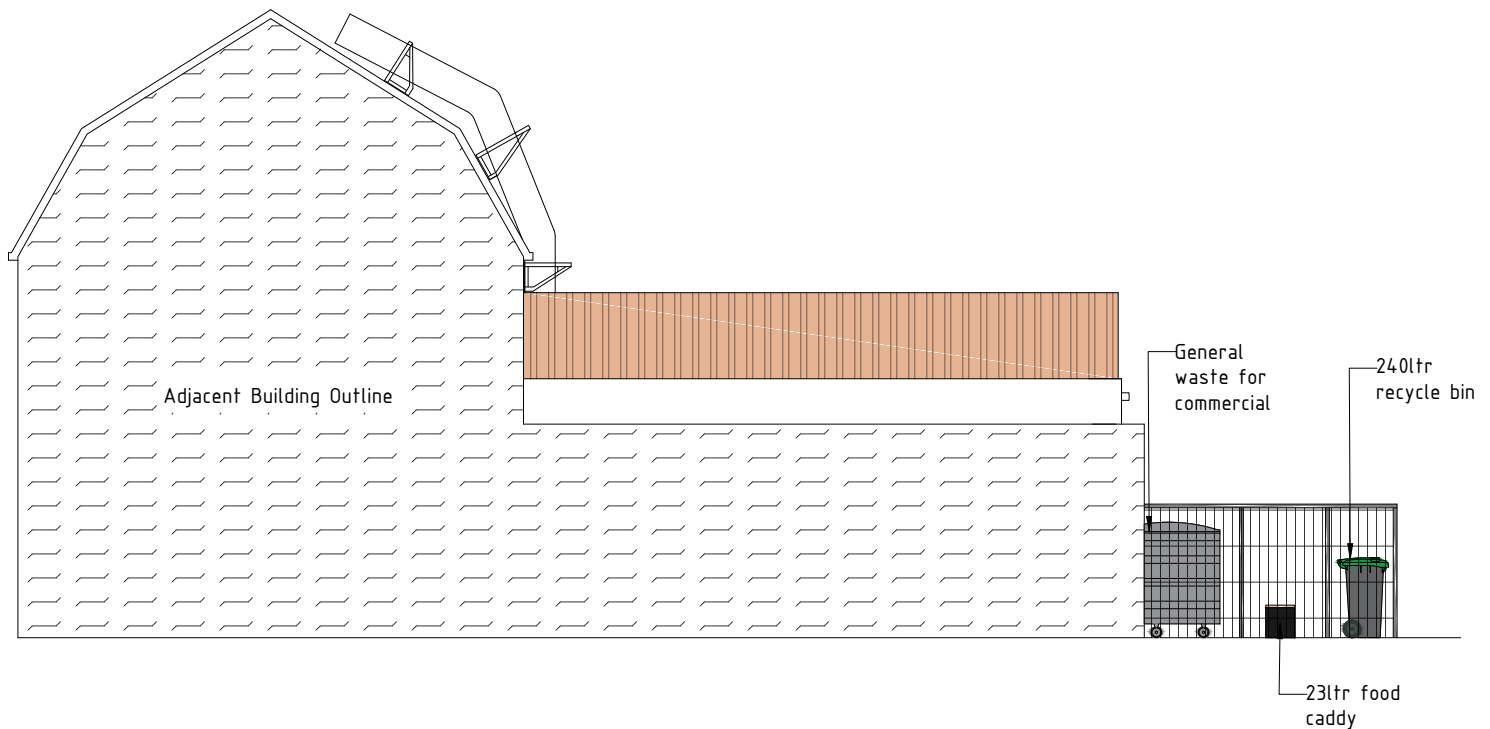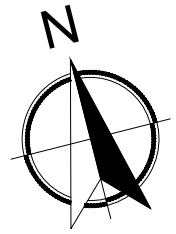

Existing Right Side Elevation

1:100 @A4

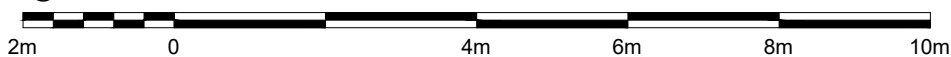

Address 7 Darnley Road, Gravesend, DA11 0RU		Rev V2		 Se & Se Consultancy Ltd. E: info@seandse.co.uk M: +44 (0) 7404765500 W: www.seandse.co.uk
Sheet 11/11	Name	Date 26/11/2021		
Reference DR-2611-ERSE	Existing Right Side Elevation	Drawn By BA	Checked By SS	