


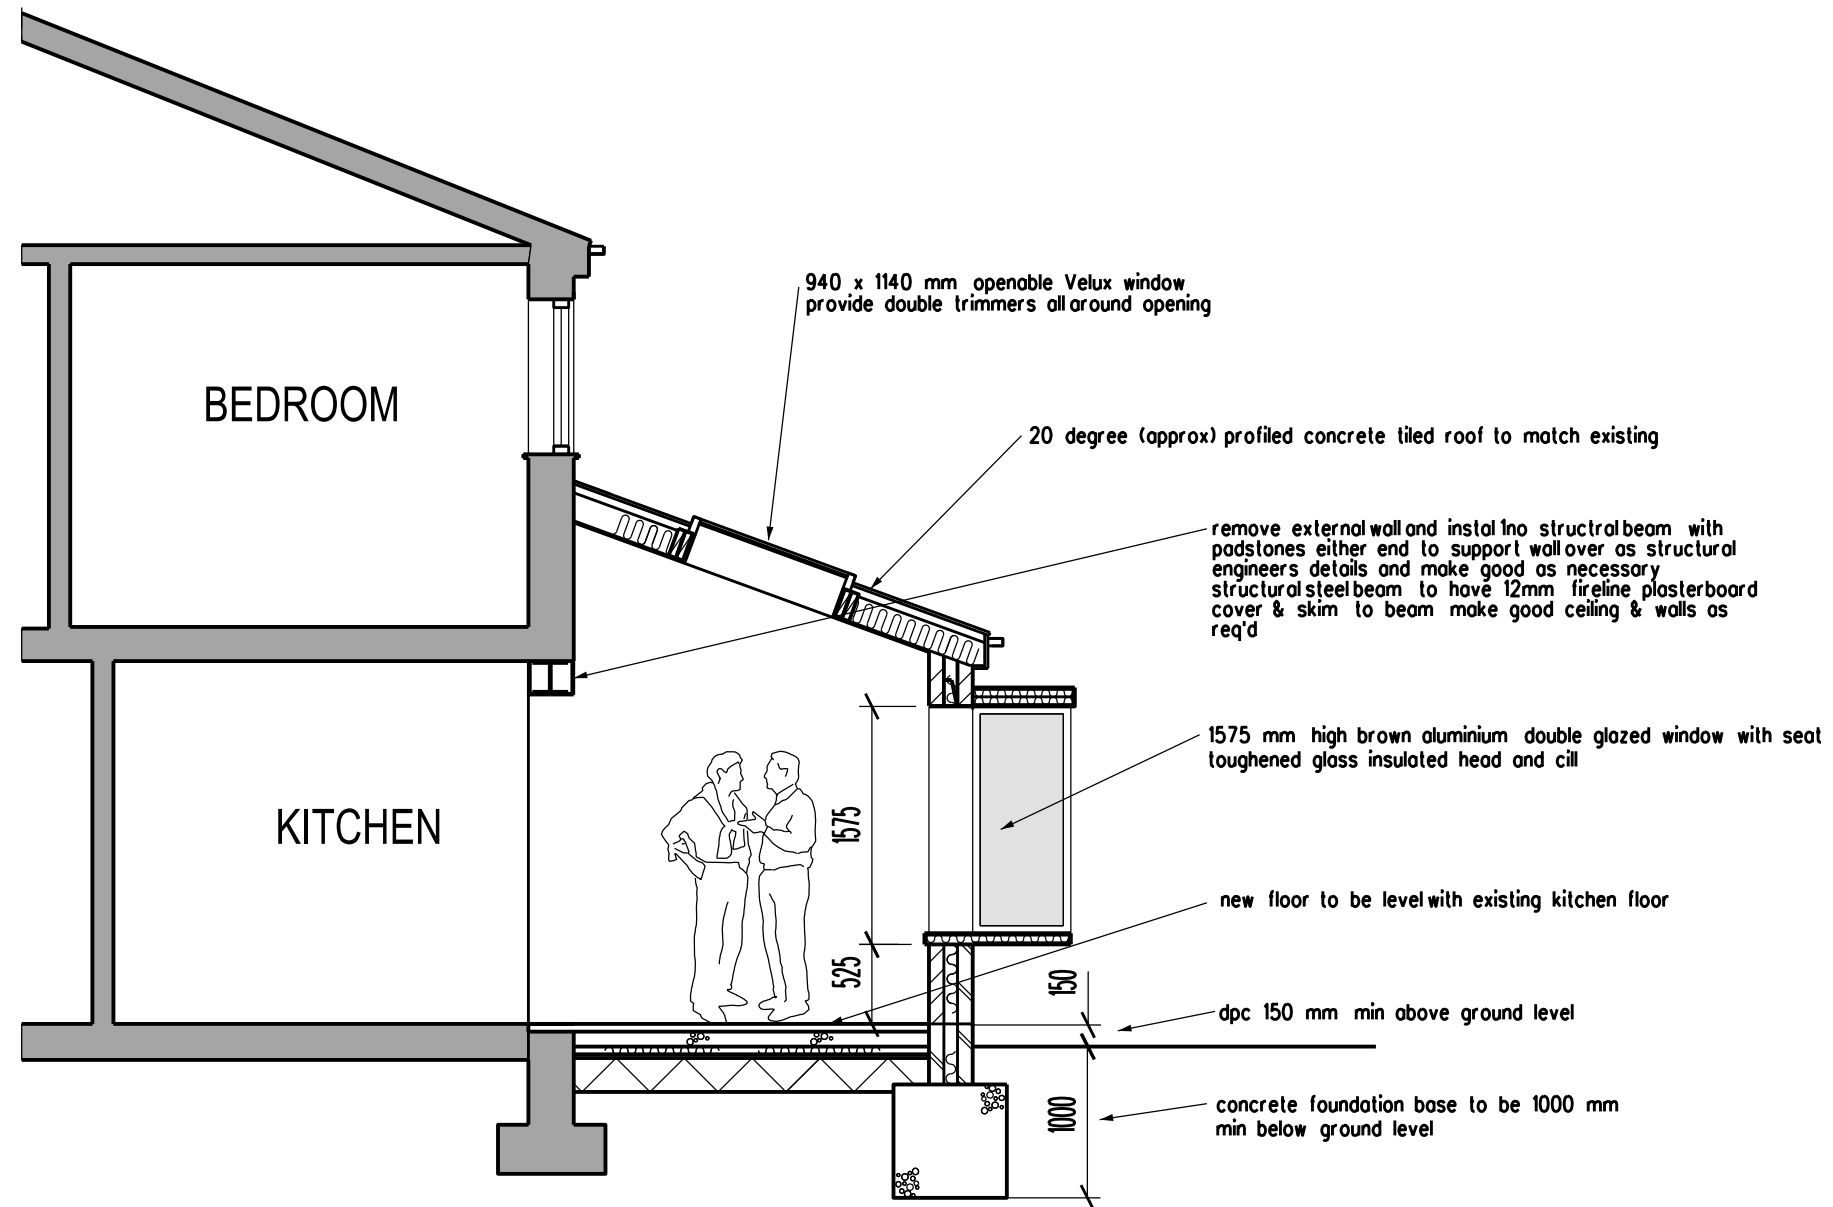

PLANNING APPLICATION

REVISION DATE

ARCHITECT
TA ARCHITECTS
11 JOYDENS WOOD ROAD BEXLEY
KENT DA5 2HS Tel 07905 130591
ta140256@googlemail.com

JOB
SINGLE STOREY REAR EXTENSION
AT 38 BADER WALK
NORTHFLEET GRAVESEND KENT
DA11 8PU

DRAWING
SECTION A-A

SCALE DATE
1:50 AT A3 JULY 2023

DRAWING NO.
LB/07

0 1 2 3 4 5 metres