





FRONT ELEVATION



REAR

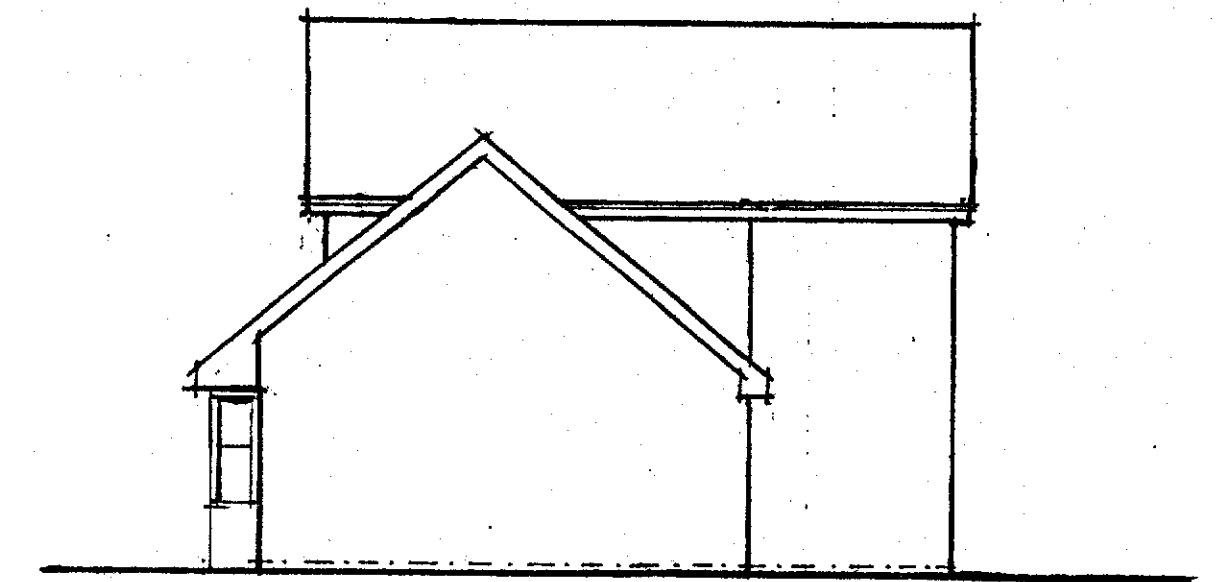


SIDE TO 67

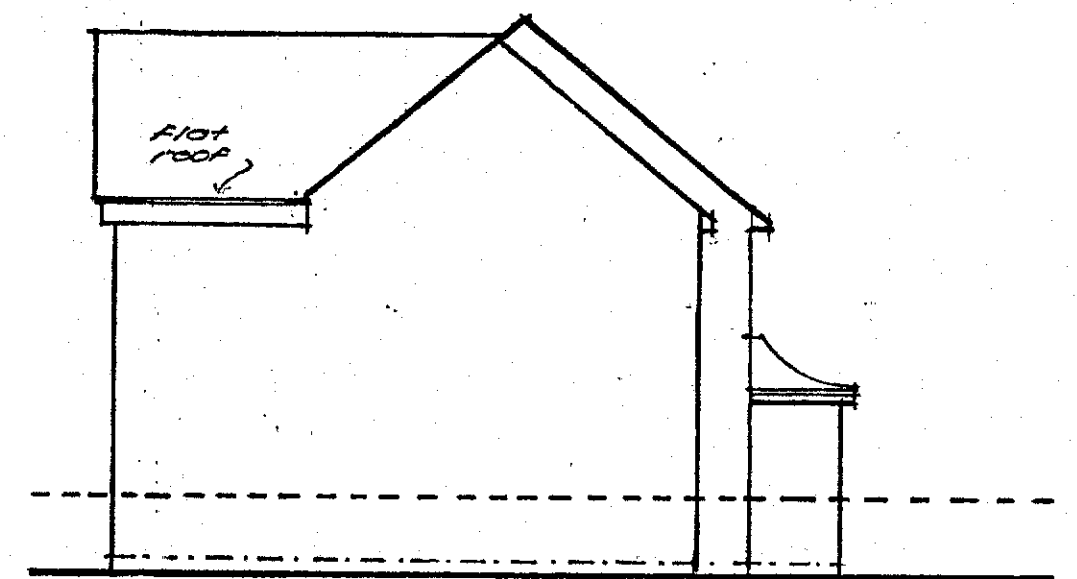


SIDE TO 63

NOTE: NO WINDOWS TO FLANK

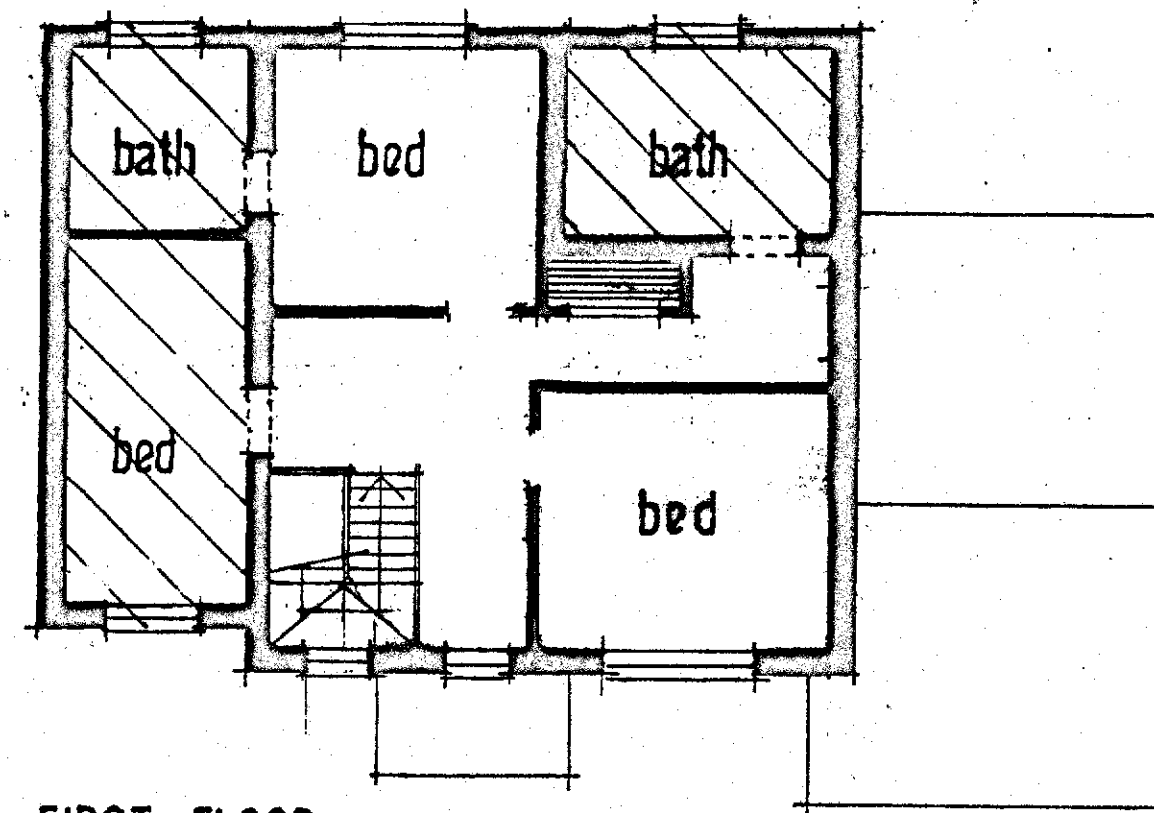


FIRST FLOOR

EXTENSION SHOWN HATCHED

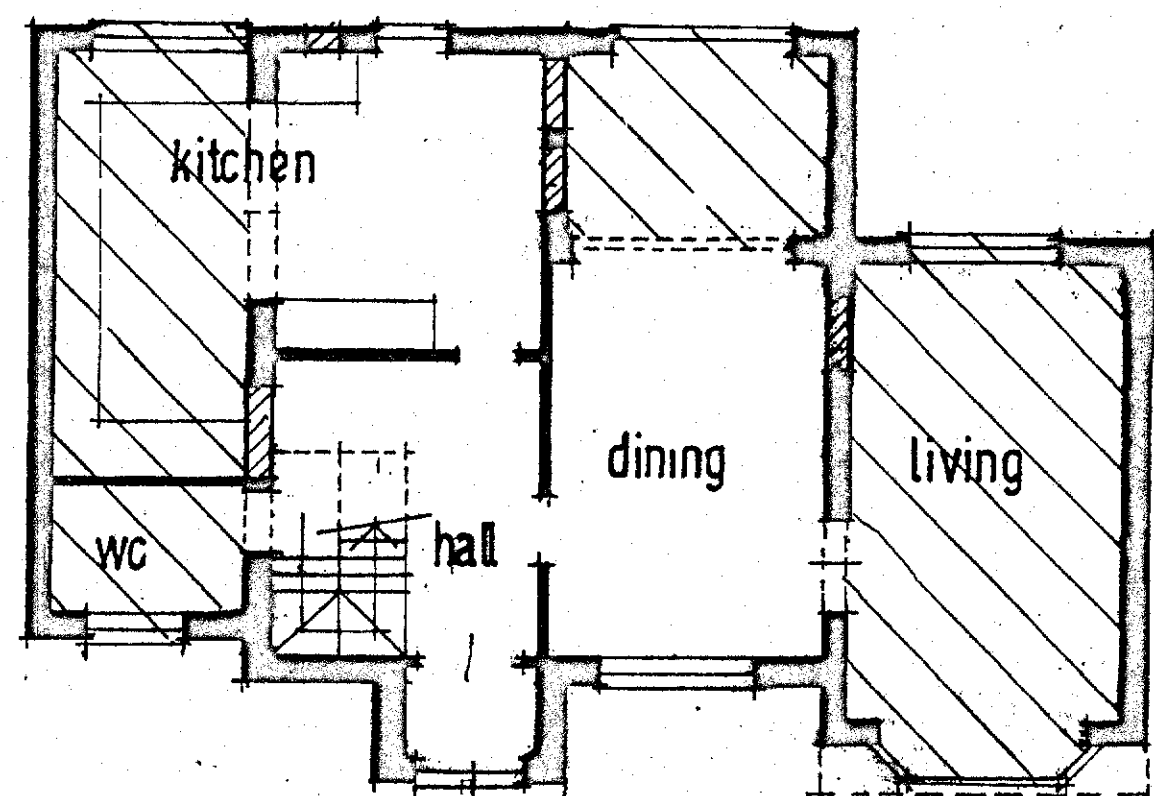

GROUND FLOOR

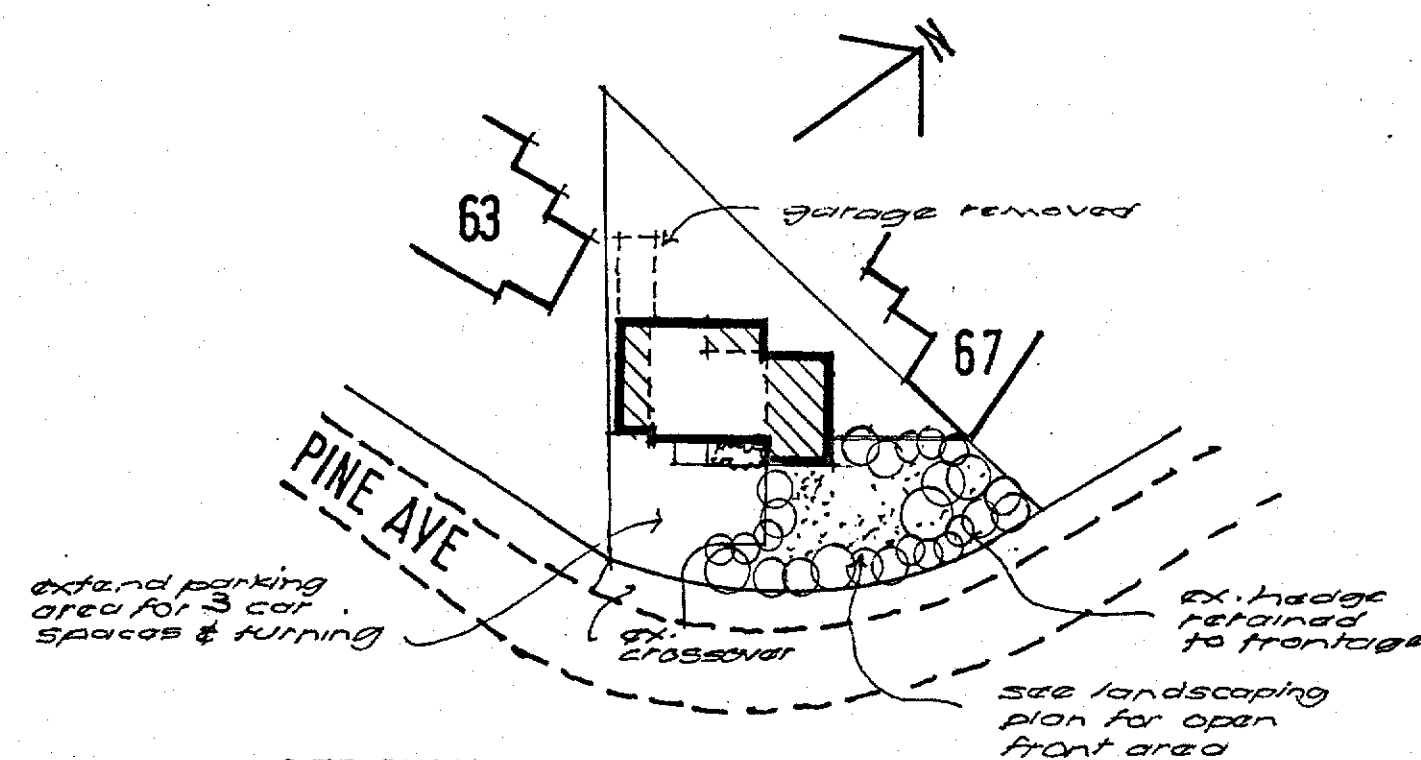

SITE PLAN 1/500

10 20 30M.

1 2 3 4 5M

**Howard Associates**

Parkfield, Rag Hill, Tatsfield, Westerham, Kent TN16 2LS

building design services Telephone: 01959 577004

client  
DR. M. SINGH

project  
65 PINE AVE, GRAVESEND, KENT

title  
PROPOSED IMPROVEMENTS

H22/115 C 1/100-1/500  
REVISED