


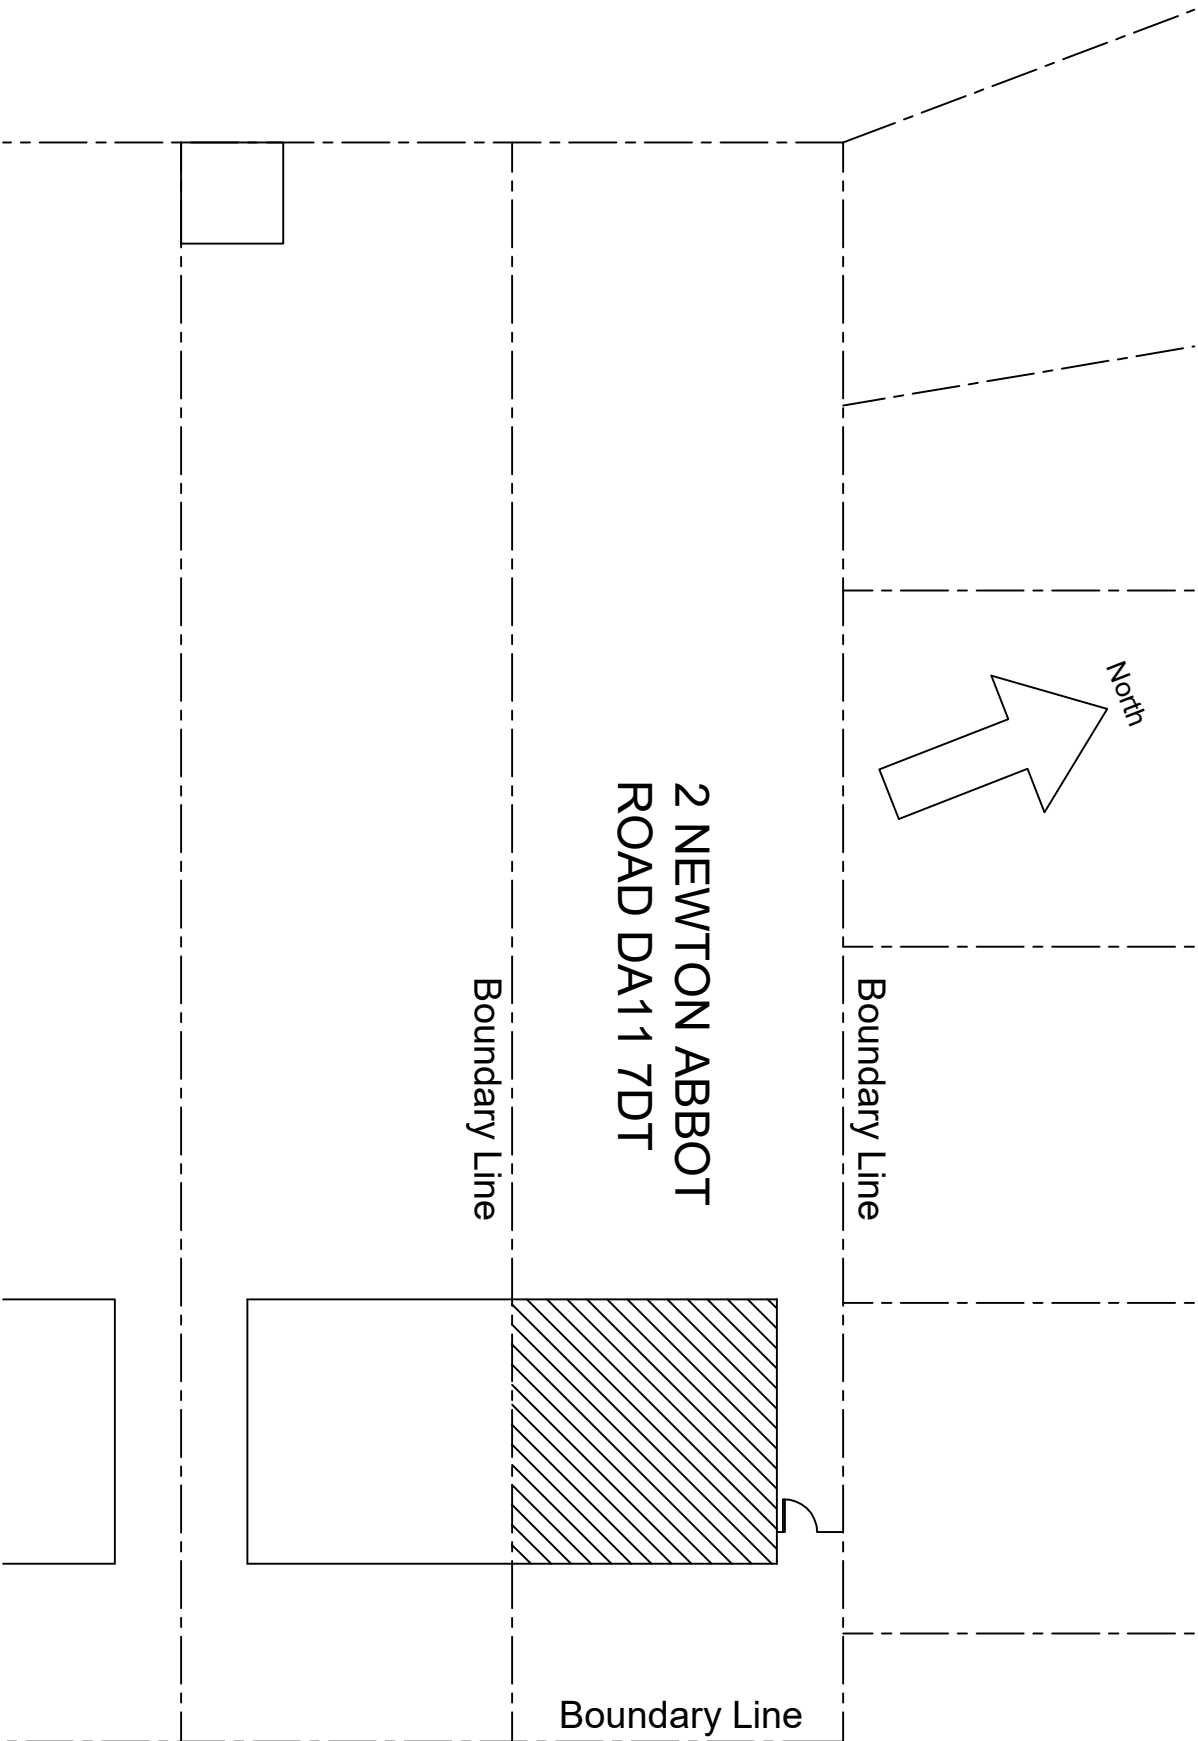

NEWTON ABBOT ROAD

Block Plan

		Client		Drawing Title					
		Mr Gurpreet Singh 2 Newton Abbot Road Grovesend Kent D11 7DT		Block Plan					
		Revised Drive Plan amended.		RB		01		March 24	
		Description		Initial		Rev		Date	
		This drawing is copyright and may not be reproduced or made use of unless expressly agreed by the Design Team. All dimensions must be checked on site.							
		Drawing No.		Revision					
		2303-004		01					
		Scale 1:200@A3		Date Nov 23					
		Computer File No.		Project No.					
		Drawn By Raj Bhatti		Checked By					
		Coordinated By		Approved By					