


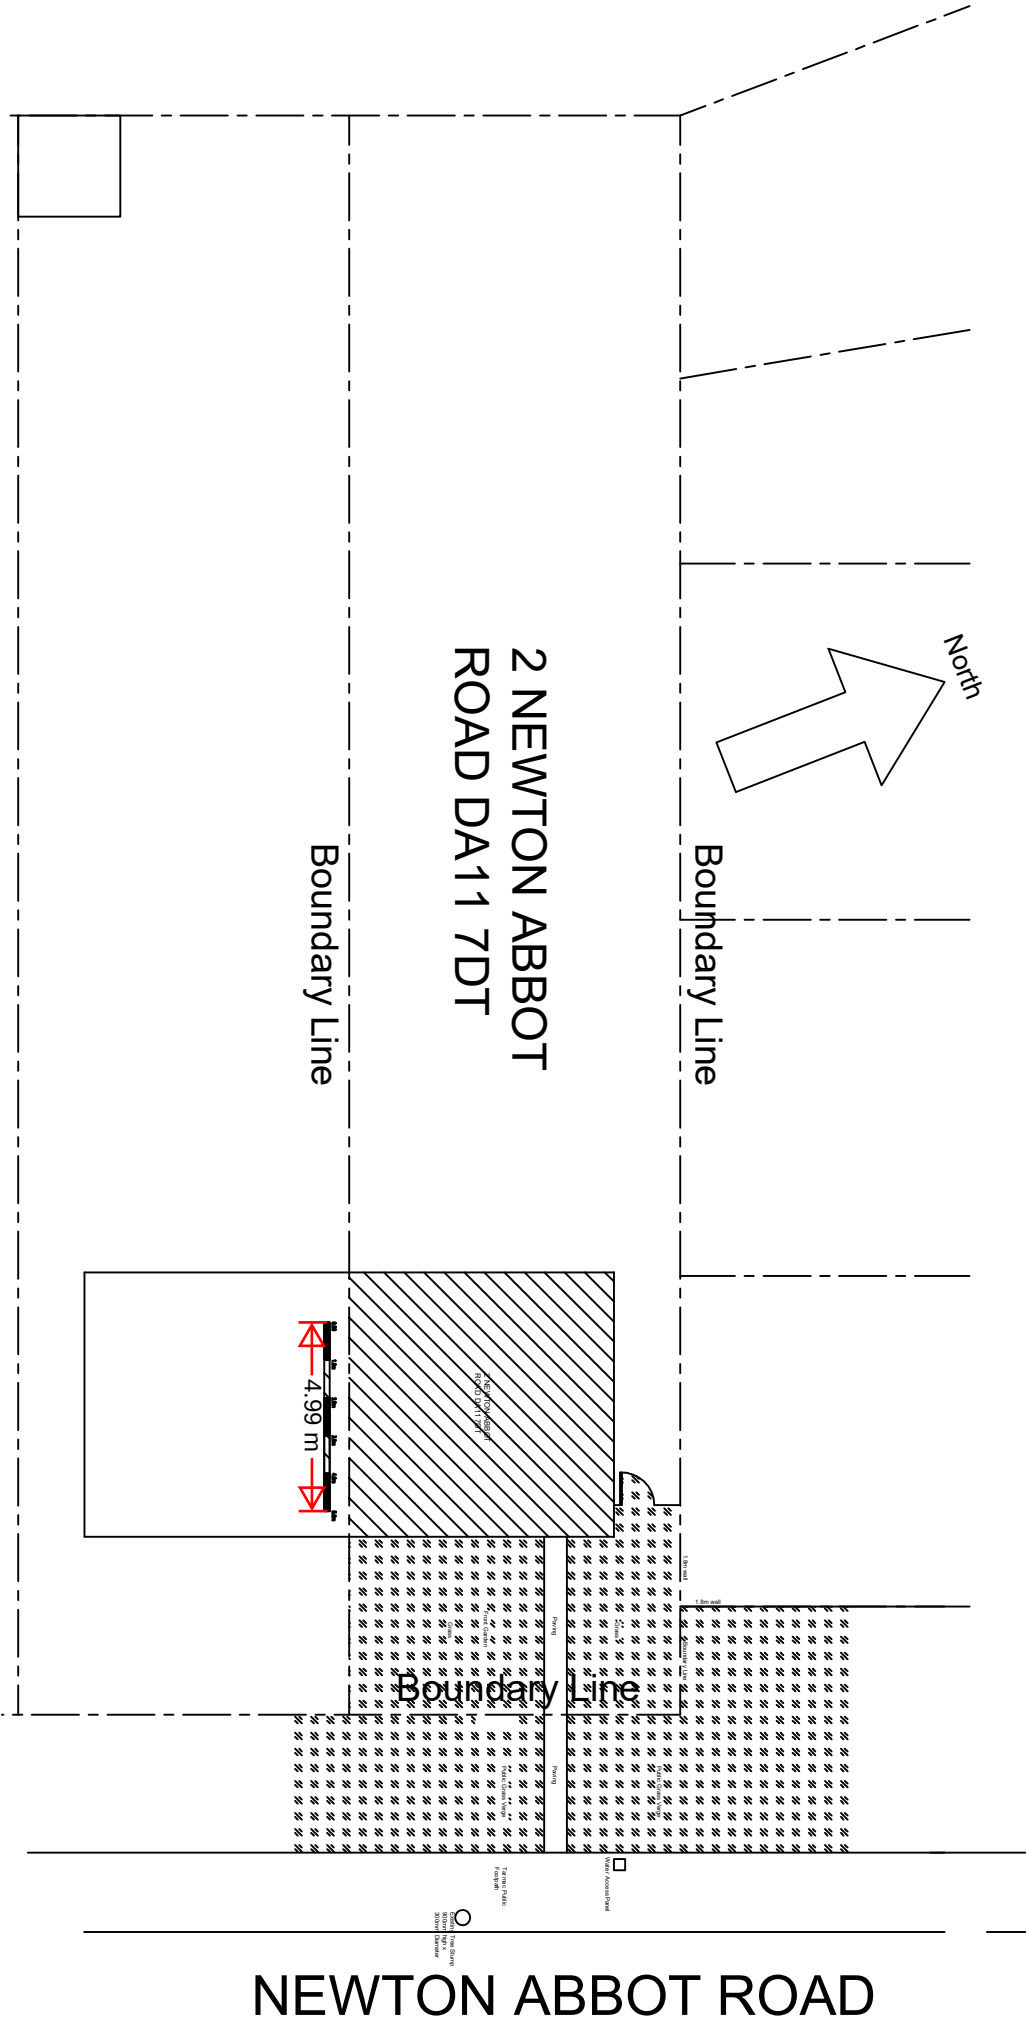

Block Plan

		Client		Drawing Title			Drawing No.		Revision		
		Mr Gurpreet Singh 2 Newton Abbot Road Grovesend Kent D11 7DT		Existing Block Plan			2303-003		00		
								Scale 1:200@A3		Date Nov 23	
								Computer File No.		Project No.	
		Description		Initial		Rev		Date		Drawn By	
		This drawing is copyright and may not be reproduced or made use of unless expressly agreed by the Design Team. All dimensions must be checked on site.								Checked By	
										Coordinated By	
										Approved By	