


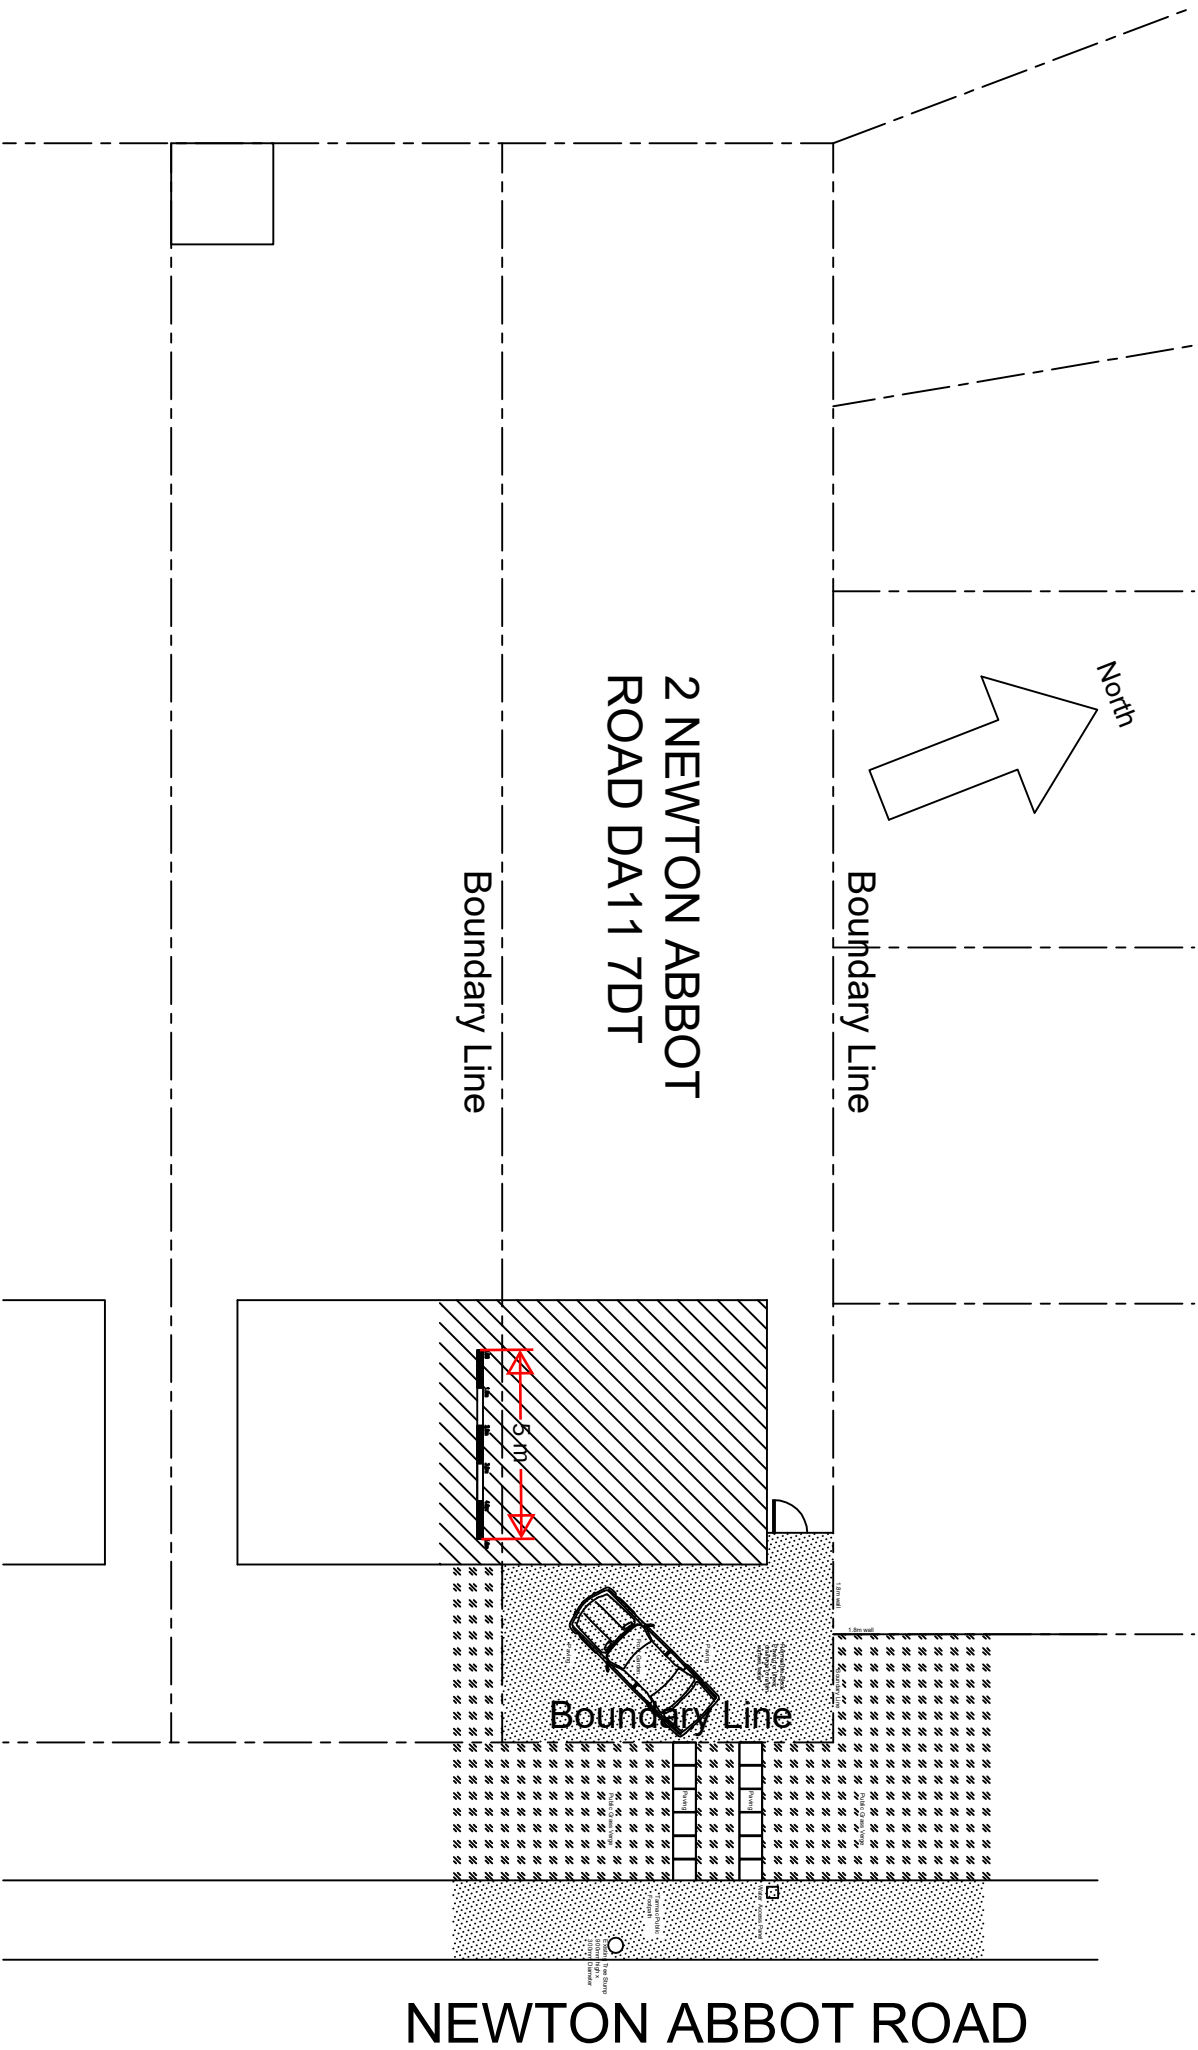

Proposed Block Plan

Client		Drawing Title		Revision	
Mr Gurpreet Singh 2 Newton Abbot Road Grovesend Kent D11 7DT		Proposed Block Plan		2303-004 01	
Description		Revised Drive Plan amended.	RB	01	March 24
		This drawing is copyright and may not be reproduced or made use of unless expressly agreed by the Design Team. All dimensions must be checked on site.			
		Computer File No.	Project No.		
		Drawn By Raj Bhatti	Checked By		
		Coordinated By	Approved By		