




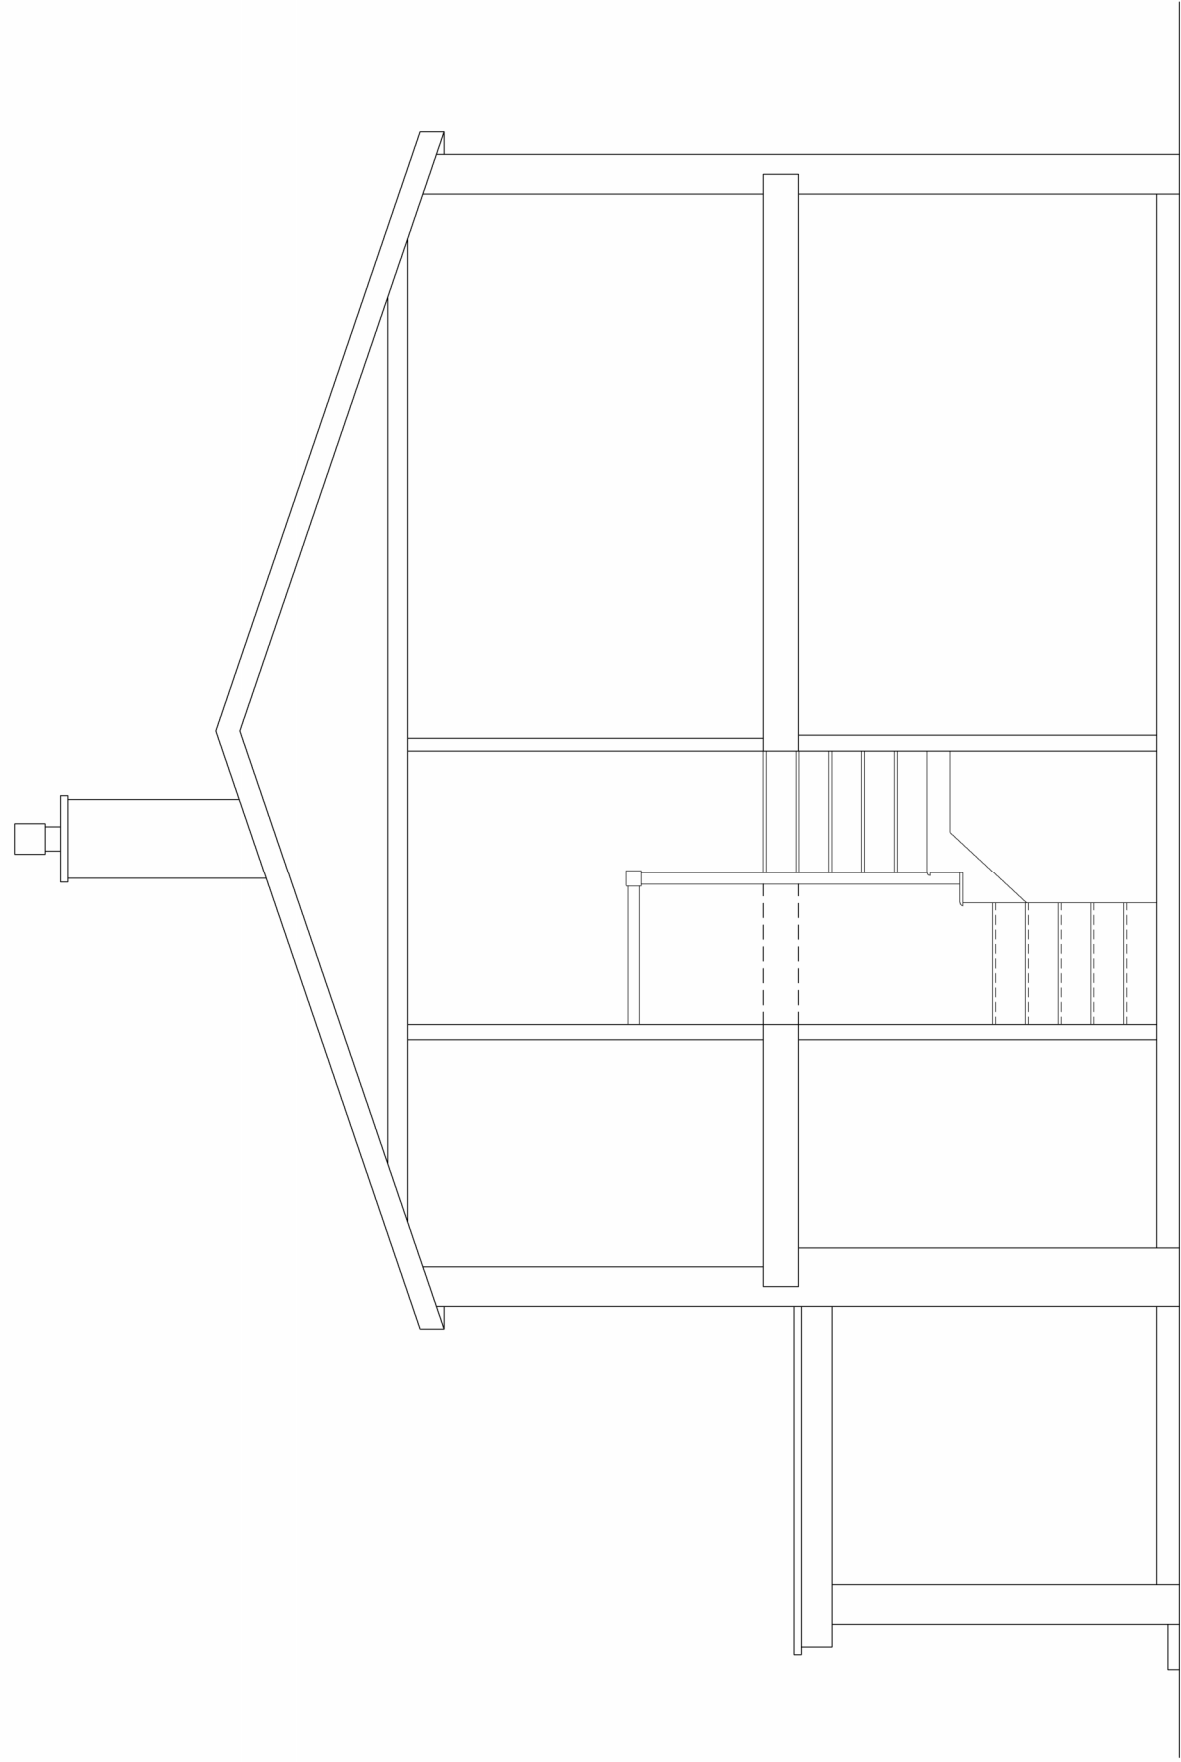

Existing Right Side Section

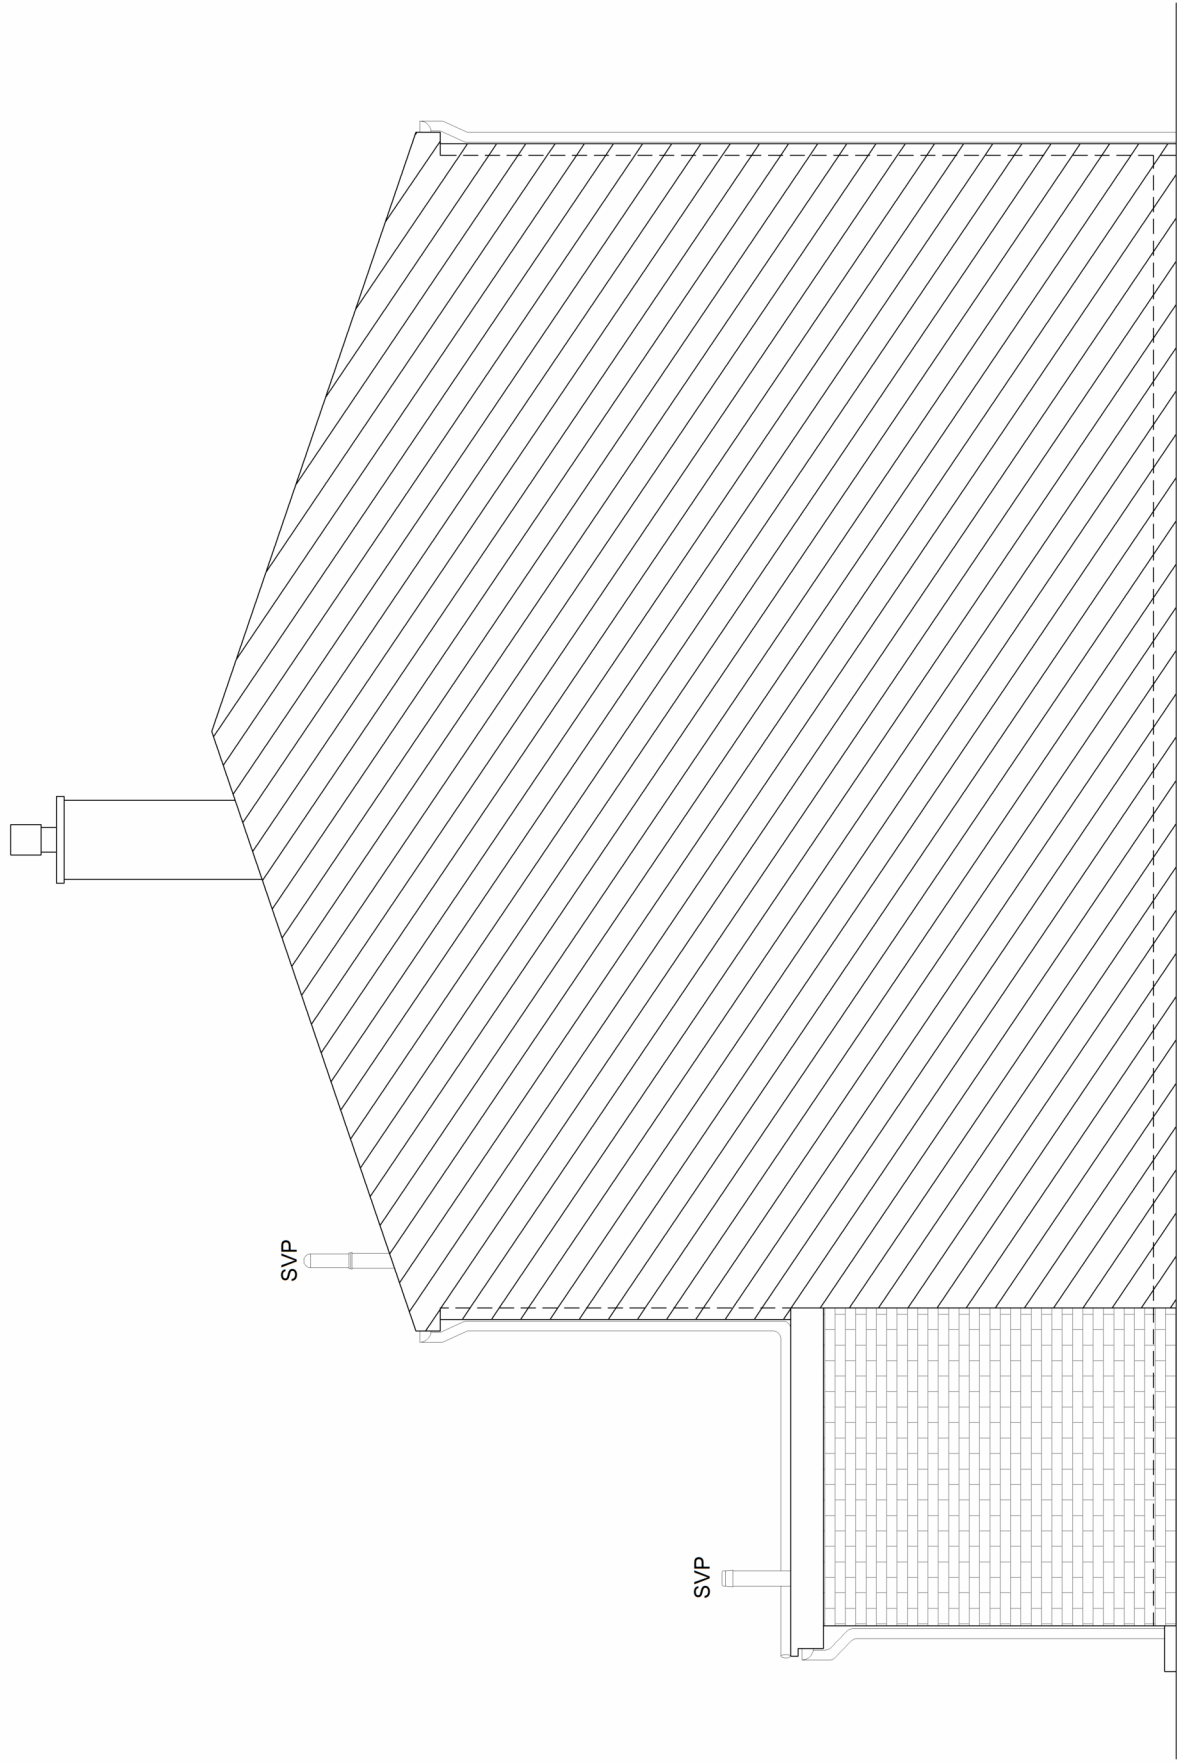

Existing Right Side Elevation

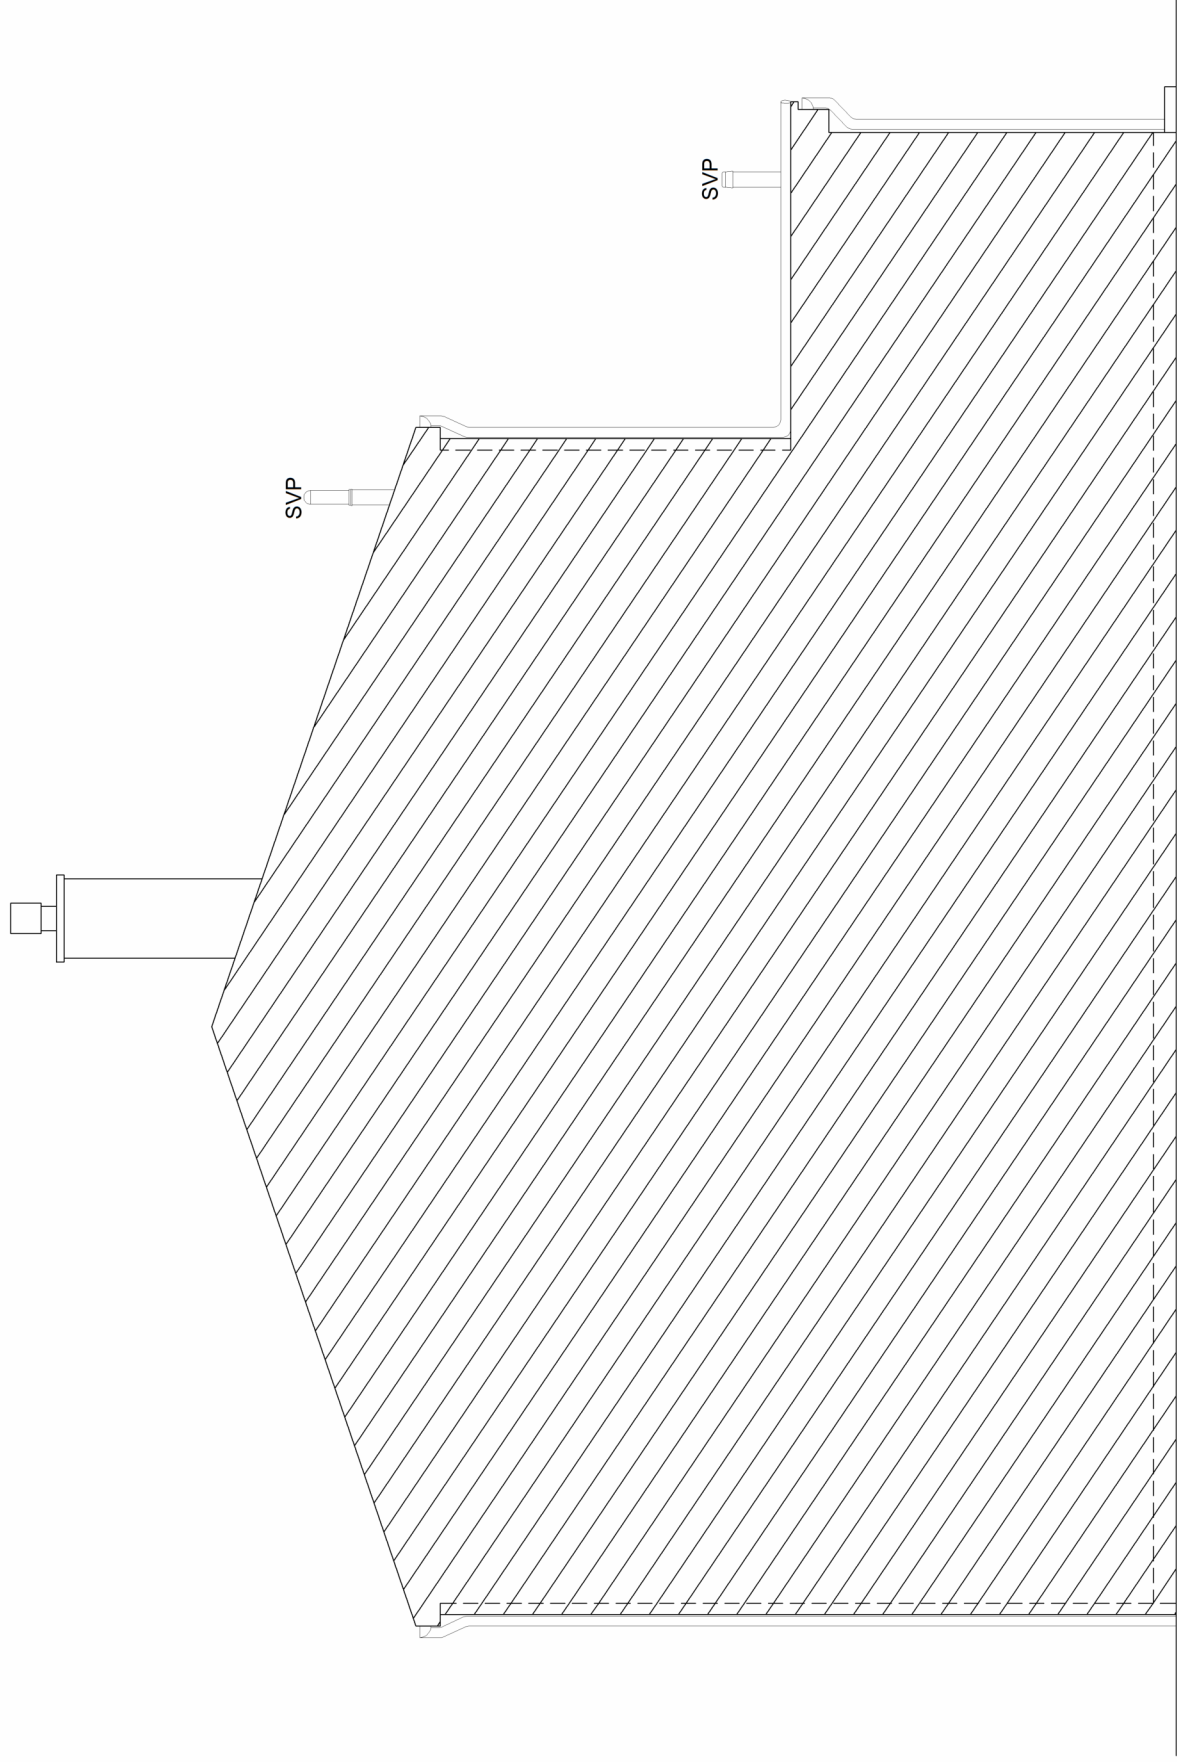

Existing Left Side Elevation

TITLE: 53 Timber Bank, Vigo Village, Gravesend DA13 5SF			
DRAWING TITLE: Existing Elevation and Section	SCALE 1:50@A1	DATE APR 2024	DWG NO 1610/02
D R A L U N S D E N D R A L U N S D E N LTD. BEing/Hou)C Eng M I StrucE 23 Castlefields, Boleat Rise, Kent DA13 9EJ			

