




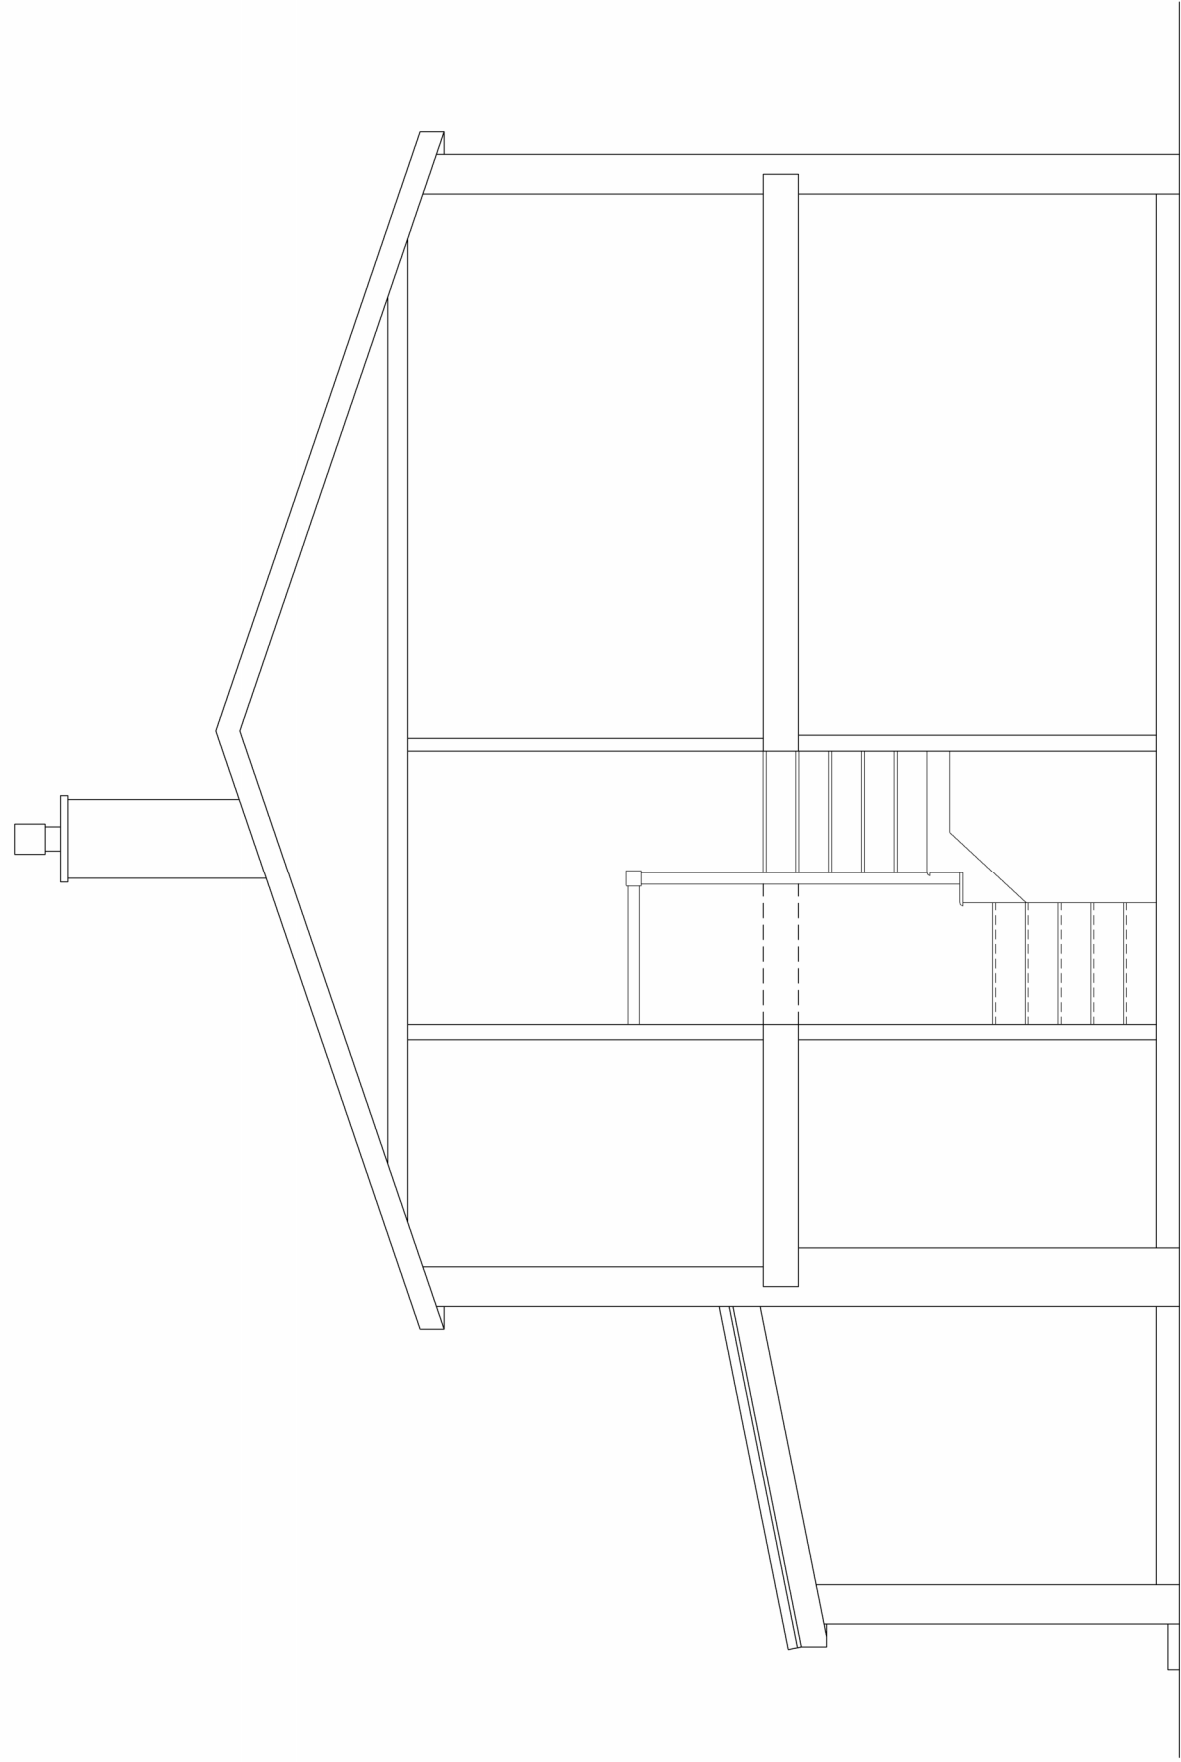

Proposed Right Side Section

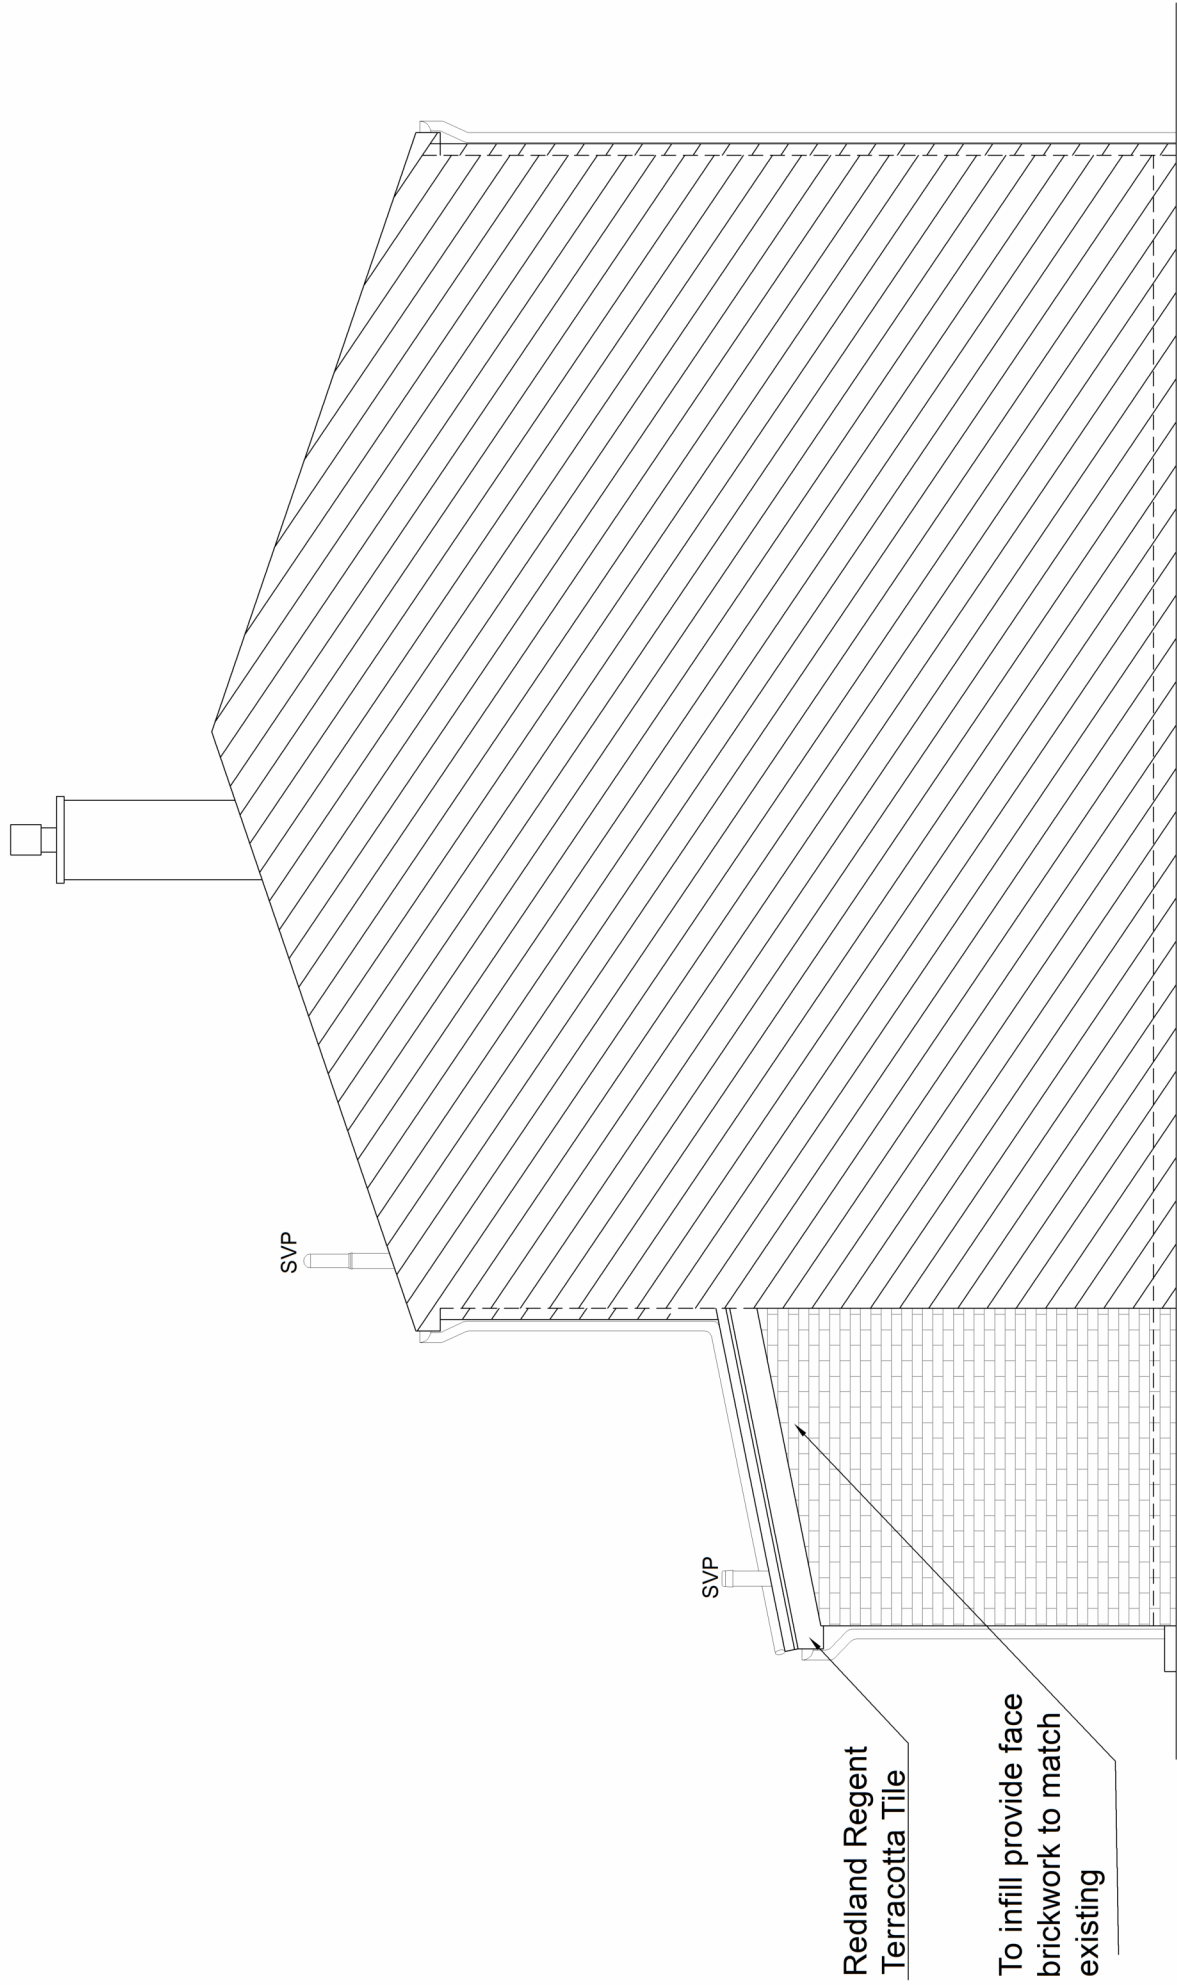

Proposed Right Side Elevation

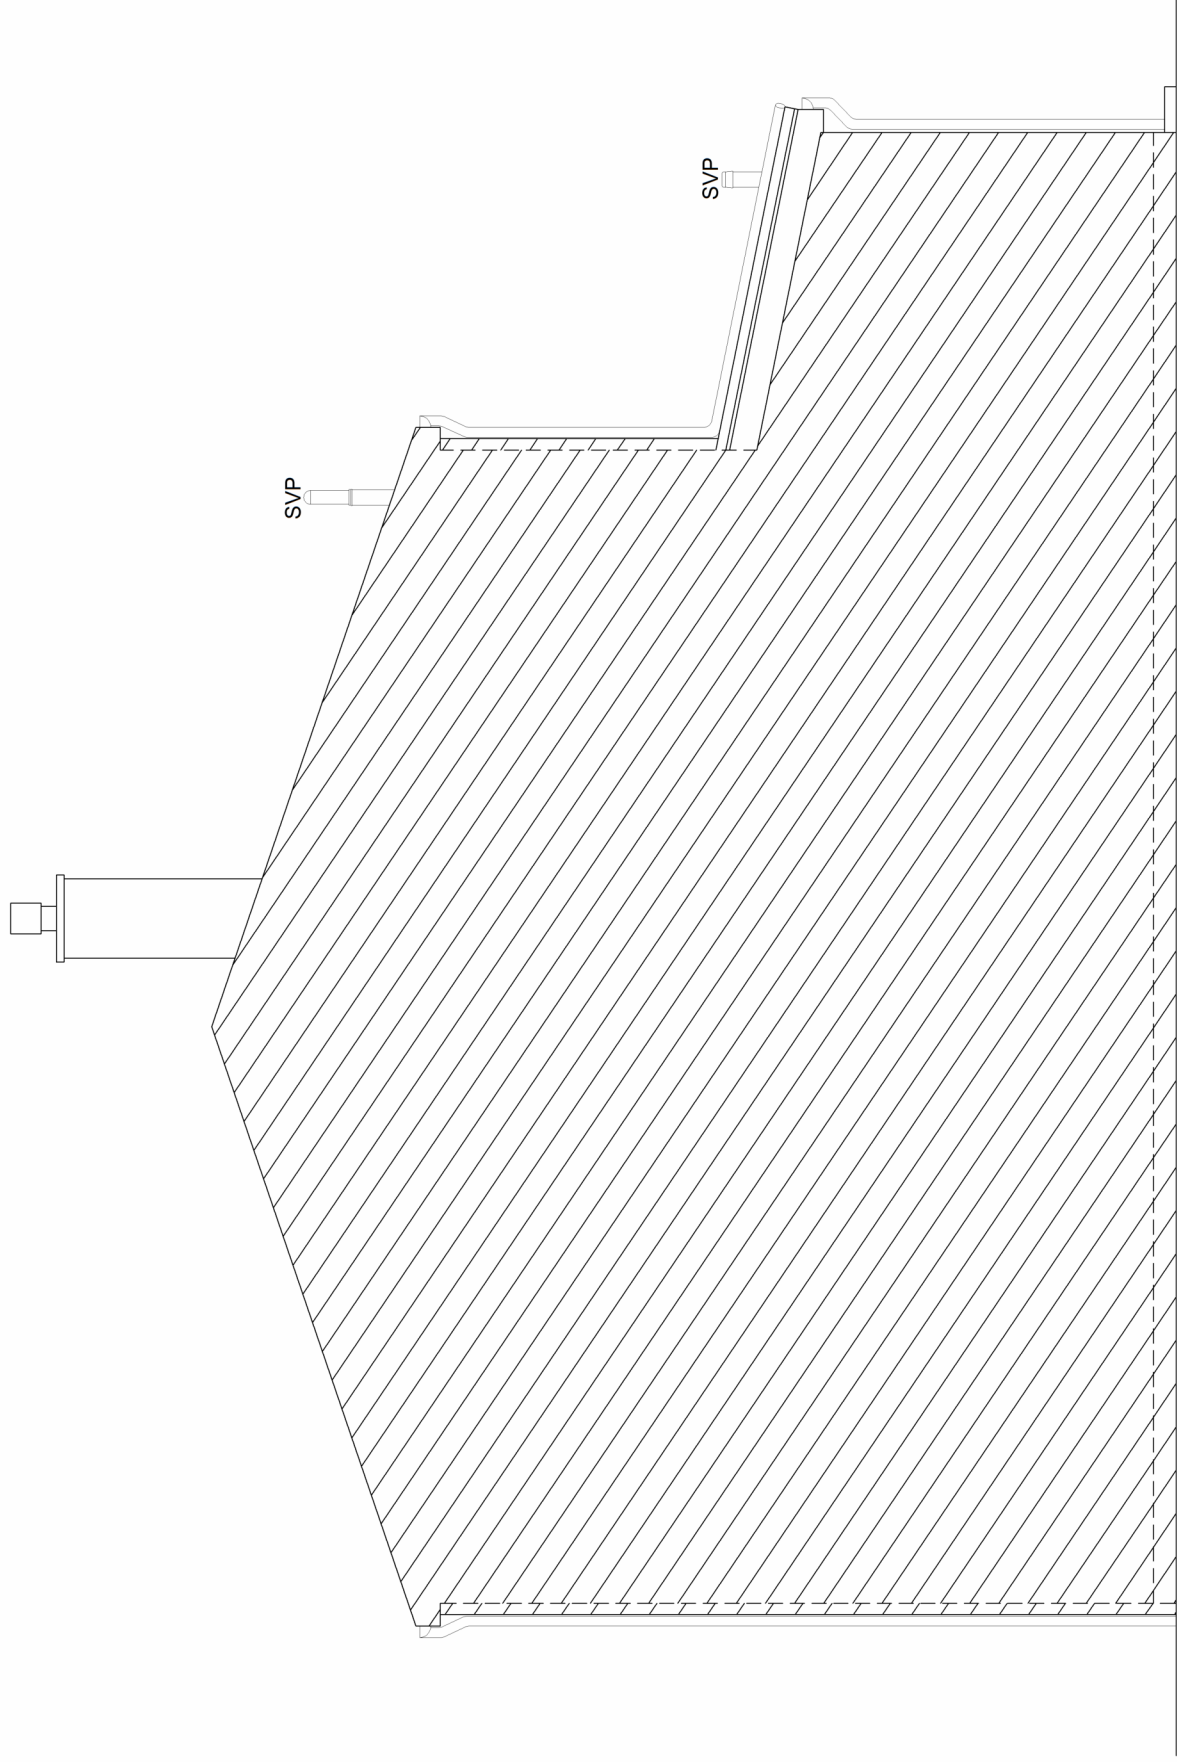

Proposed left Side Elevation

