
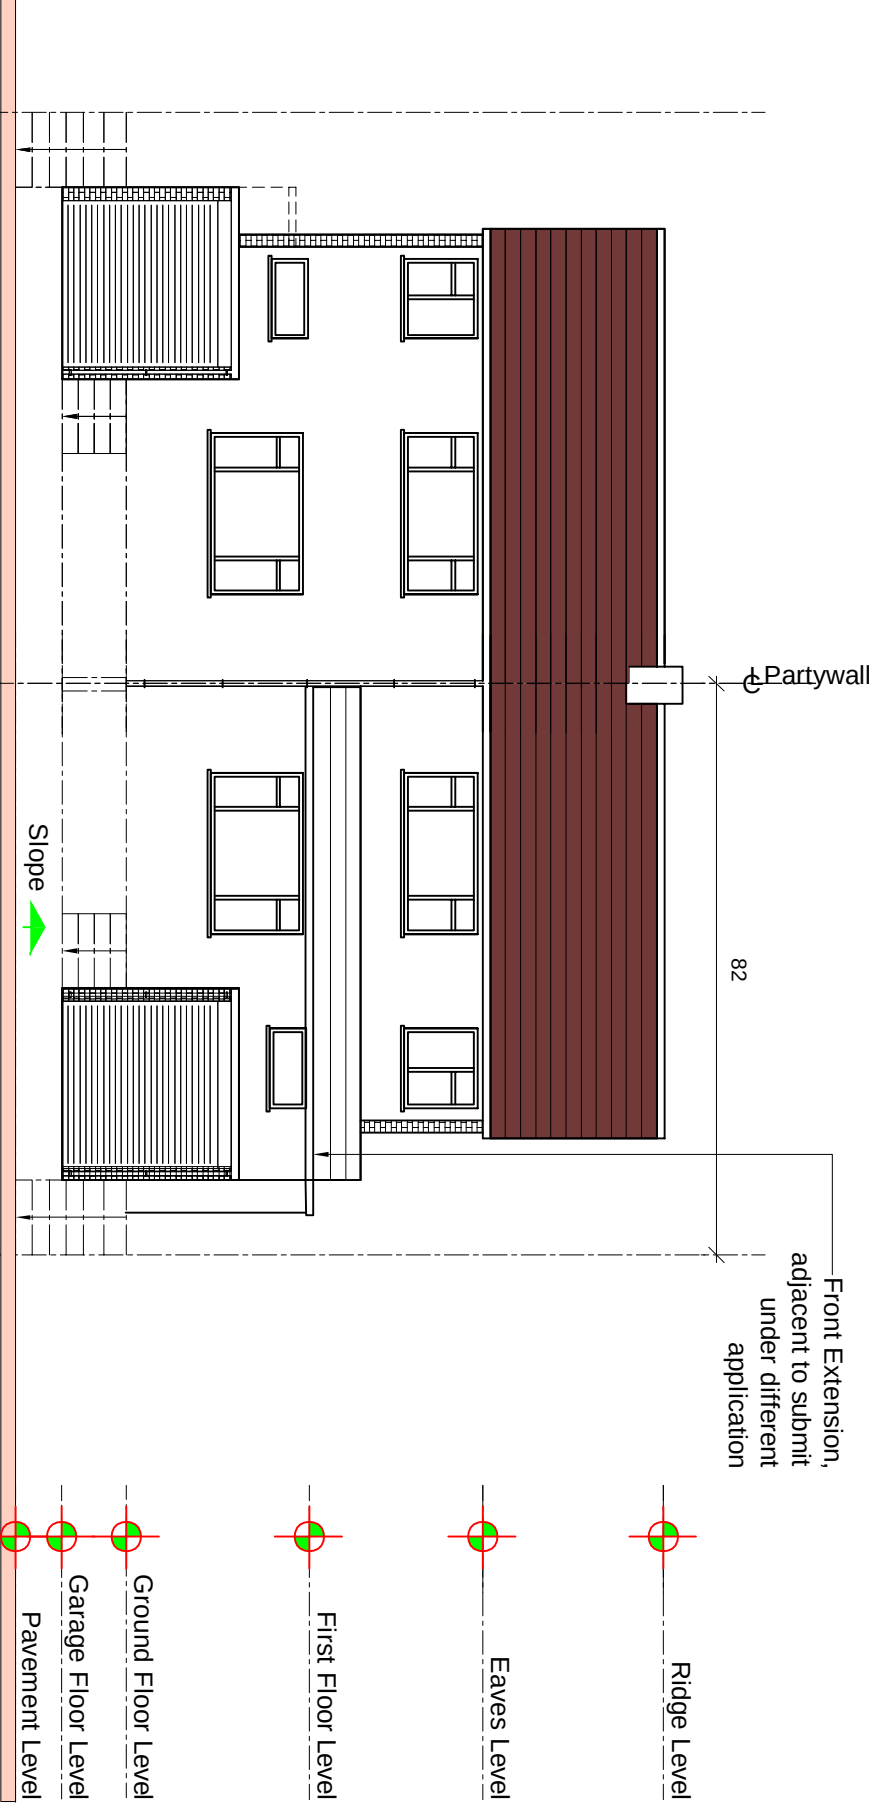
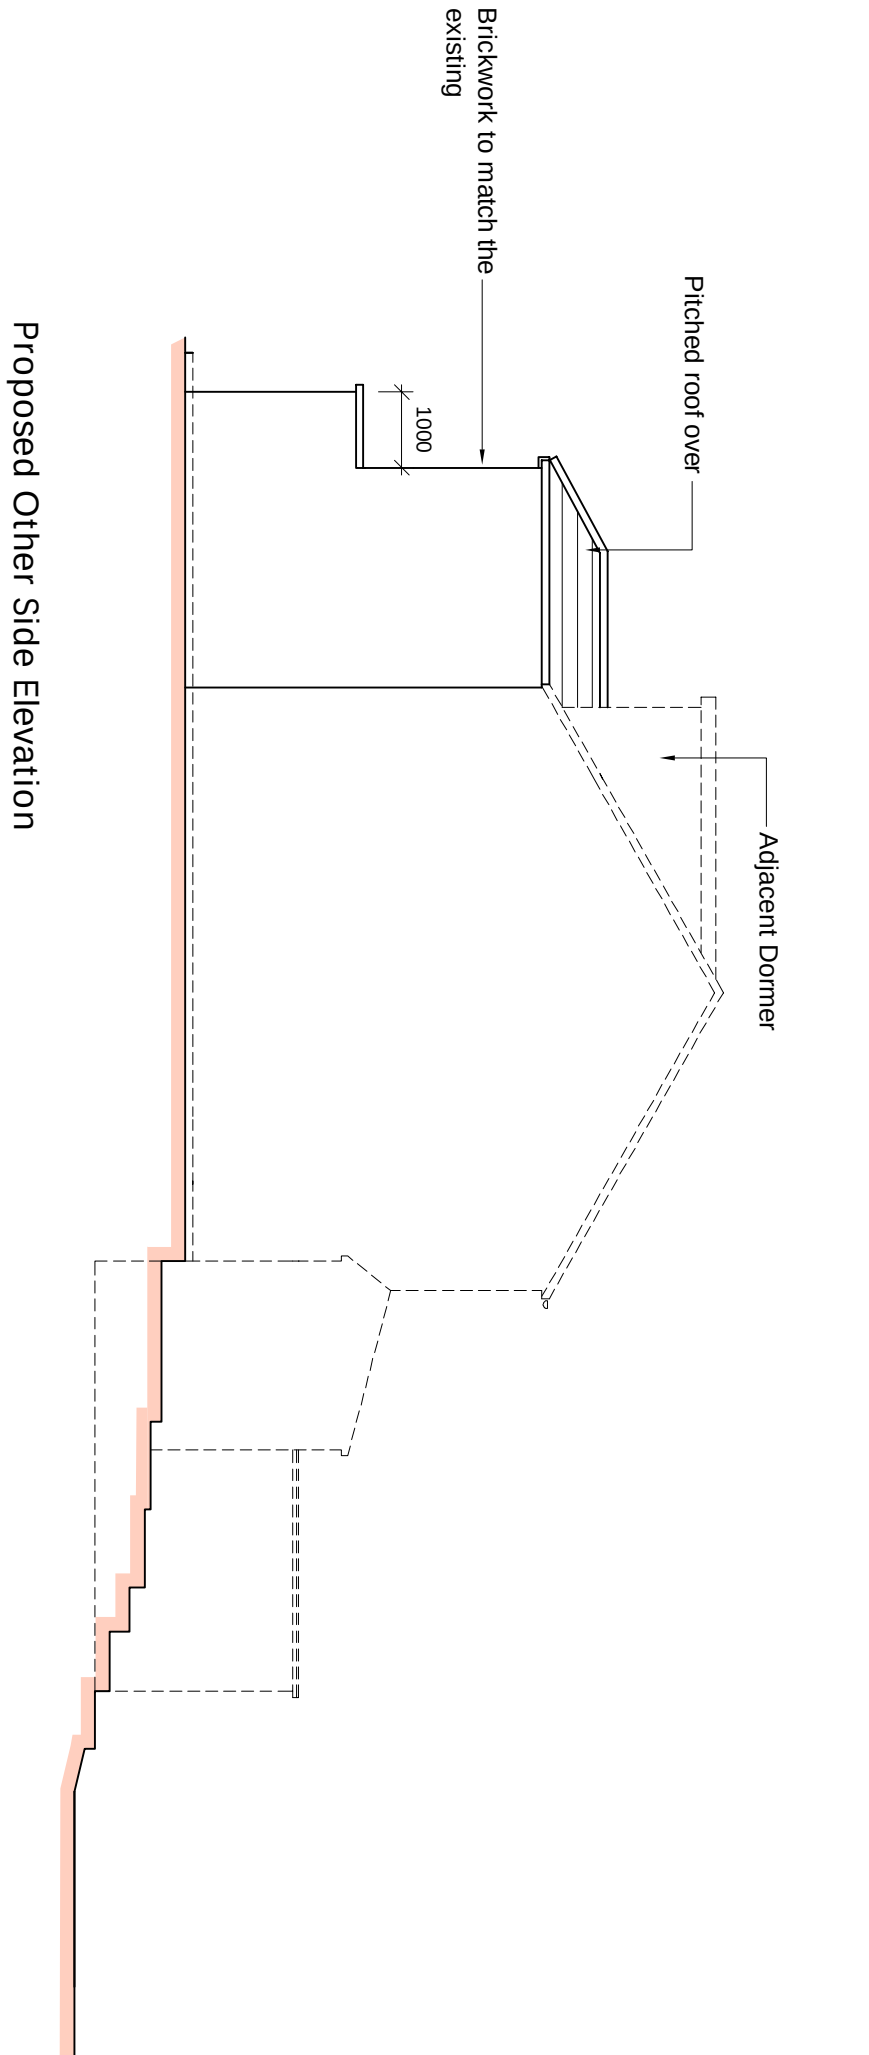
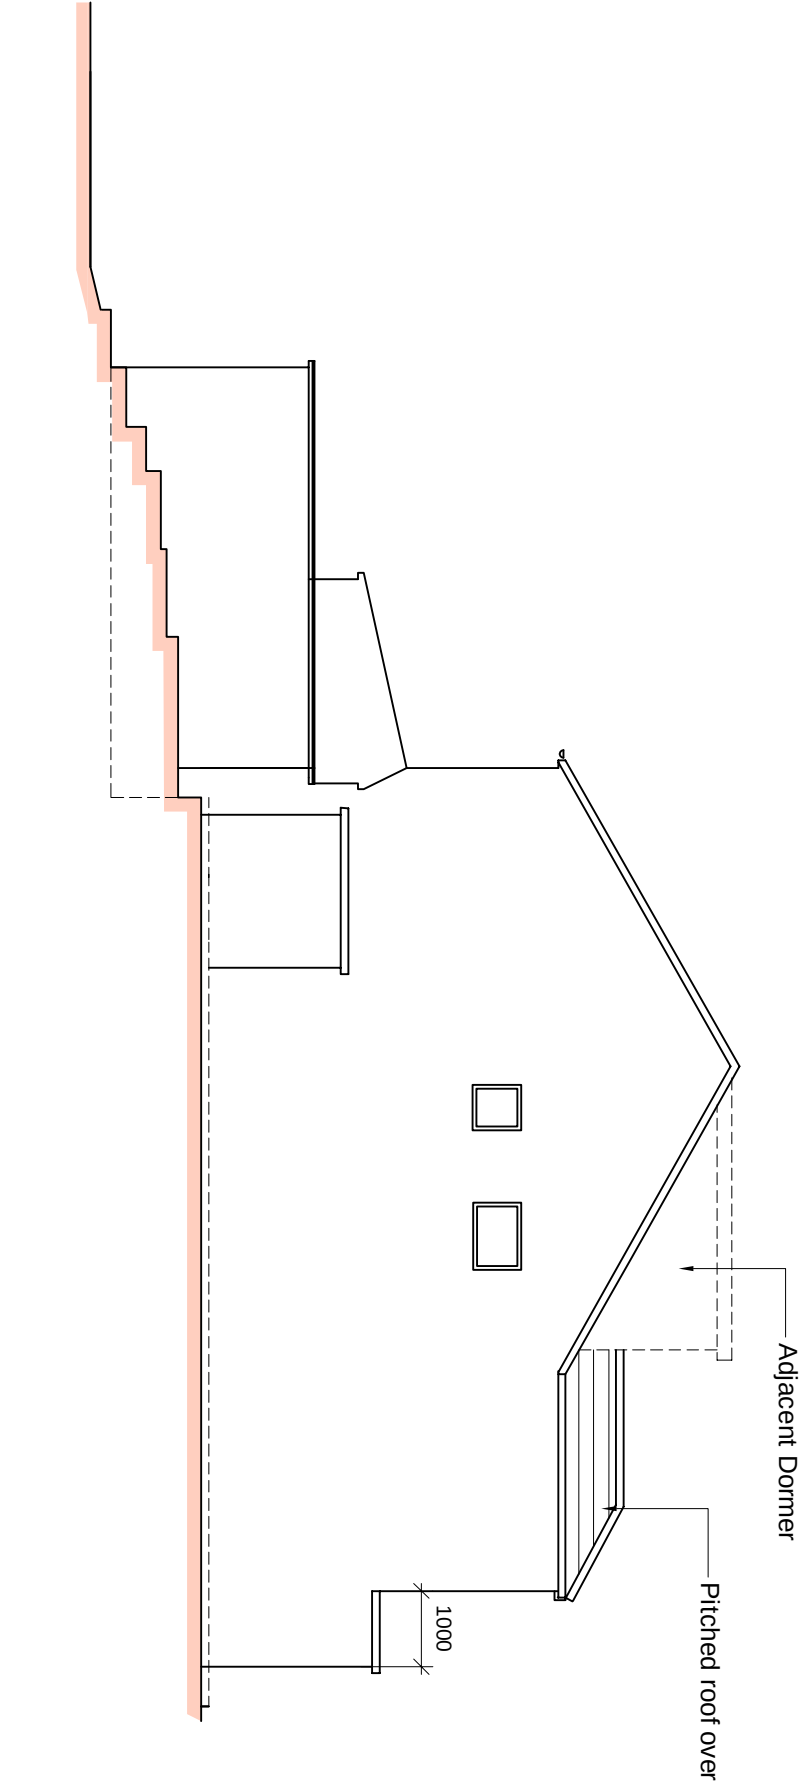
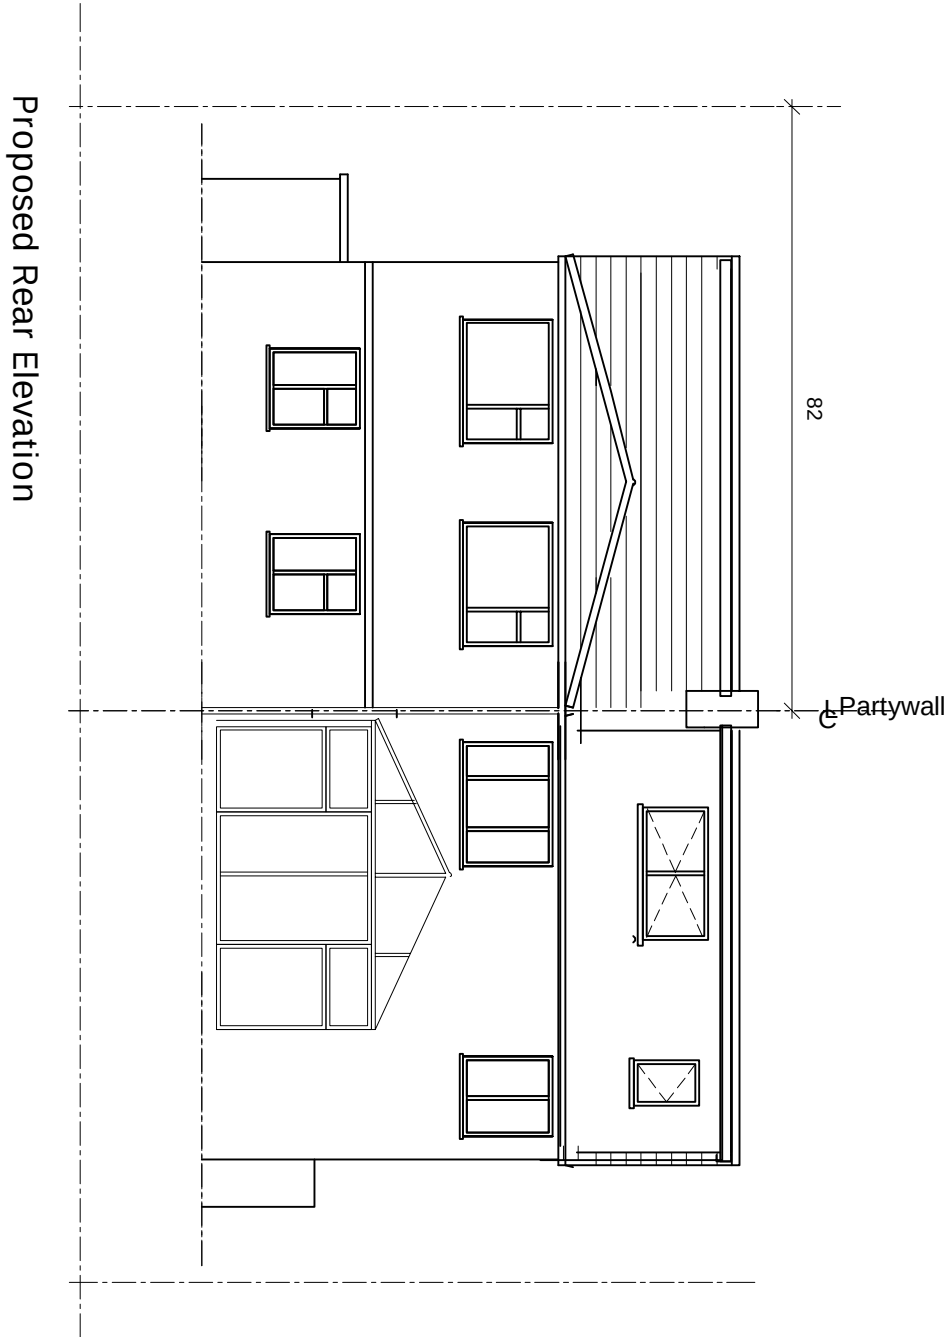
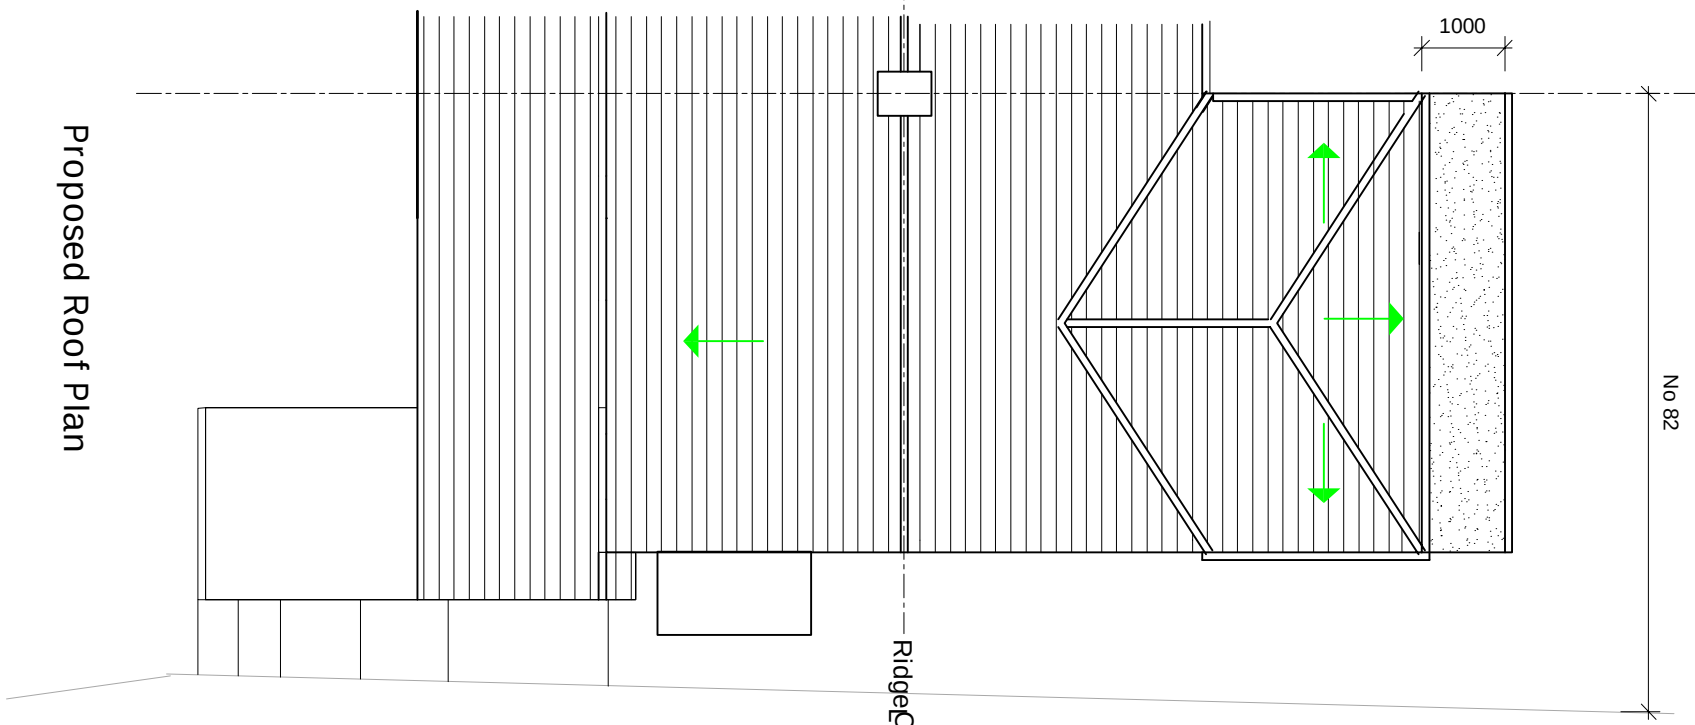
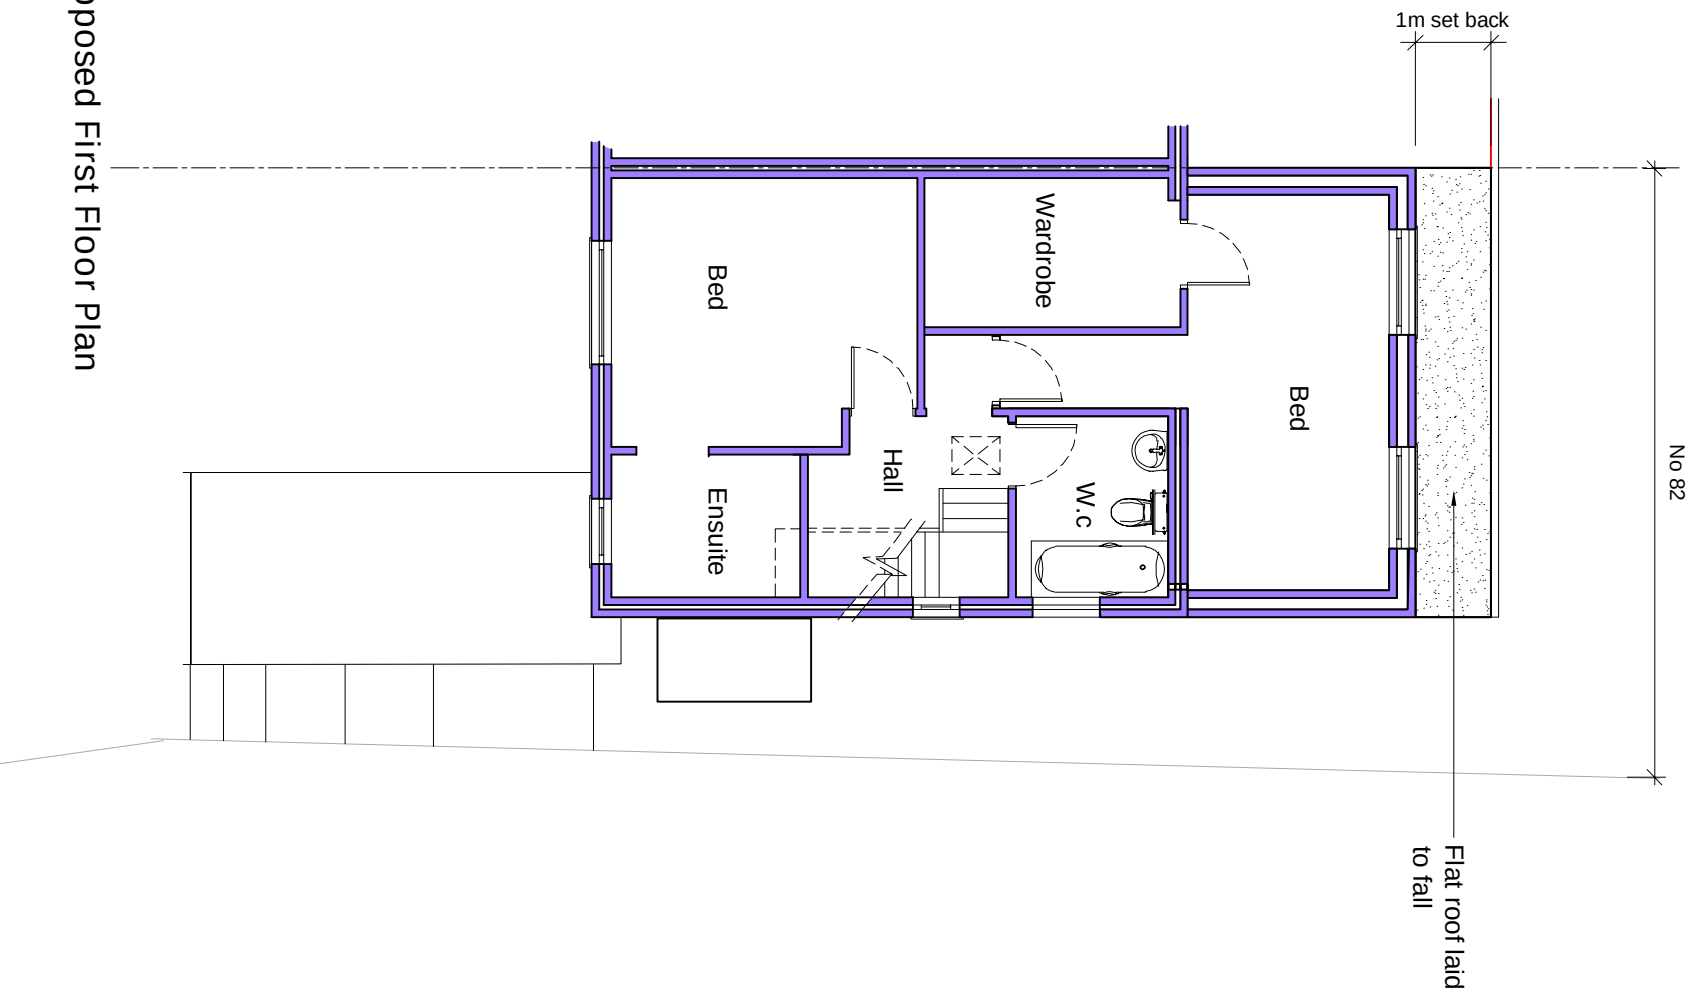
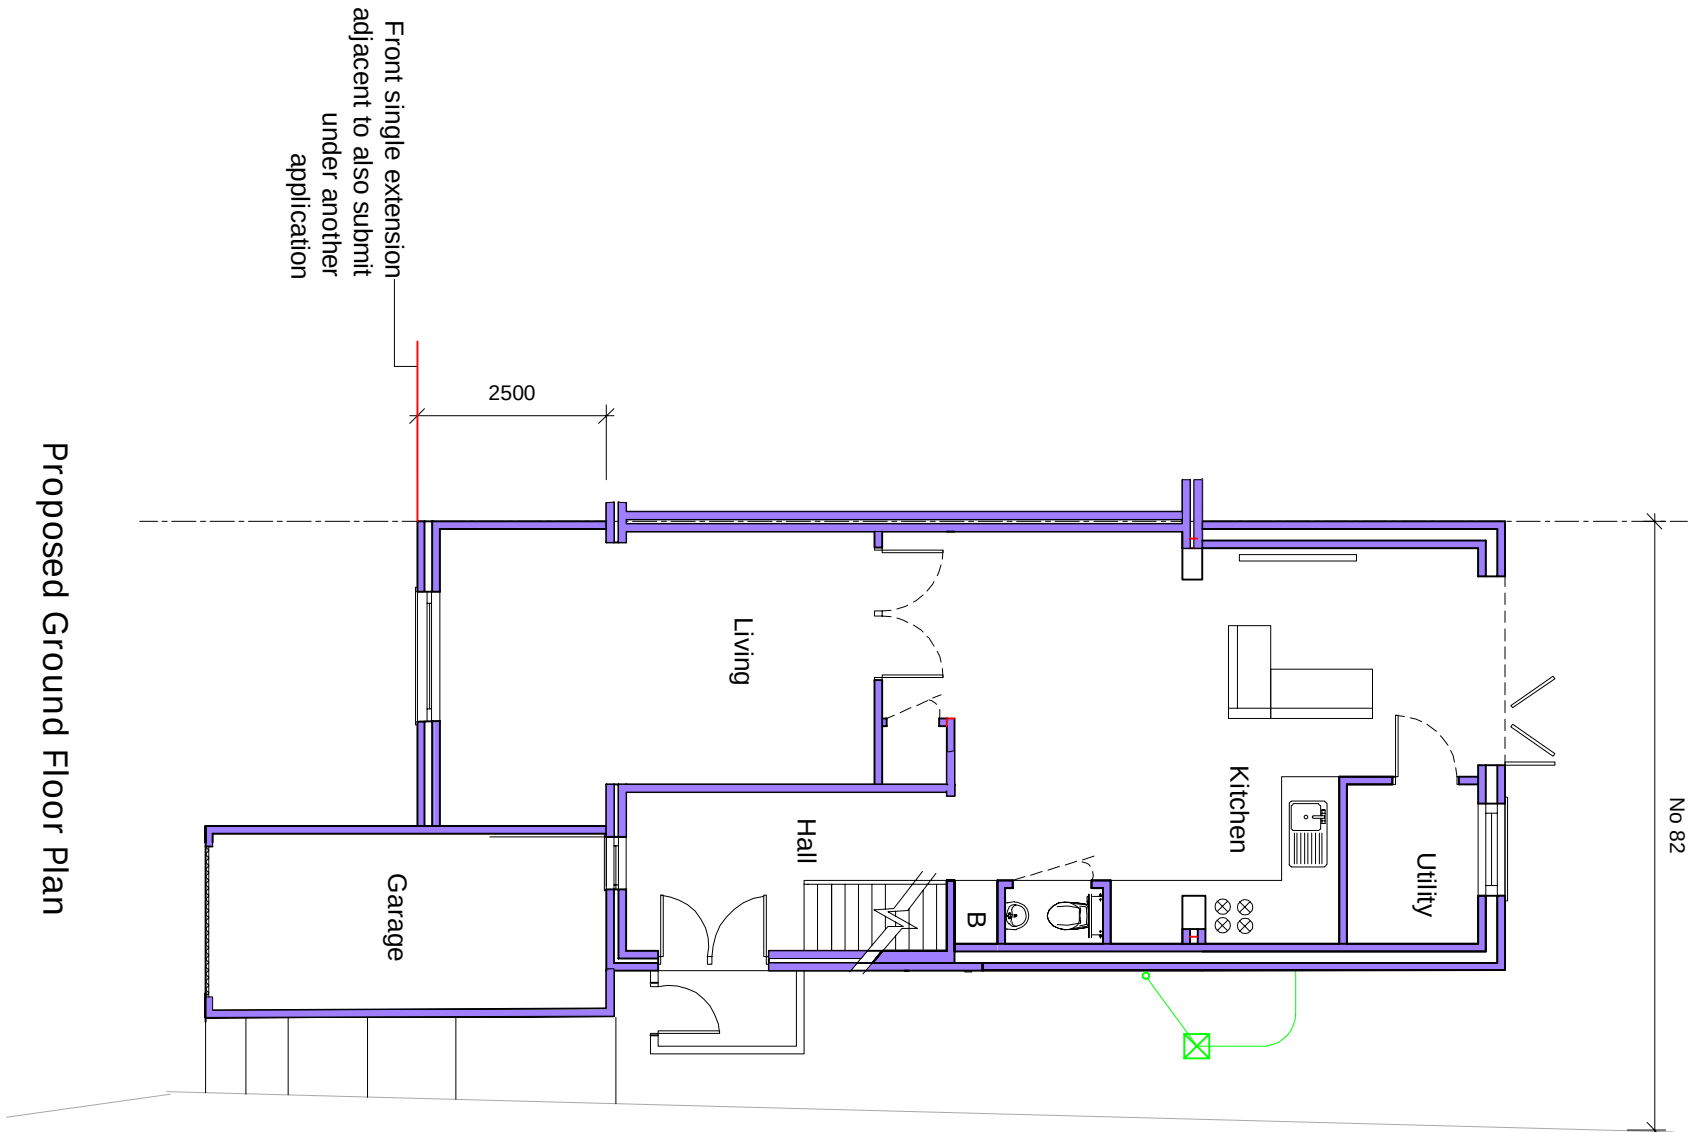


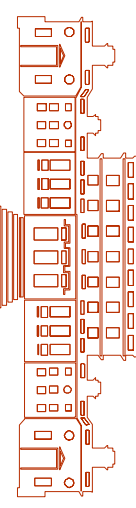

There will be no boundary
encroachment

P4	ISSUED TO PLANNING	24.08.23	W.C.
P3	ISSUED TO PLANNING	16.08.23	W.C.
P2	ISSUED TO PLANNING	29.06.23	W.C.
P1	ISSUED TO PLANNING	XX.03.22	W.C.
Rev		Date	By


Structural & Architectural Solutions
9A THE PINNACLE - 180 HIGH ROAD - CHADWELL HEATH RM6 6PN
07340121222

Job Title
82 Hemitage Road Higham ME3 7DD

Drawing Title
**Proposed Double Storey Rear
Extension and front single**

Scale	Date	Draw No.	Rev
1:100 @ A1	DEC `22		
Job No.		Draw No.	Rev
51-1000-989		S13	P4

