


Meters

Map Centre: 567325E 170450N m

Scale 1:1,250

@ A3

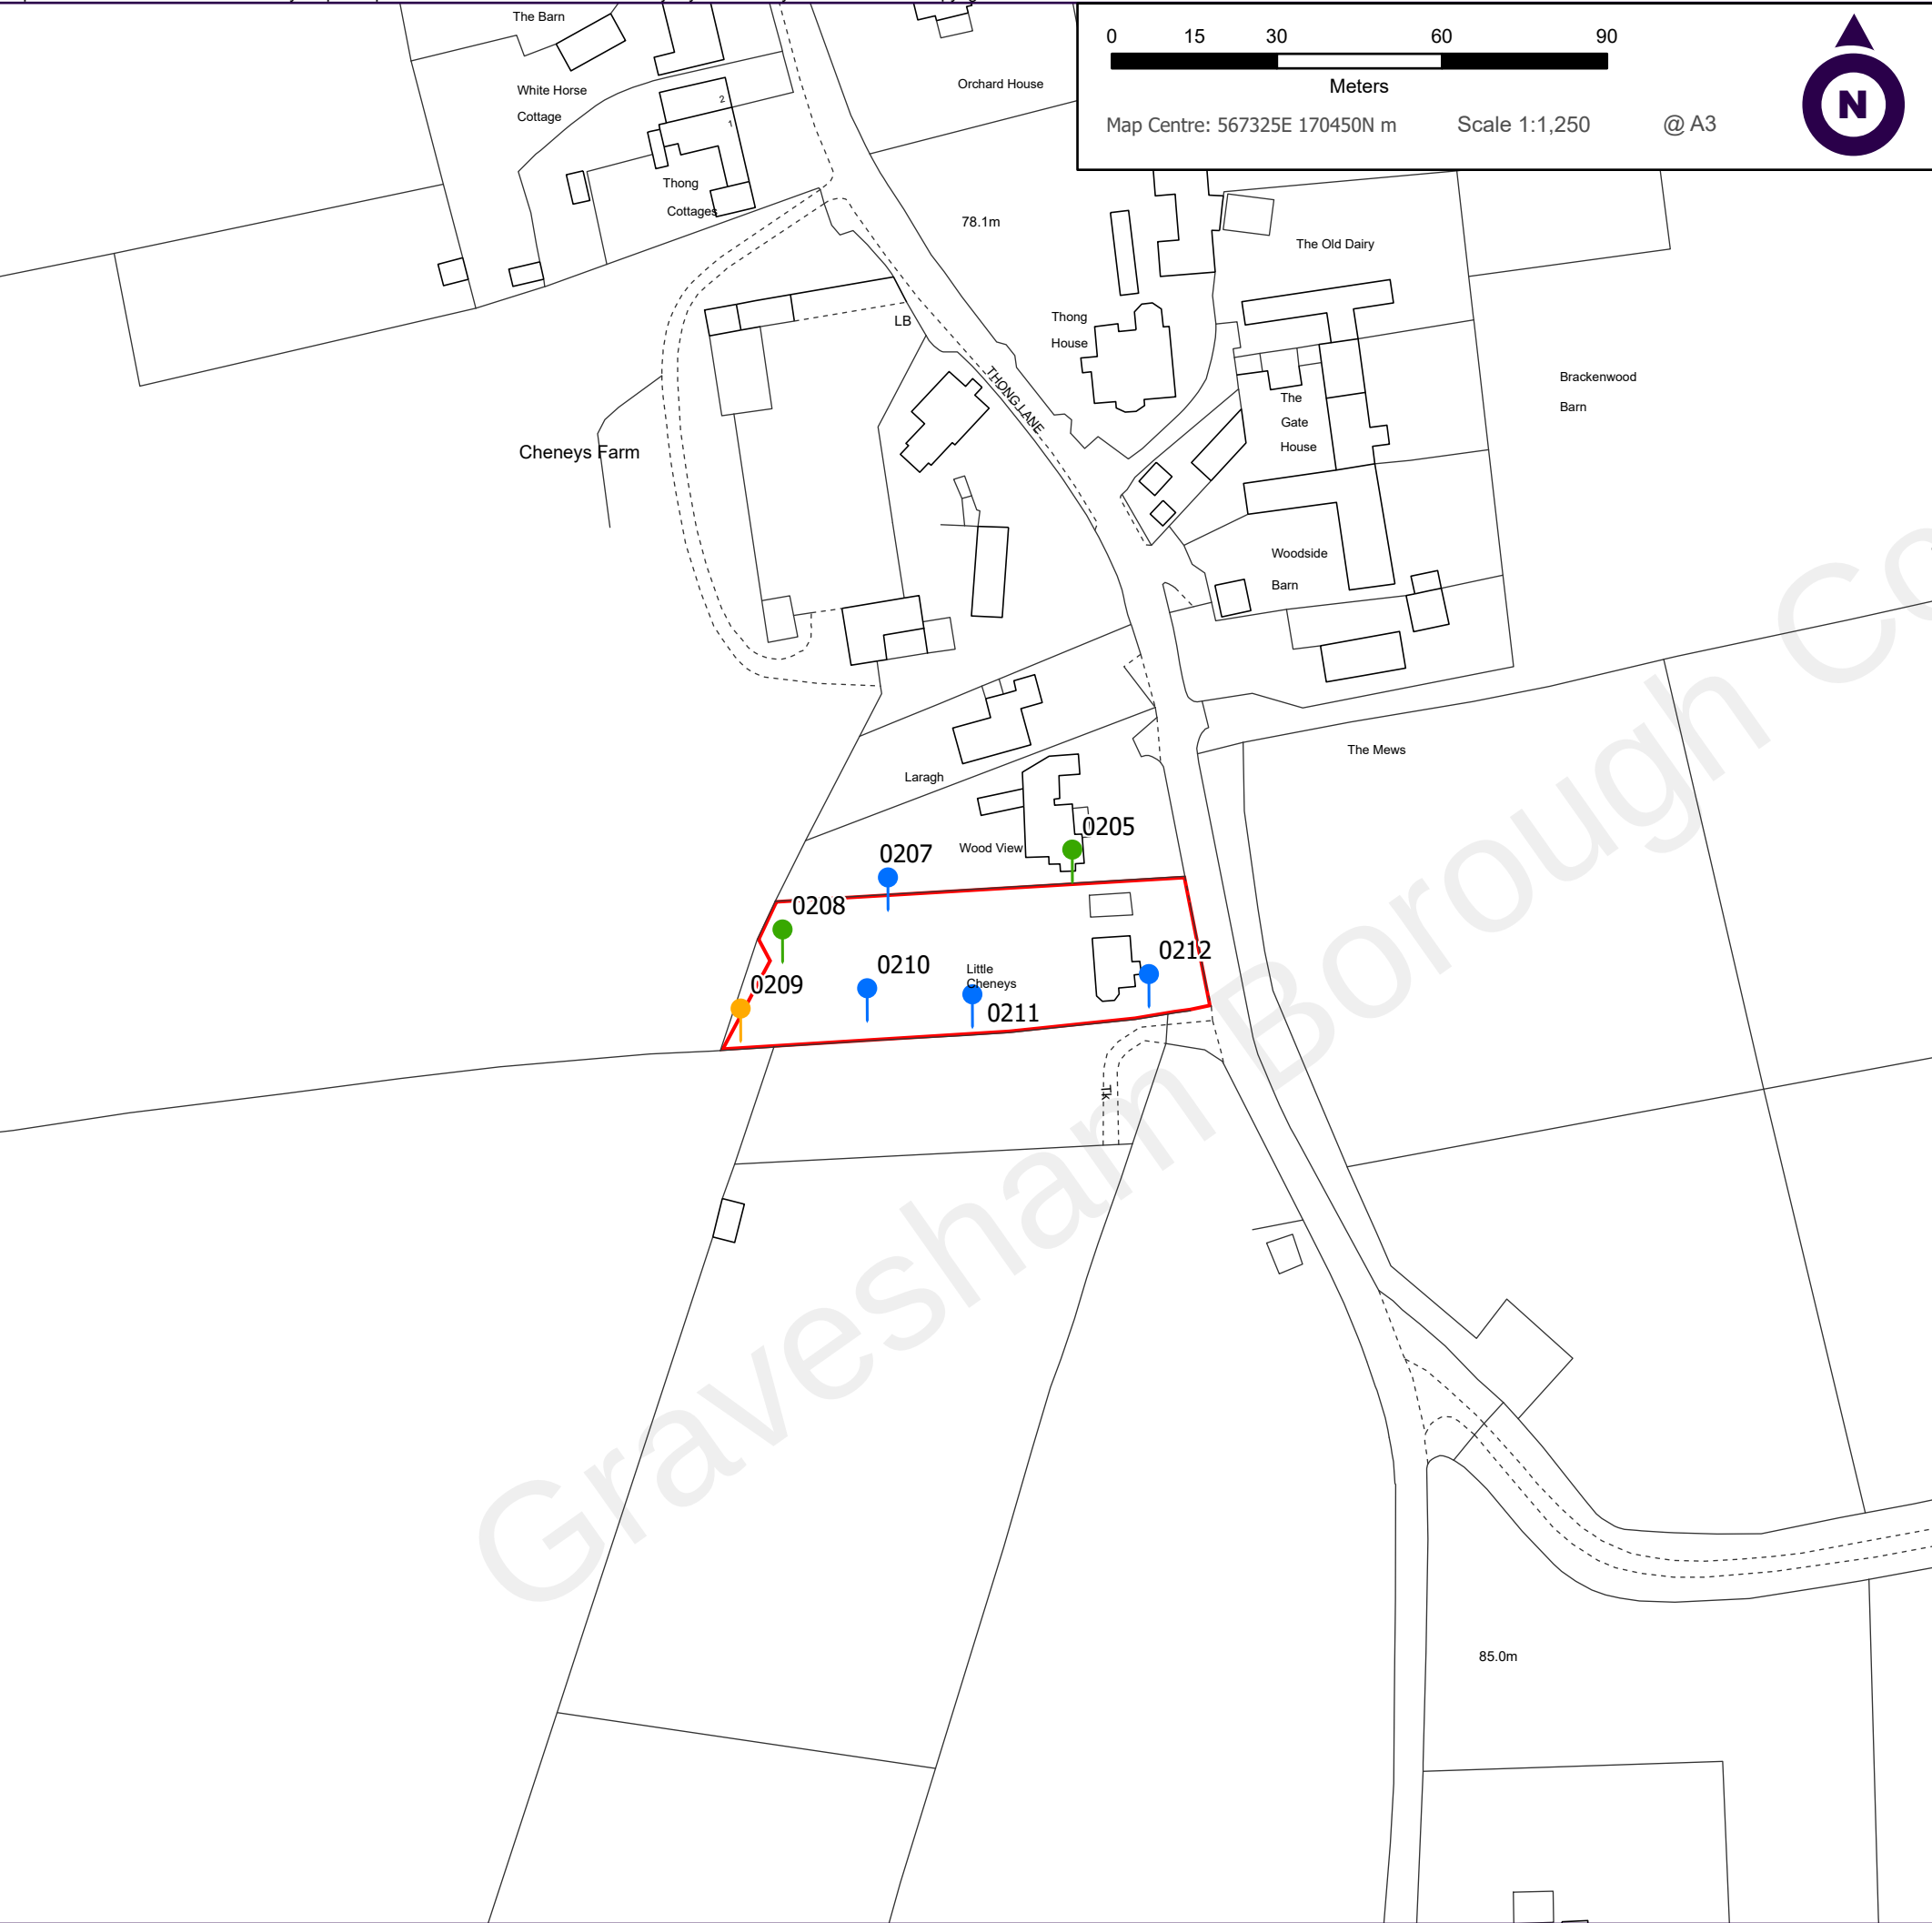

Carter Jonas



Path M:\Mapping Jobs\Highways England\Highways England Jobs\ArcGIS Pro DDP\HE TREE DDP 2021.aprx

TREE WORKS PLANS 2021

Name: Little Cheney's
Address : Thong Lane, Gravesend, DA12 4AD

PRN: 6198
HAL: 18320
Status: BA
Area (ha): 0.211539

DWG: 6198-21-T

Date 15/10/2021 16:32

Notes:

Work Priority

 HE Boundary

 12 months (2)

 6 months (1)

 3 months (4)

Trees in HE Boundary requiring remedial work:7

