

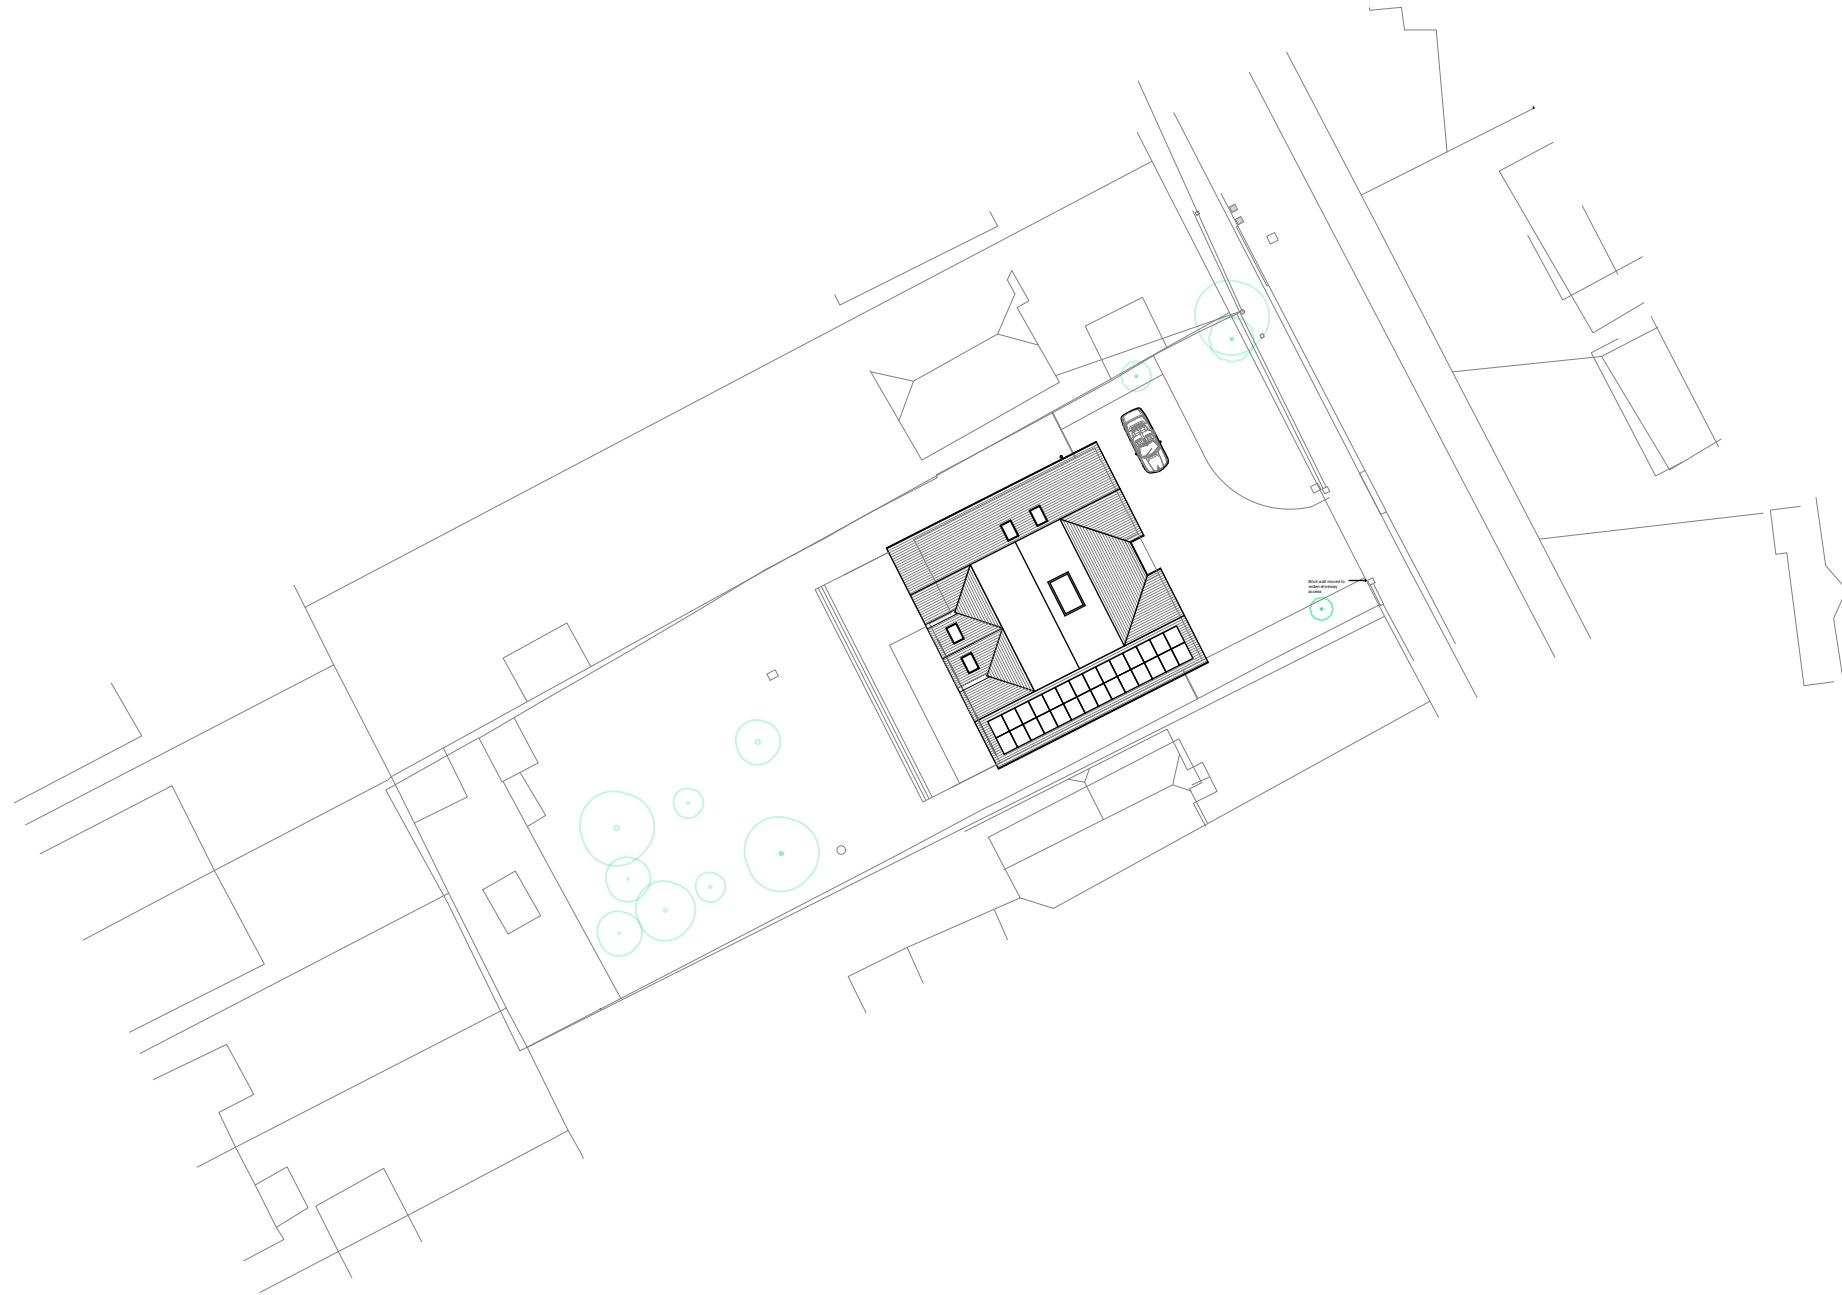


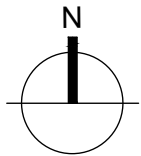

**PROPOSED BLOCK PLAN**  
1:500 at A3

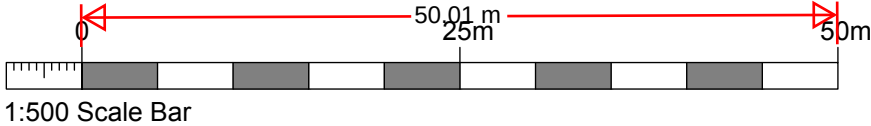

NOTES:

Report all discrepancies, errors and omissions.

Verify all dimensions on site before commencing any work on site or preparing shop drawings.

All materials, components and workmanship are to comply with the relevant British Standards, Codes of Practice and appropriate manufacturers recommendations.

See relevant drawings for all specialist work.

This drawing and design are copyright of James Clague Architects Ltd, company registration number 8664802

| Rev | Date    | Description          |
|-----|---------|----------------------|
| A   | May 25  | Revised for planning |
| B   | June 25 | Revised for planning |

**PLANNING**  
NOT FOR CONSTRUCTION

Project Title  
Lewis Road  
Replacement Dwelling  
50 Lewis Road  
Istead Rise  
Gravesend  
DA13 9JG

Drawing Description  
Proposed - Block Plan

Scale  
1:500 at A3

|                   |                |
|-------------------|----------------|
| Date<br>June 2025 | Drawn By<br>JC |
|-------------------|----------------|

**JAMES CLAGUE**  
ARCHITECTS

Latchmere House, 26 Watling Street,  
Canterbury, Kent CT1 2UD  
T: 01227 649 073  
E: info@jamesclague.co.uk  
W: jamesclague.co.uk

|                               |               |
|-------------------------------|---------------|
| Drawing Number<br>28180_PL_01 | Revision<br>B |
|-------------------------------|---------------|